

# Spectral 90


## Window and Door Systems



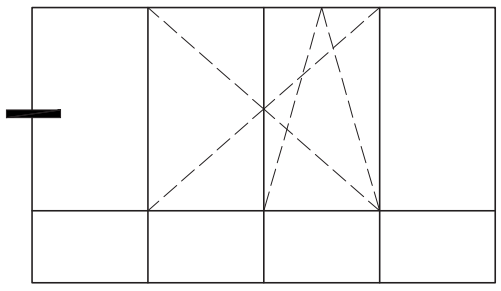


# Fixed Window Section

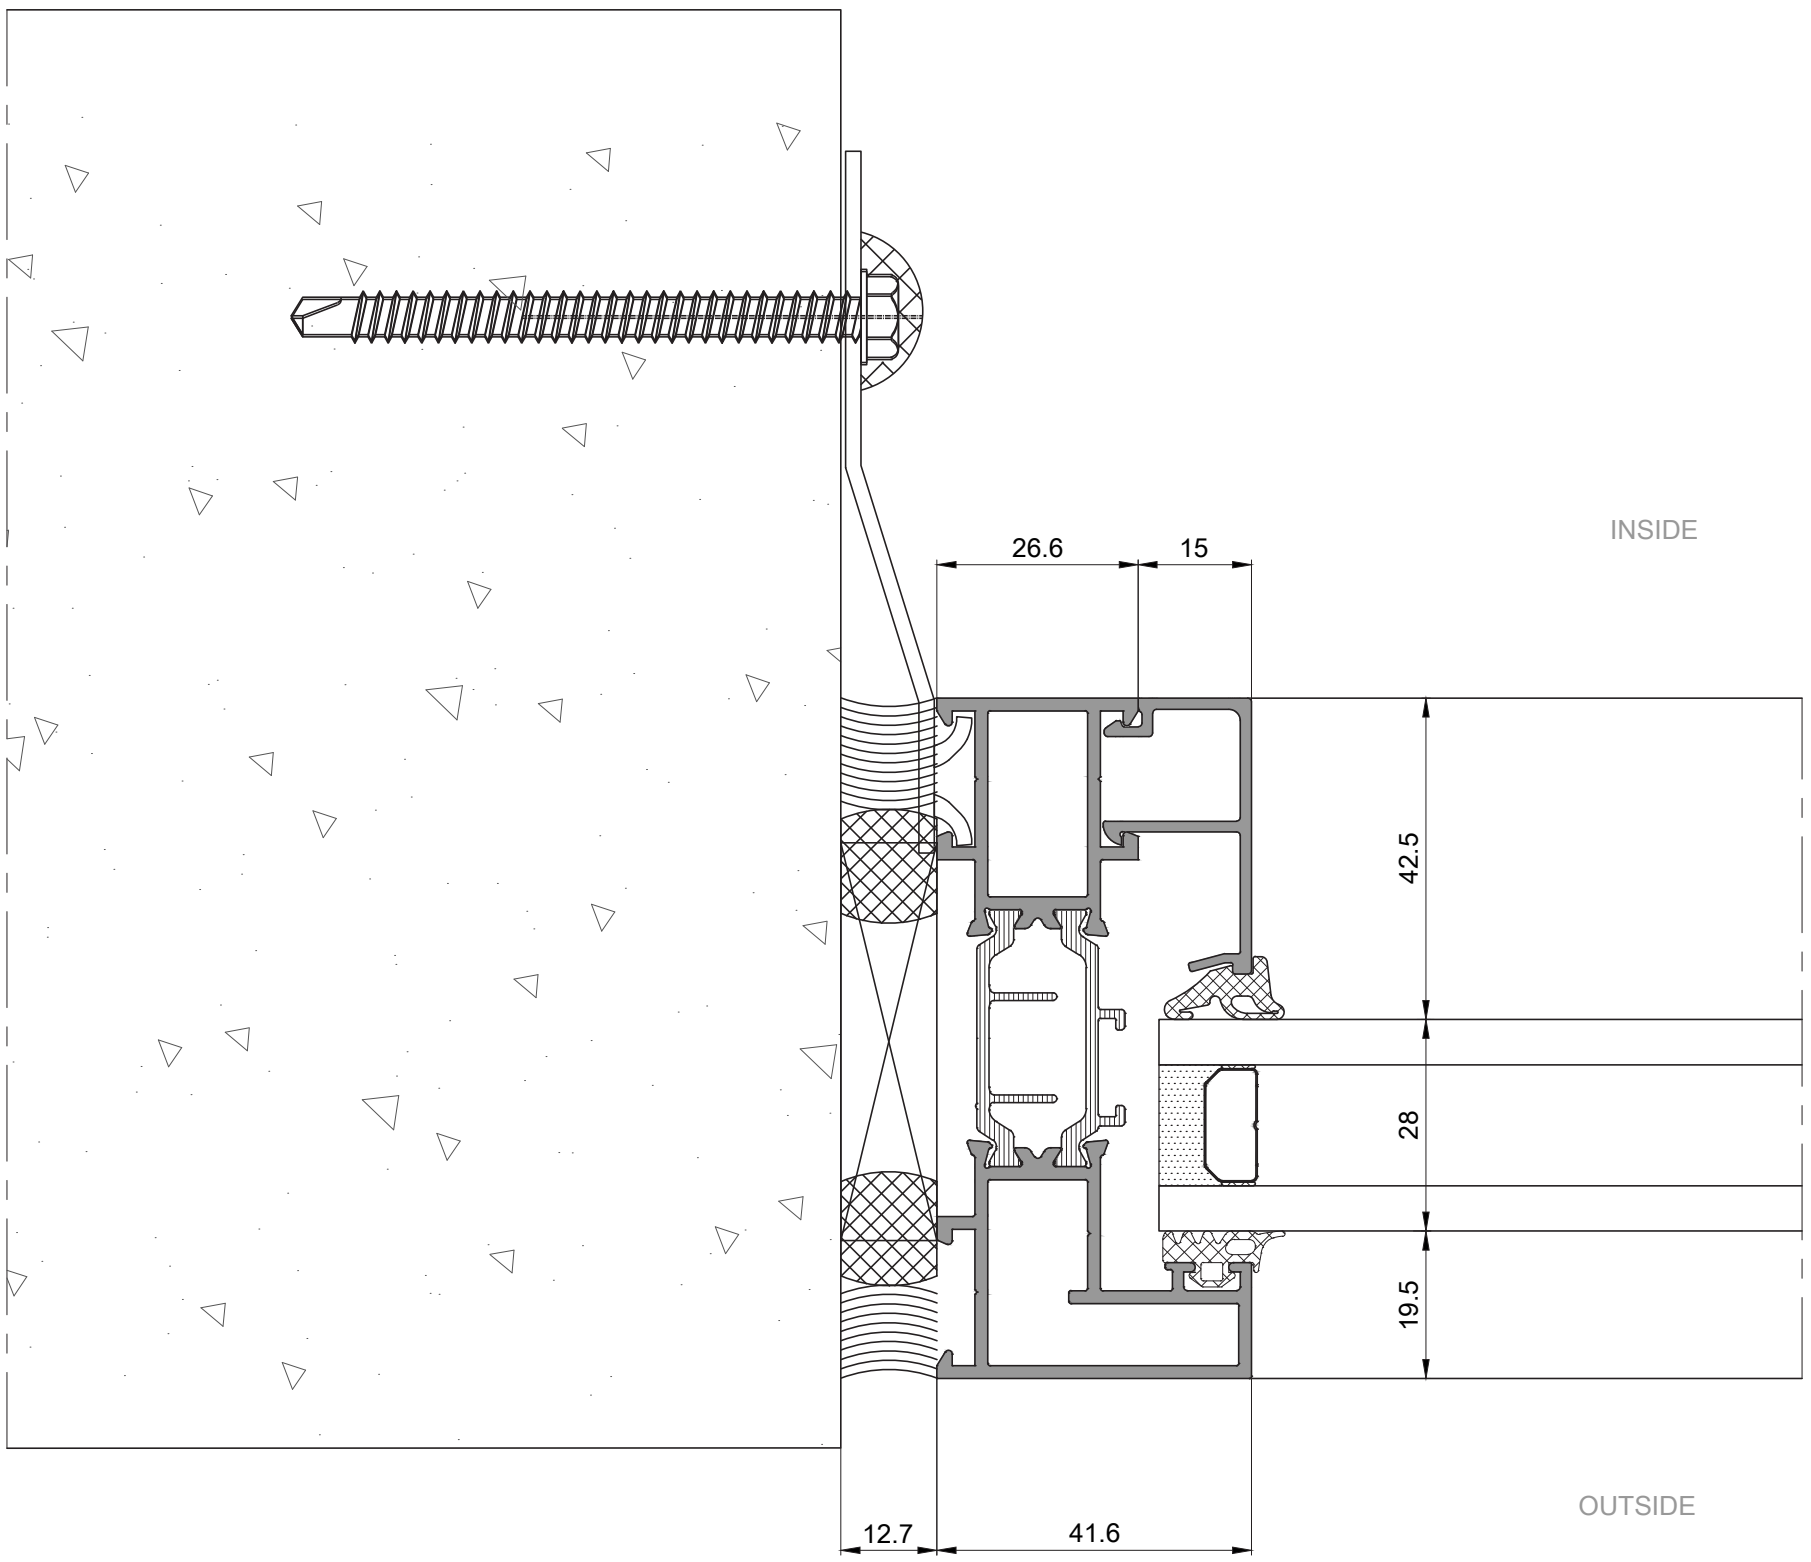

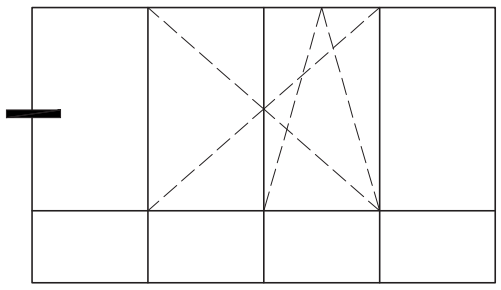


# Fixed Window Section with Receptor

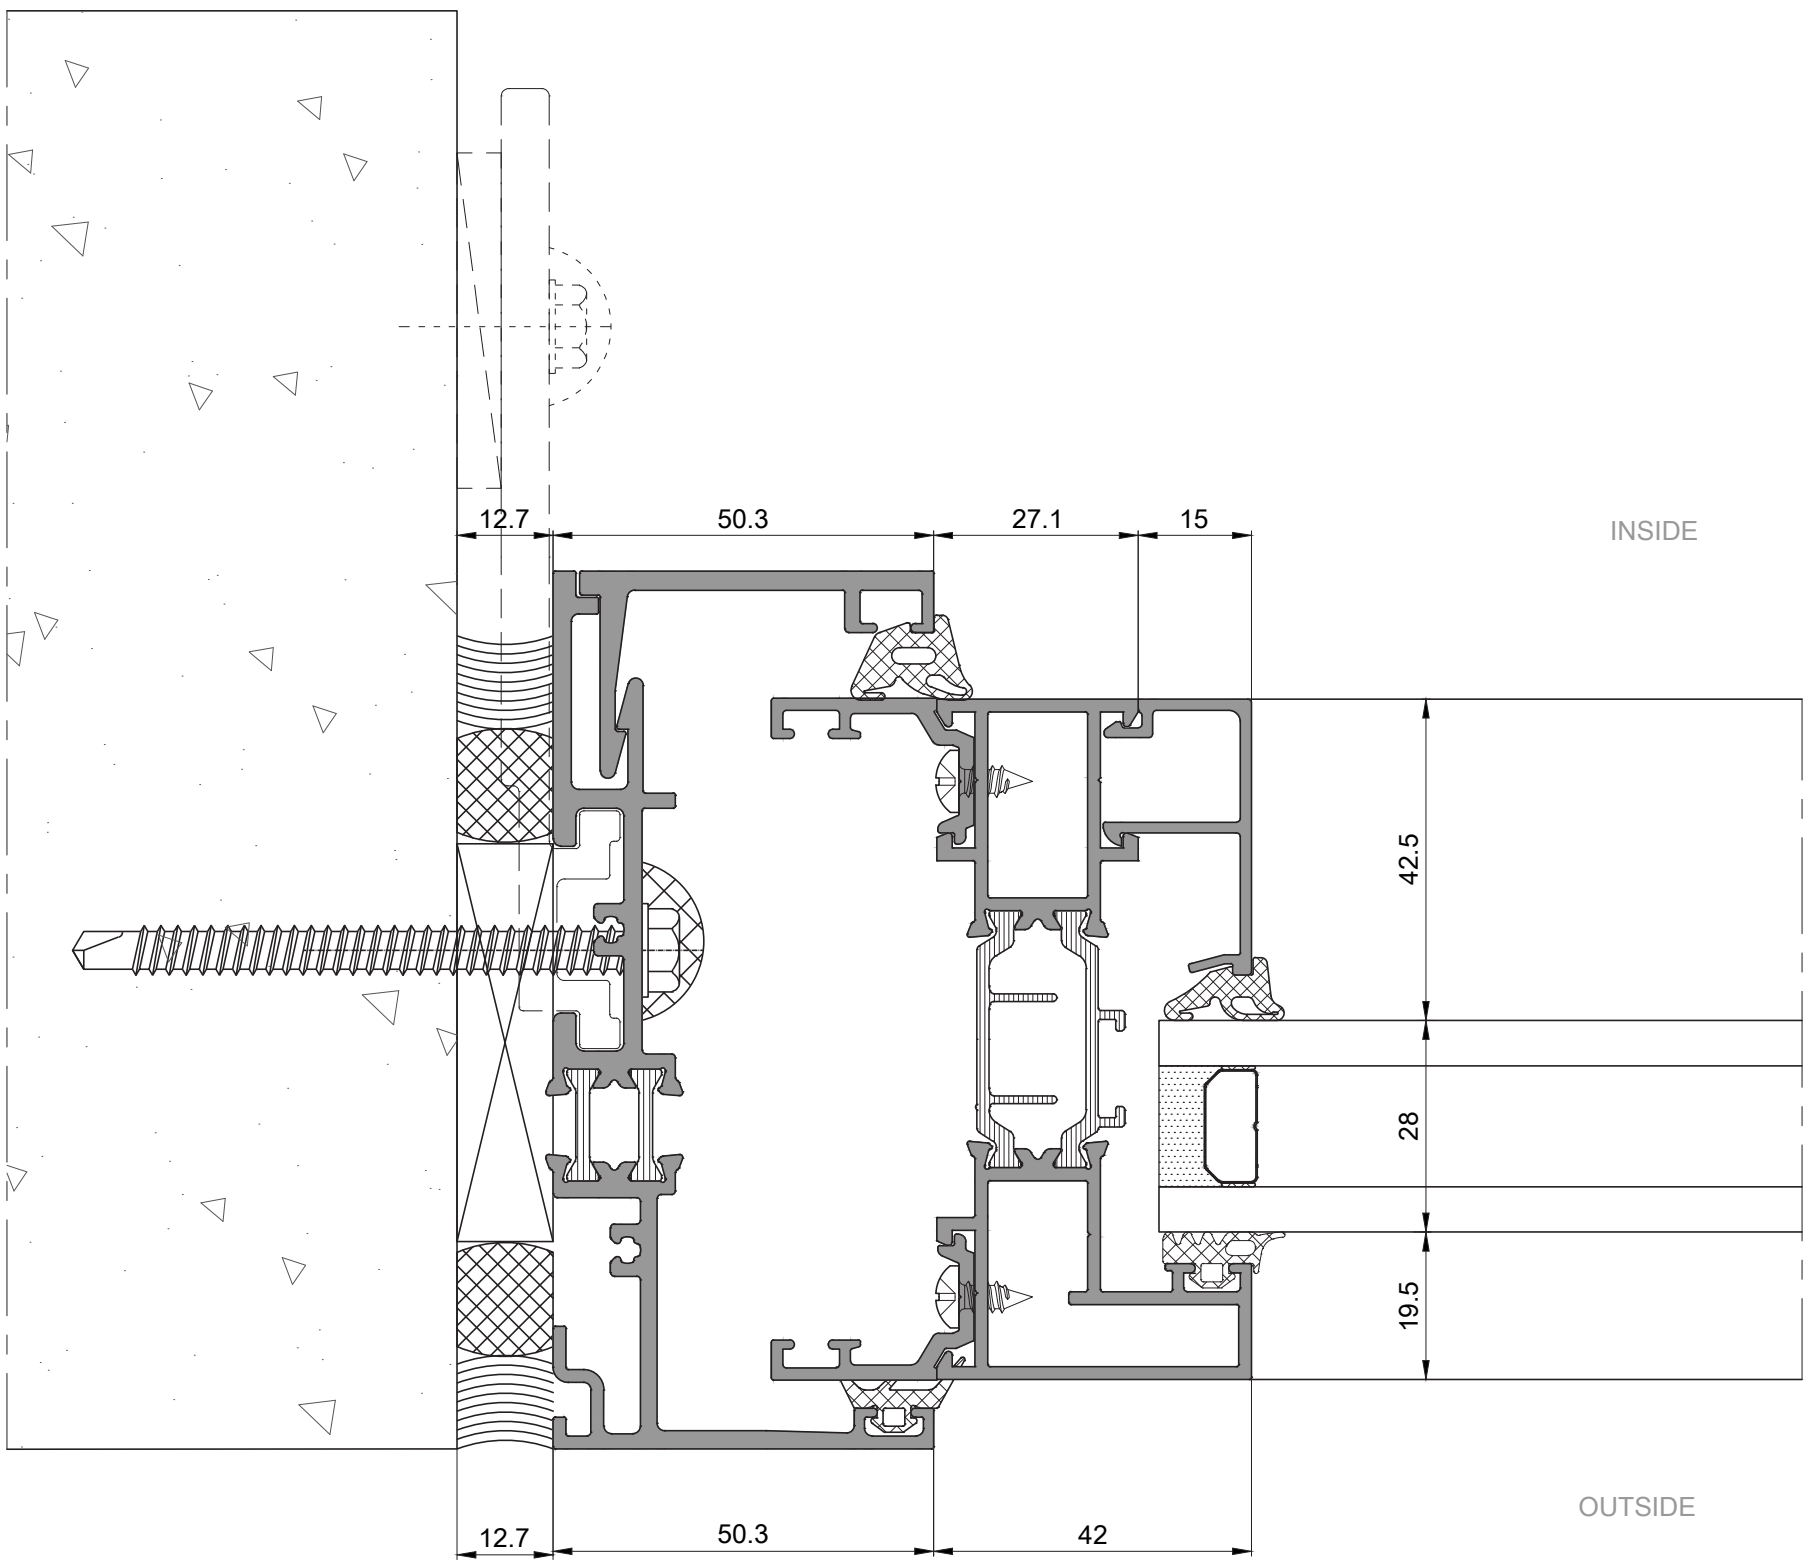



KLEIDCO®
aluminium building solutions

Spectral90
Slim Window System

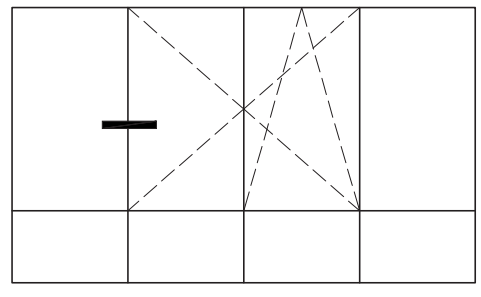


# Hidden Sash Sections

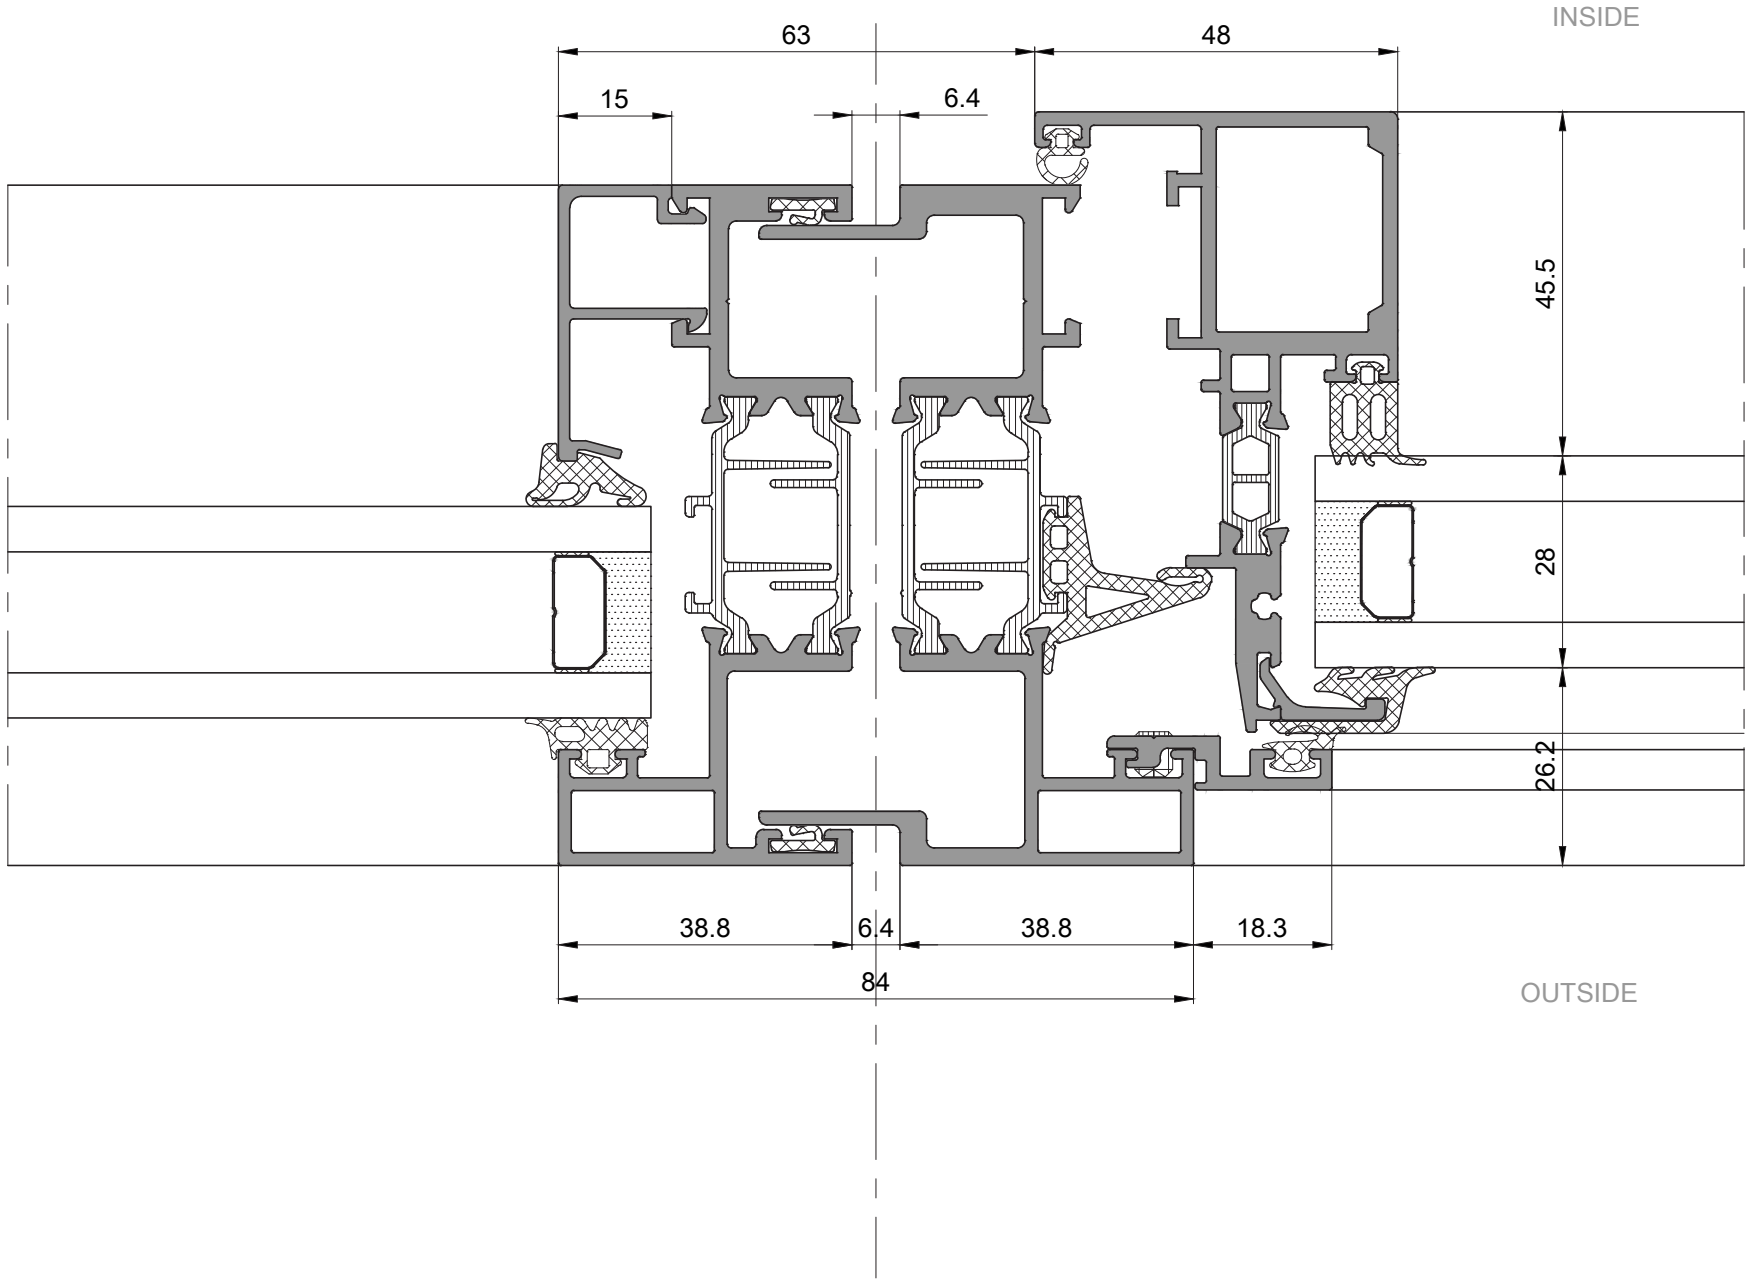

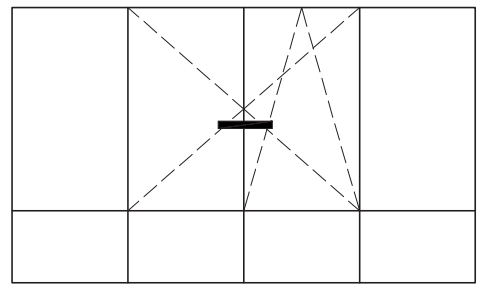


# Double Hidden Sash Sections

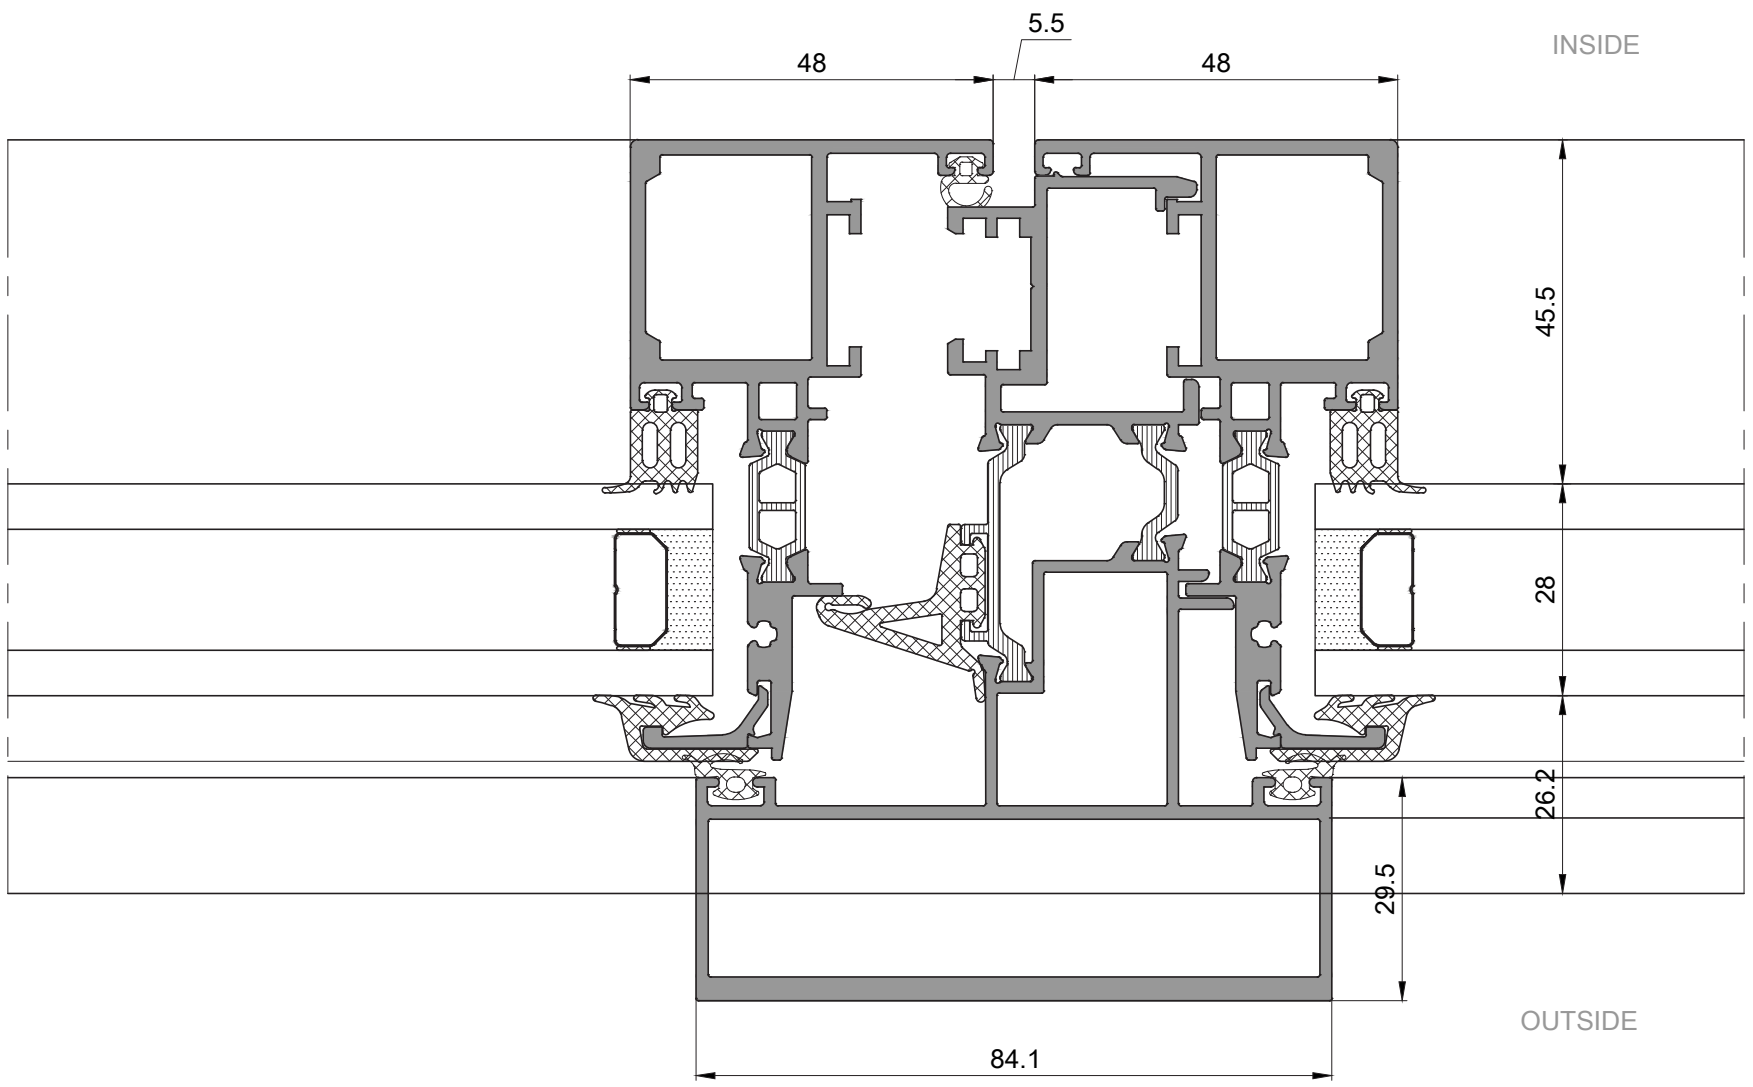


KLEIDCO®
aluminium building solutions

Spectral90
Slim Window System

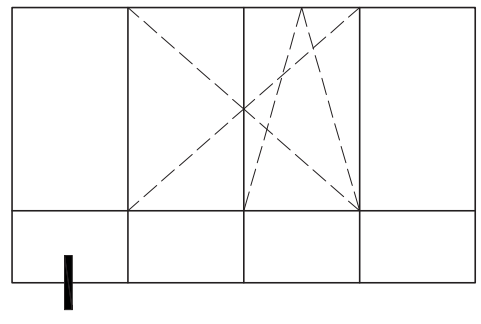


# Fixed Window Section with Receptor

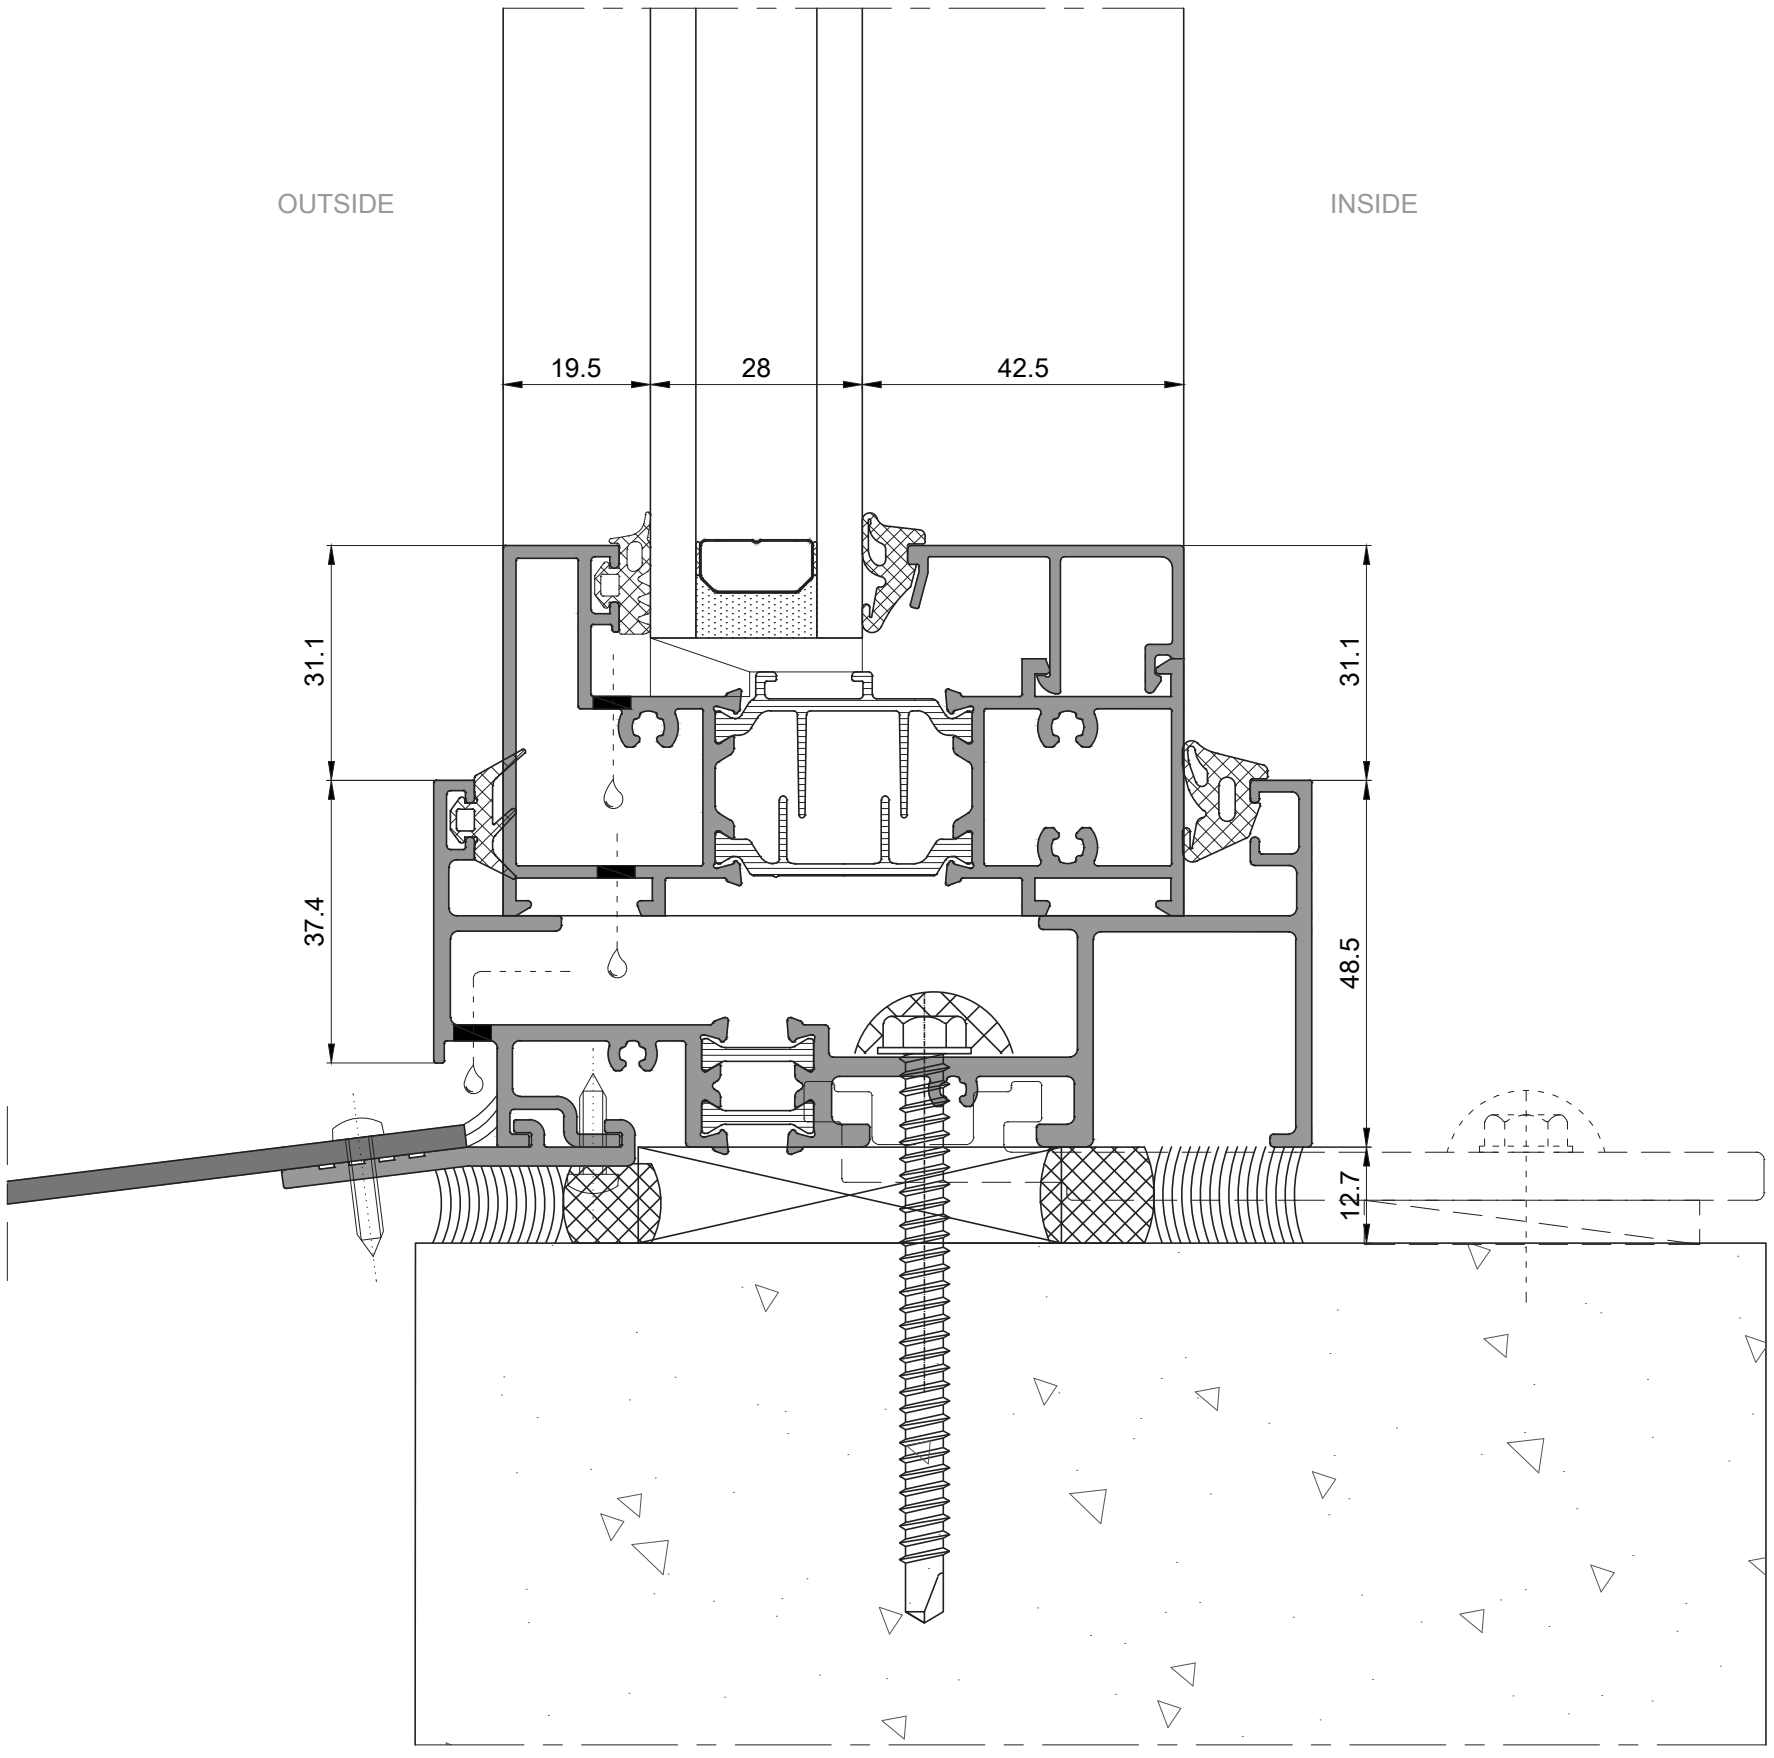


KLEIDCO®
aluminium building solutions


Spectral90
Slim Window System

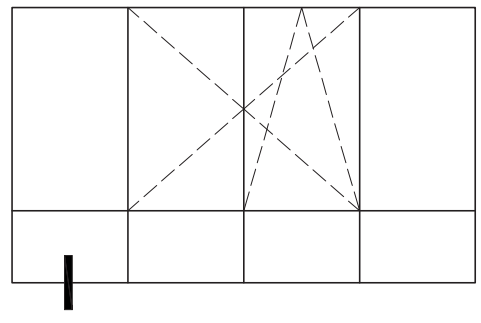

# Fixed Window Section

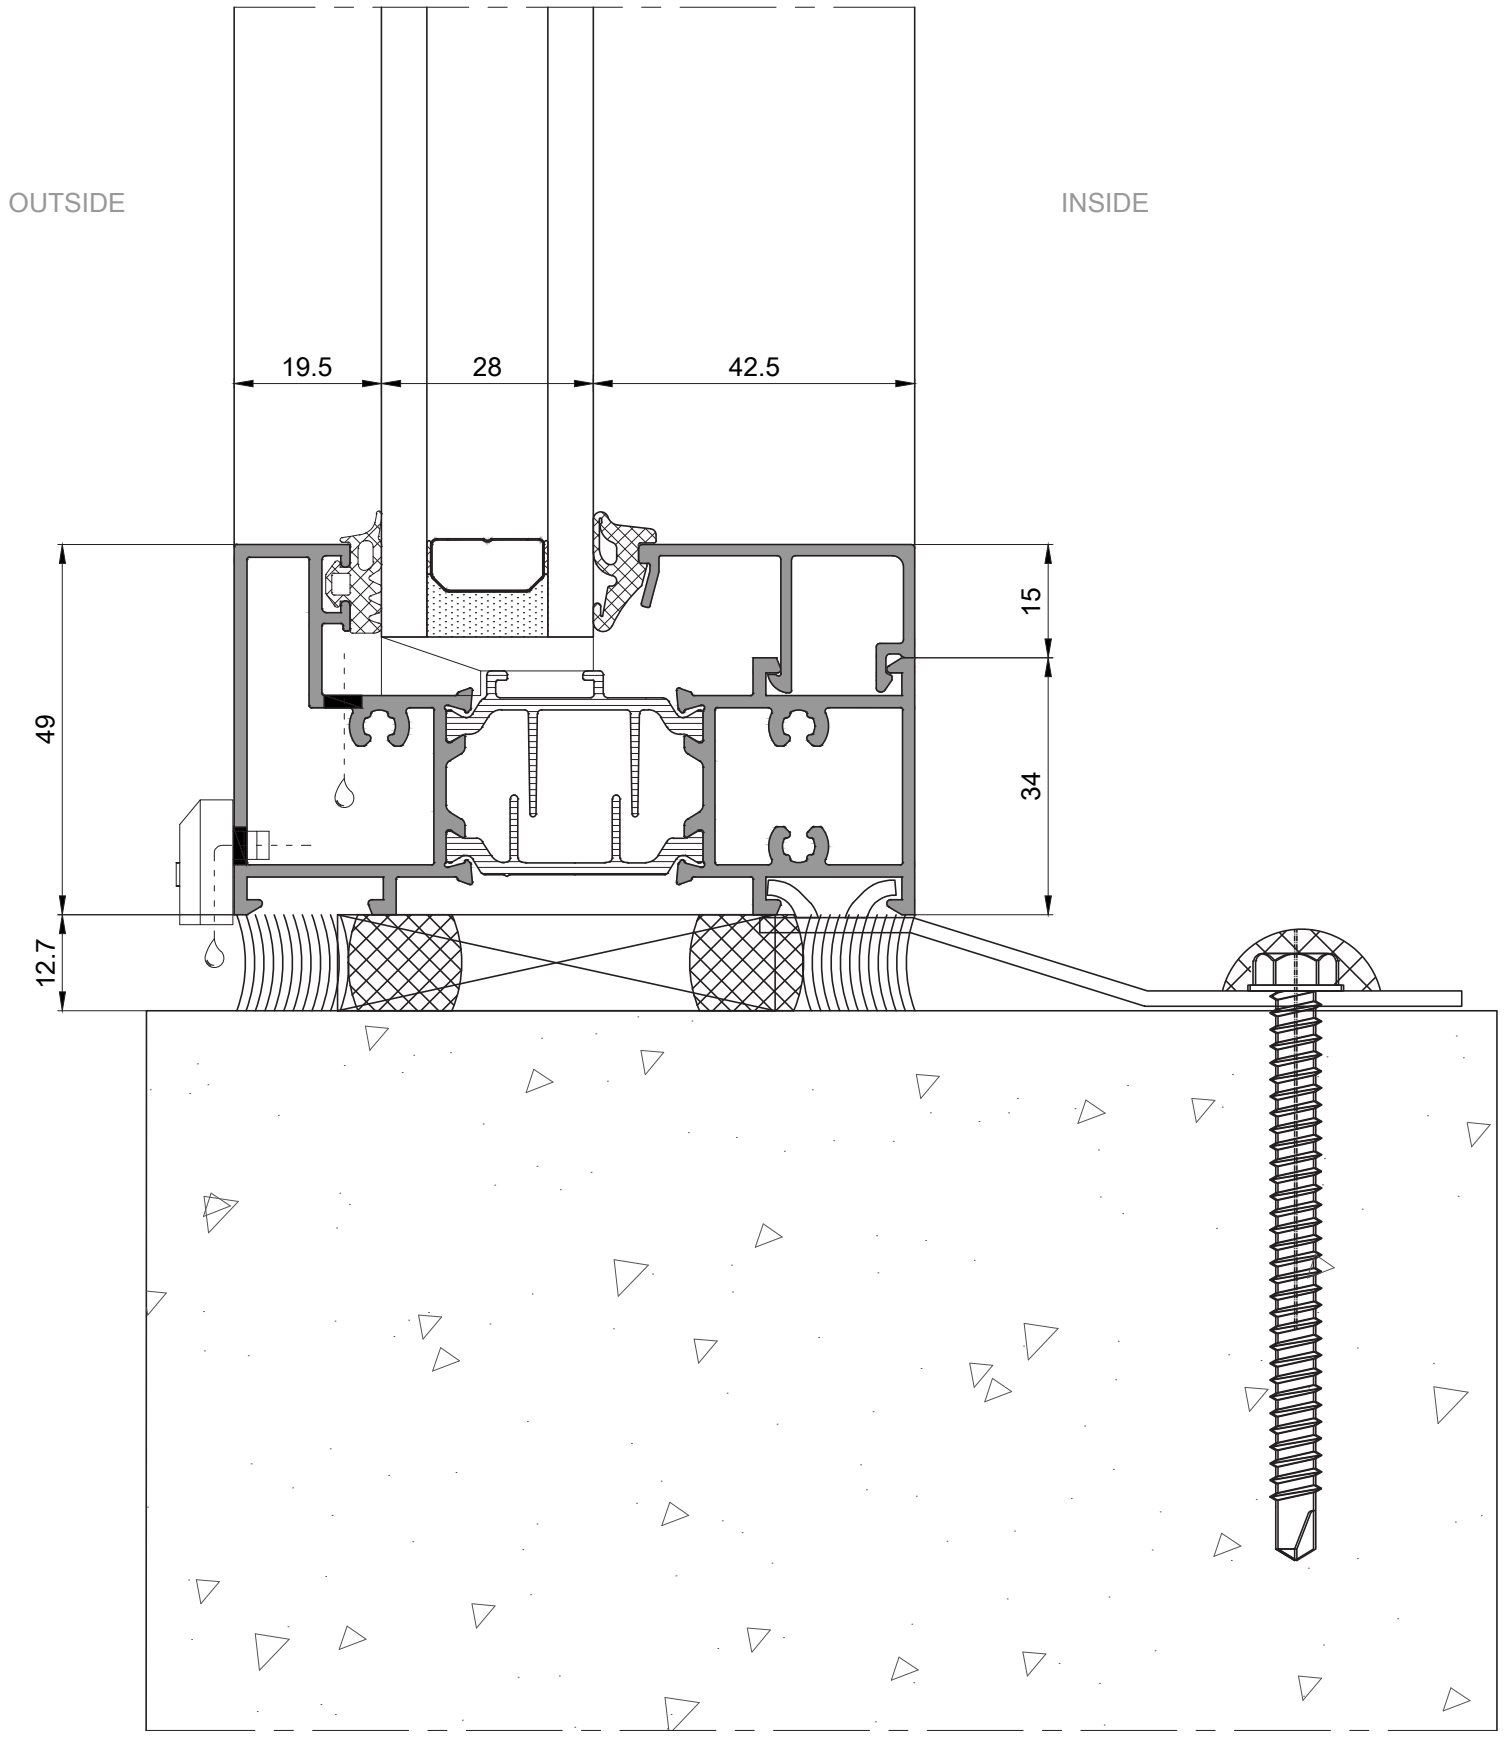



# Fixed Window Section with Middle Transom

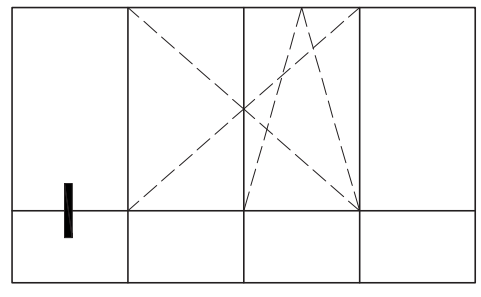


OUTSIDE


INSIDE

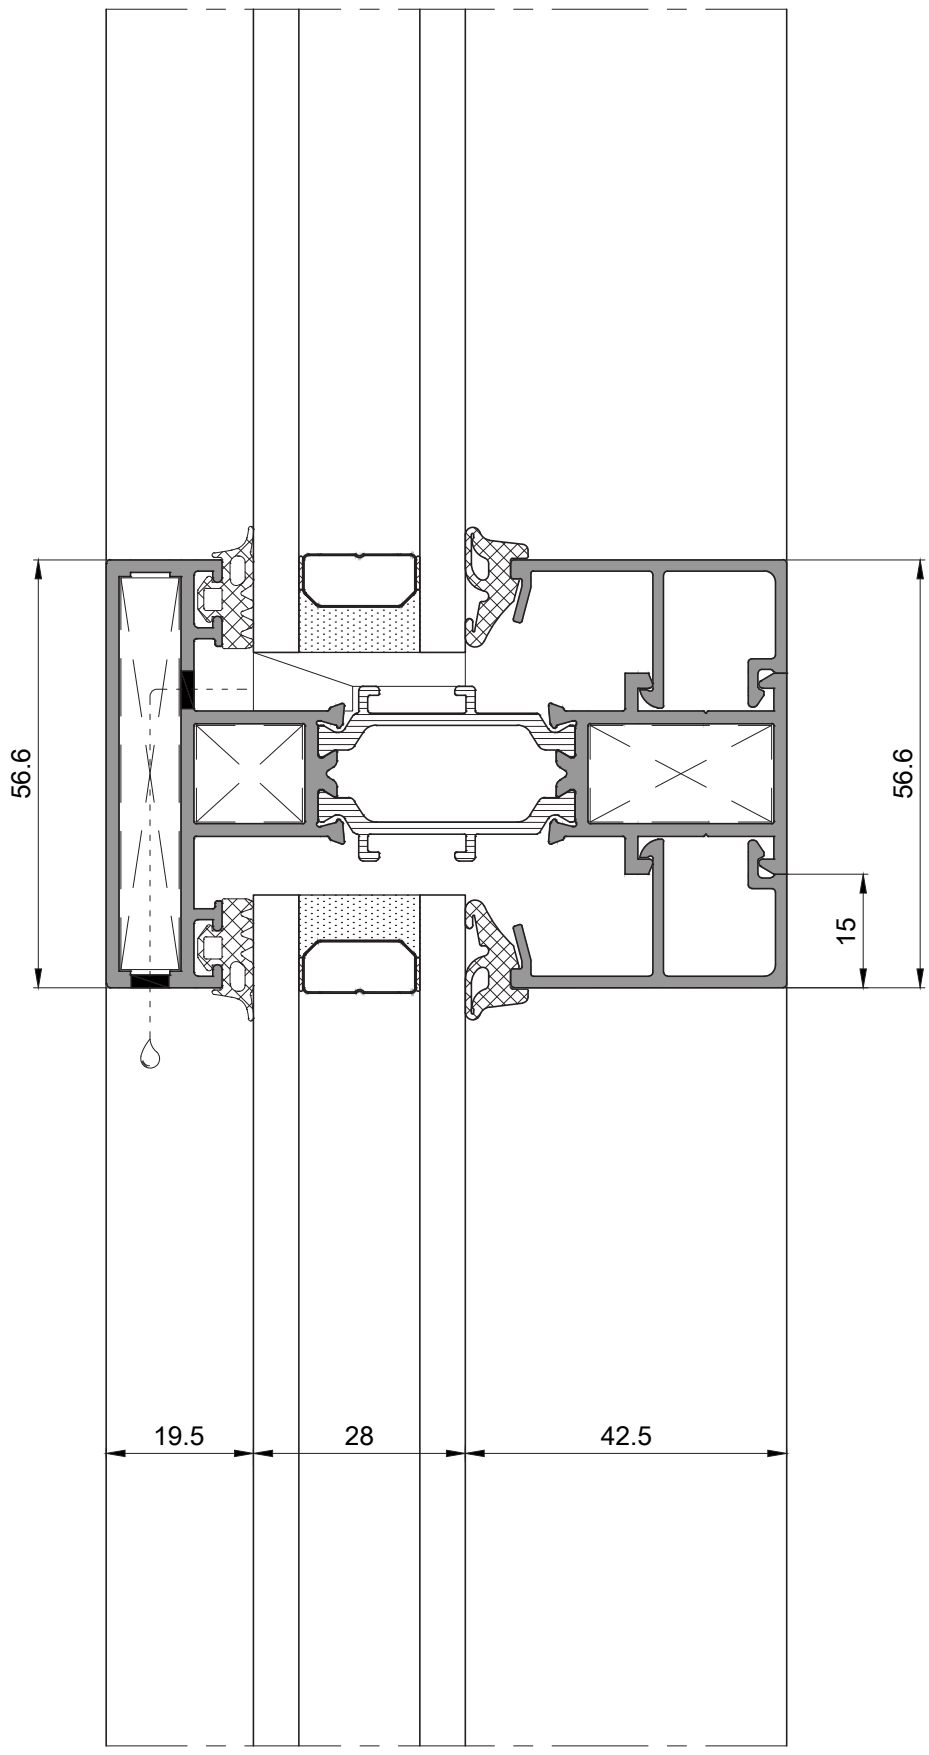

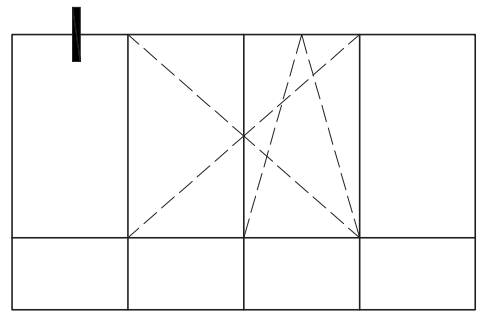



# Fixed Window Section with Receptor

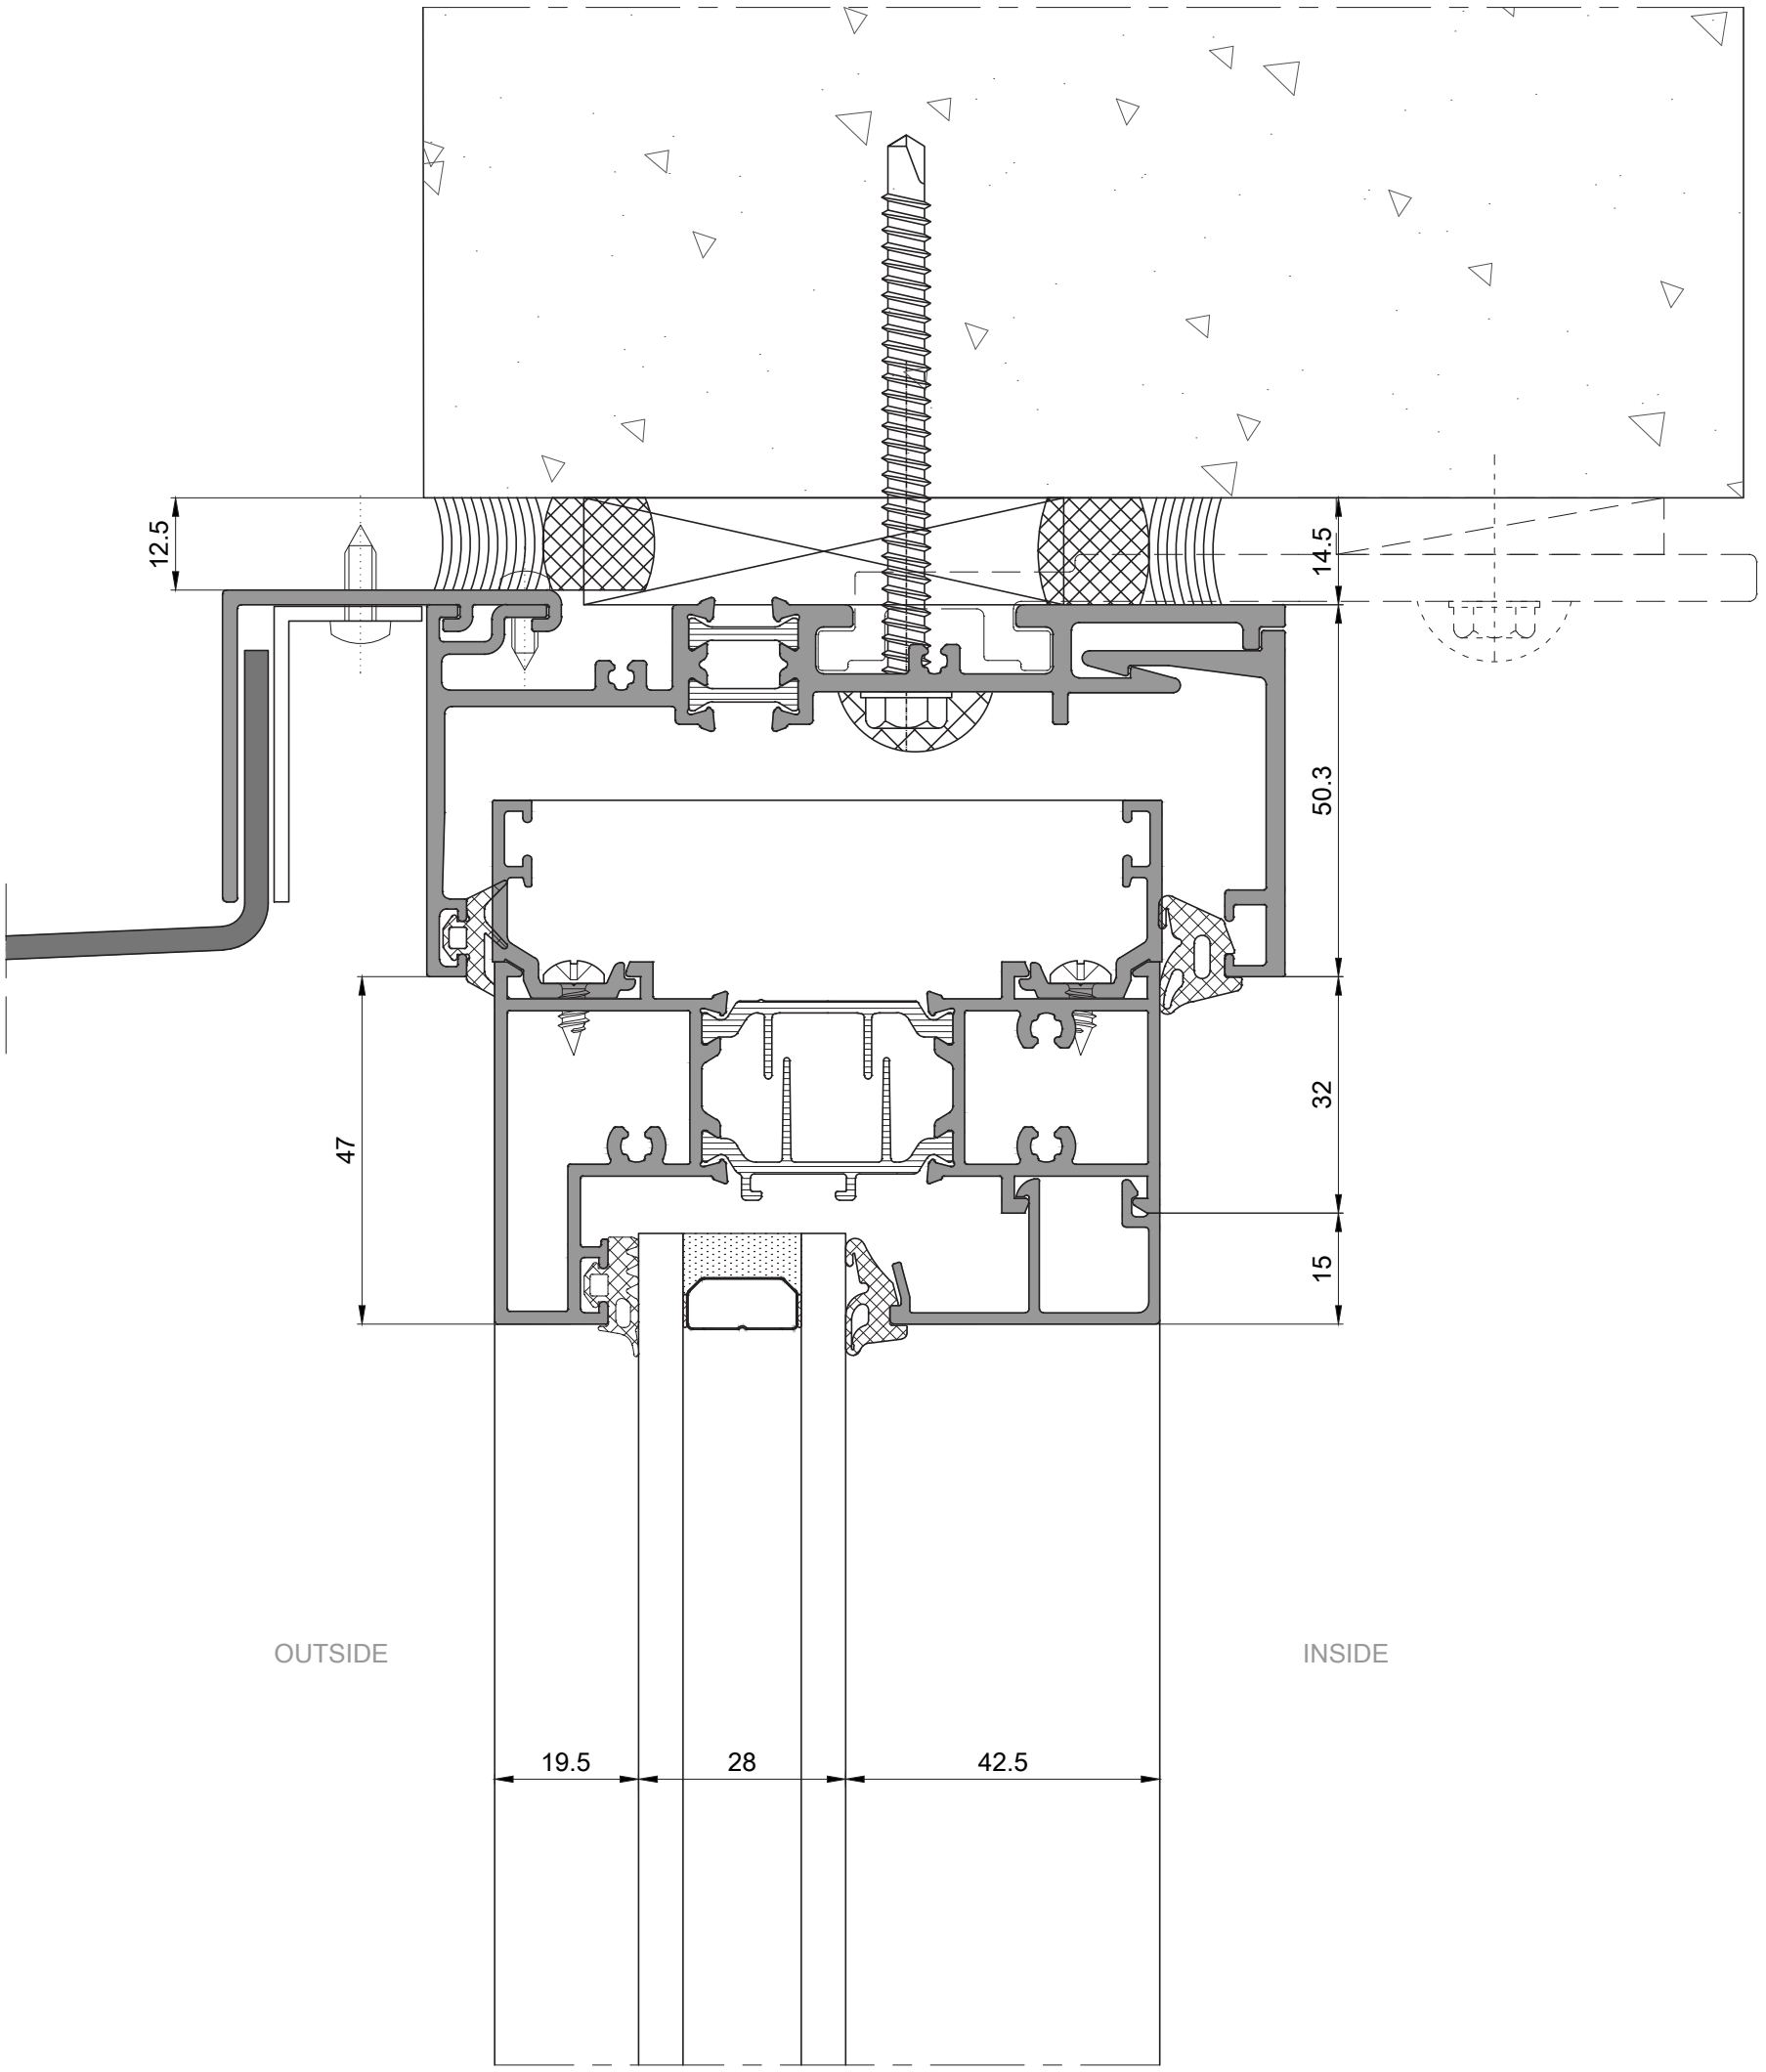

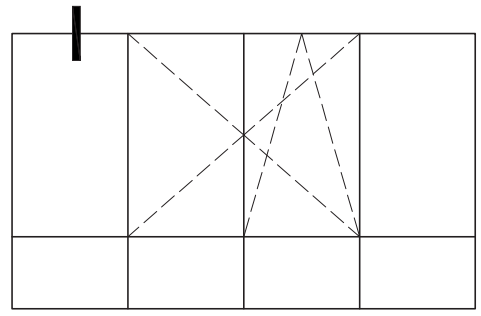



# Fixed Window Section

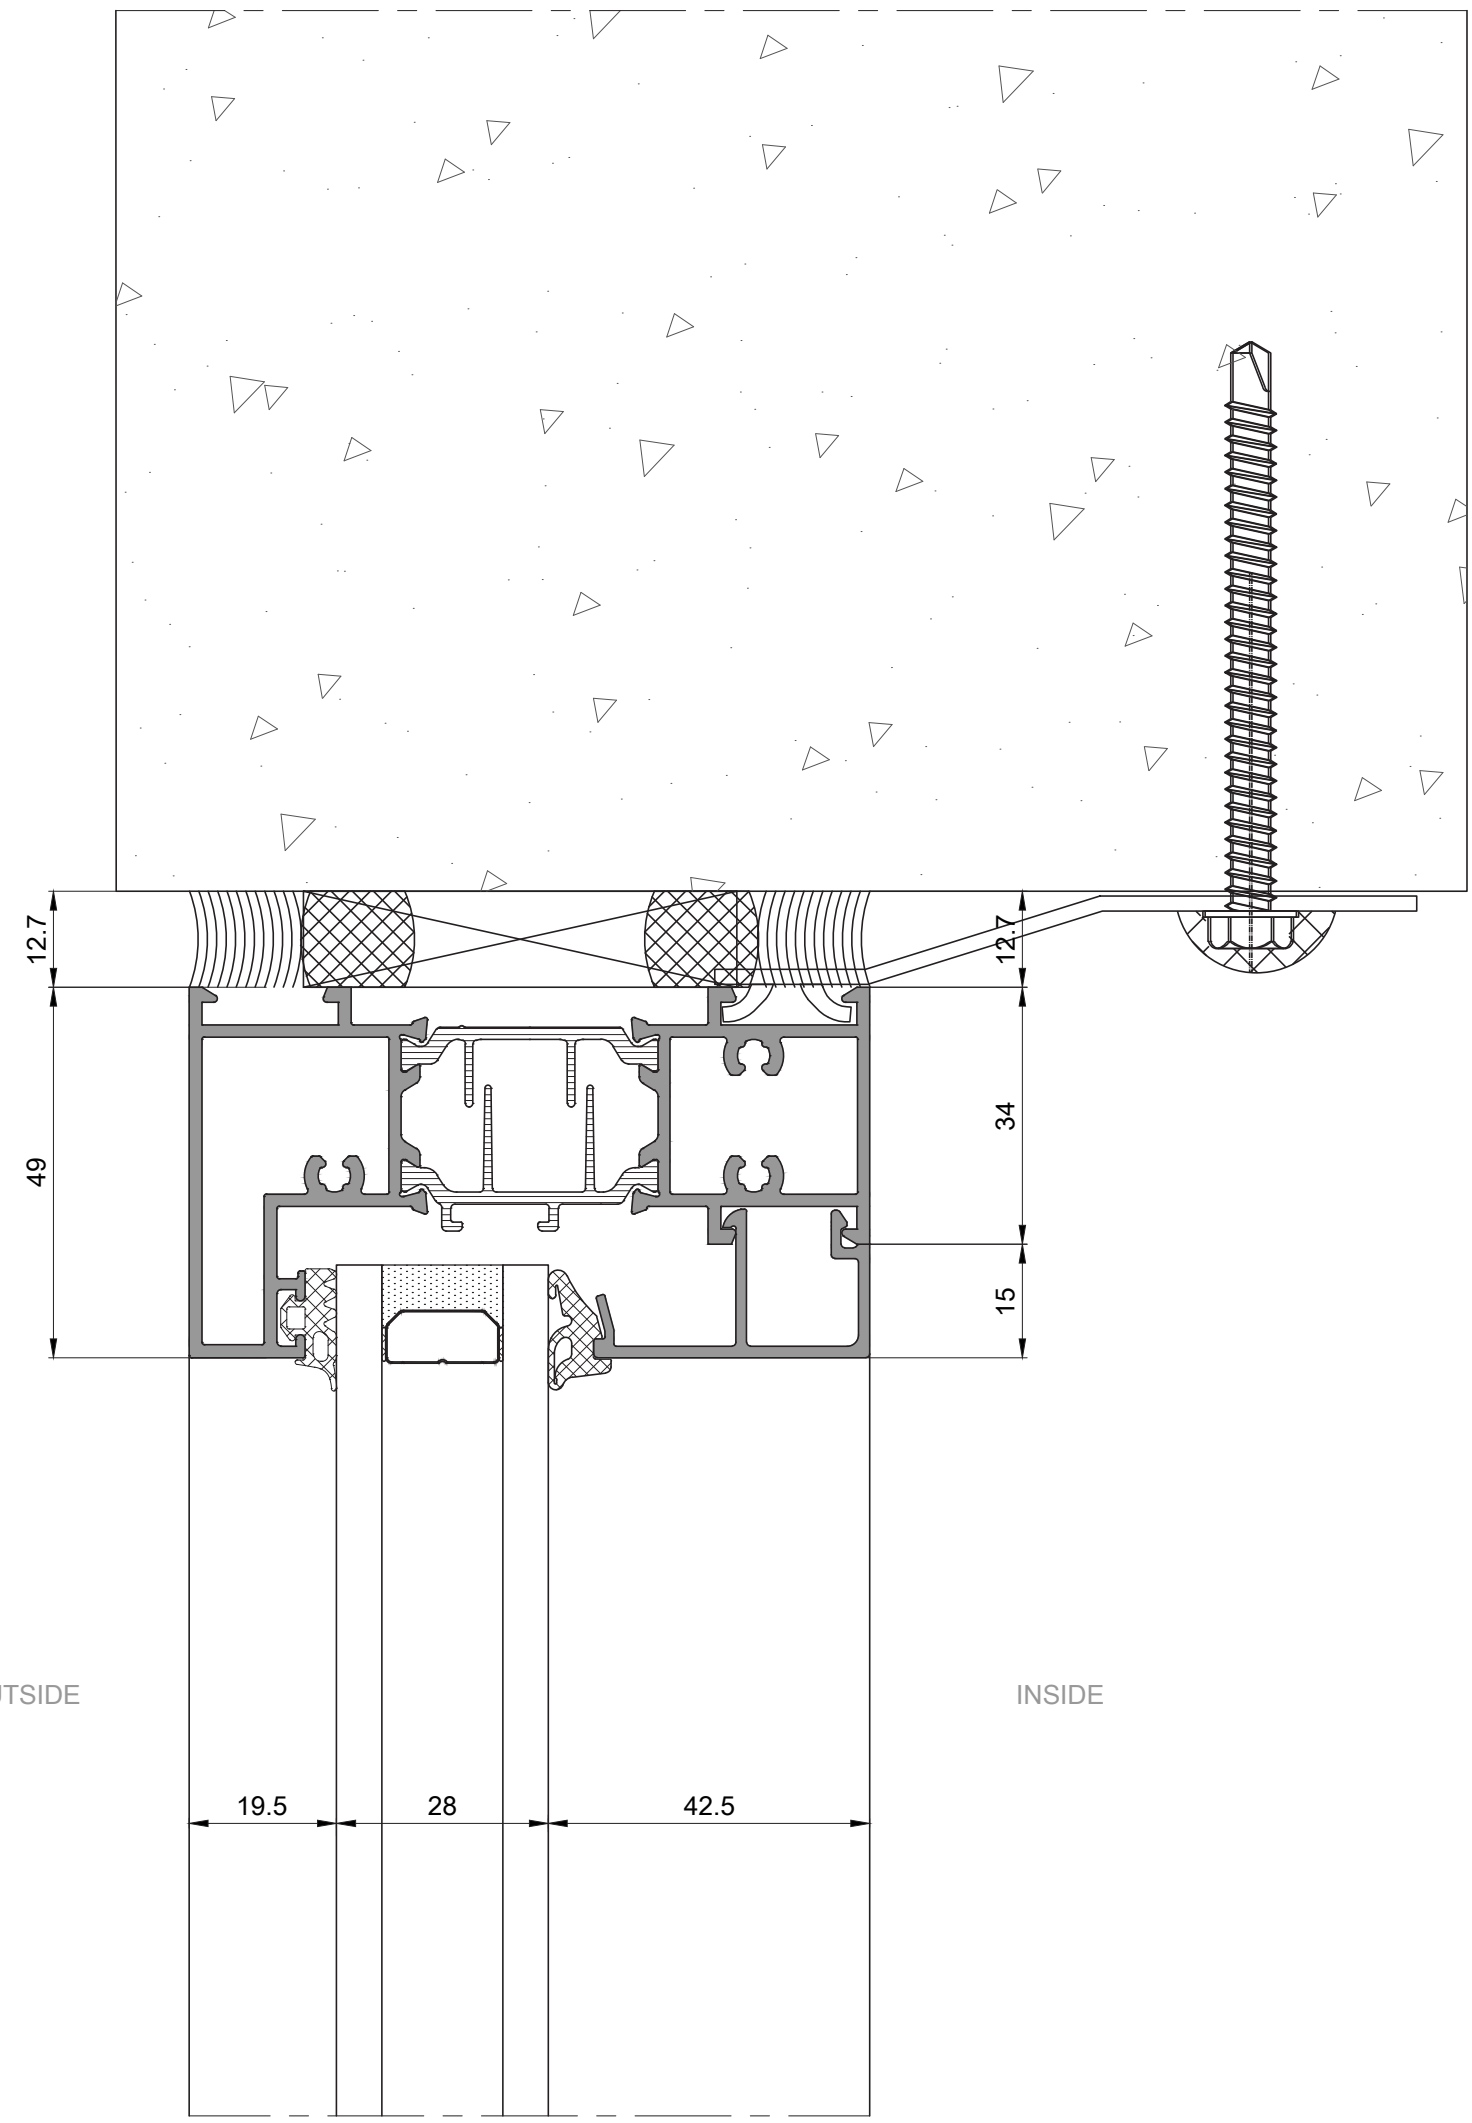

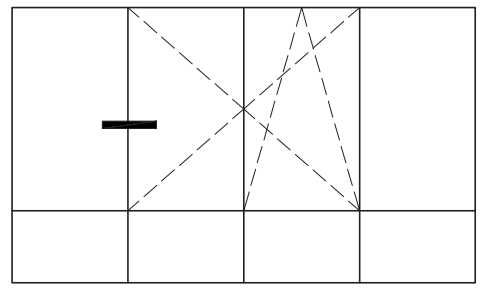



# Bonded Hidden Sash Sections

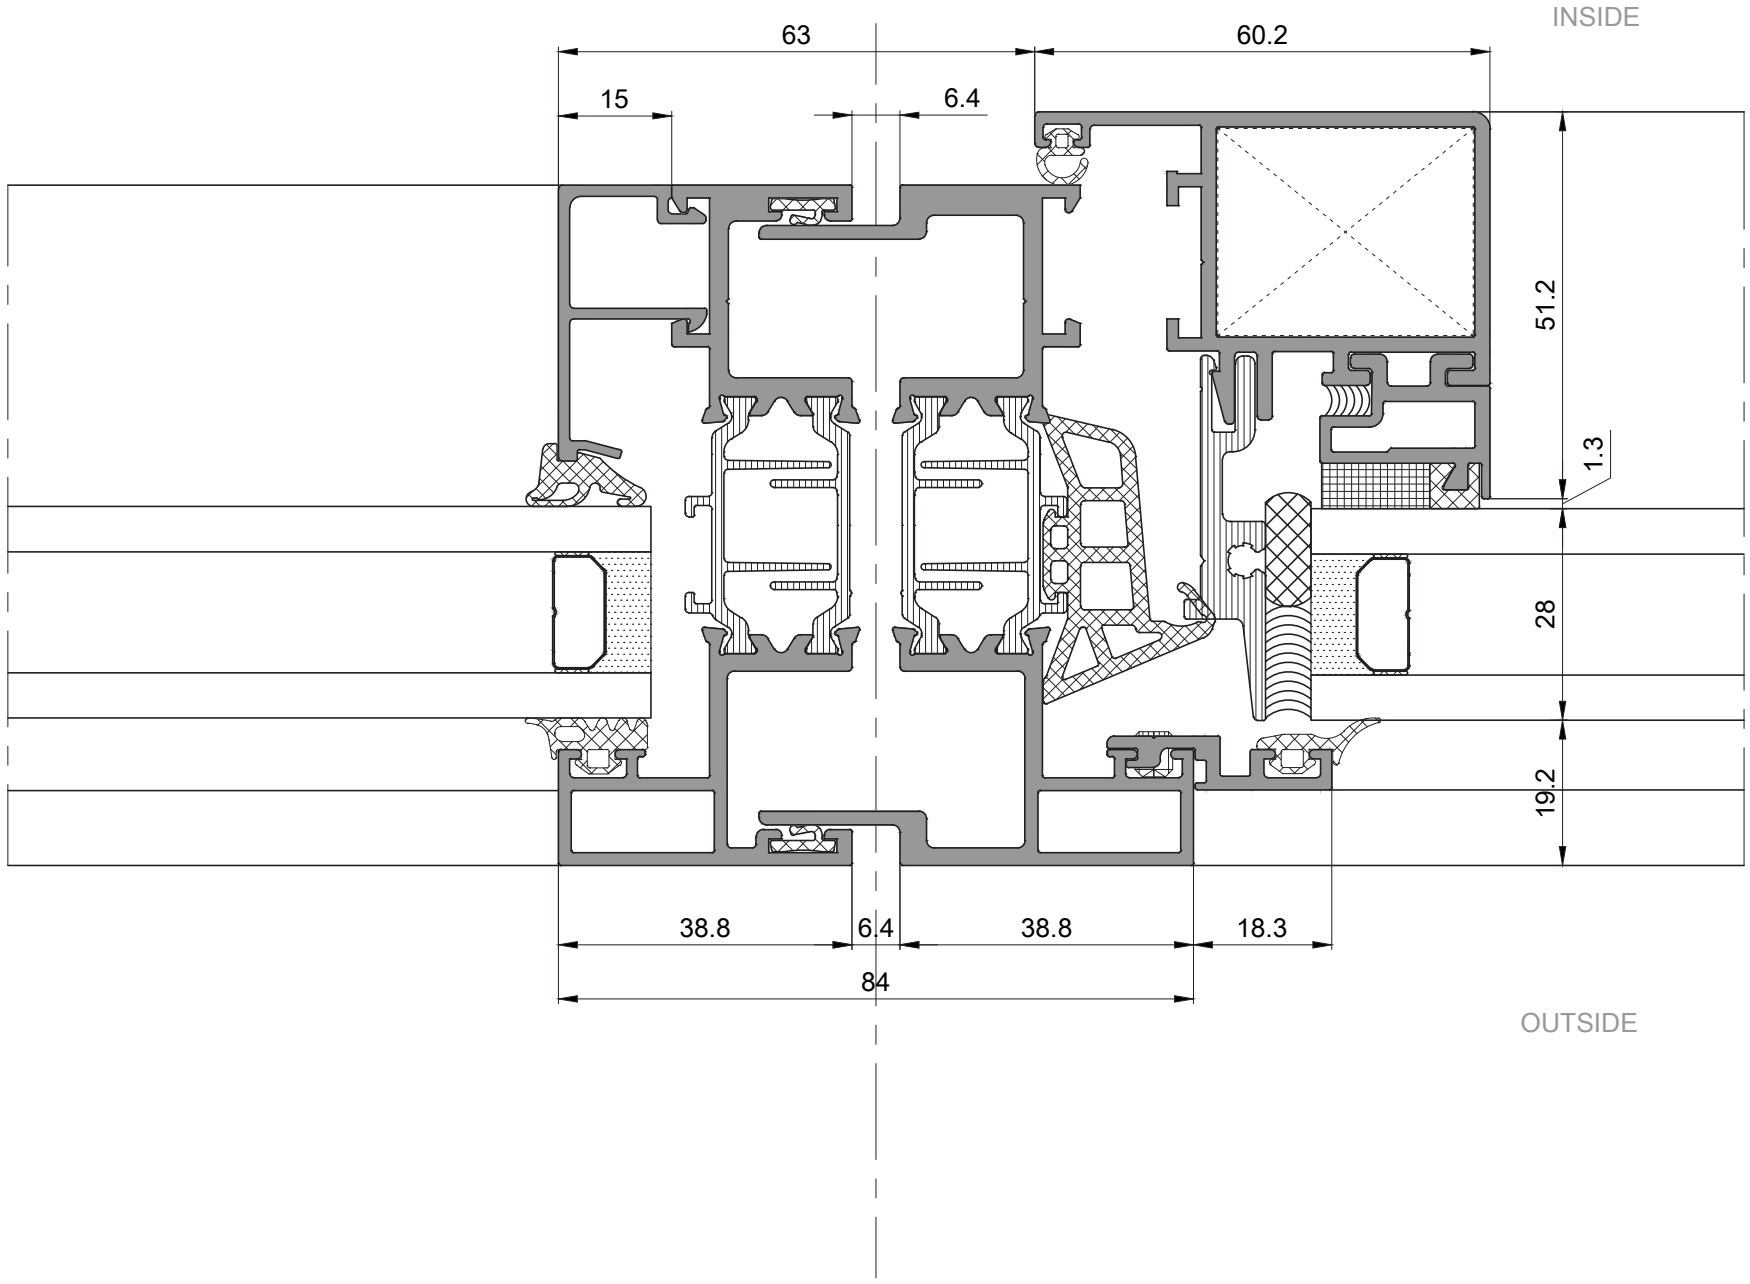

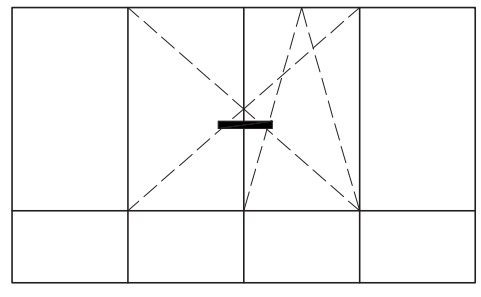



# Bonded Hidden Sash Sections

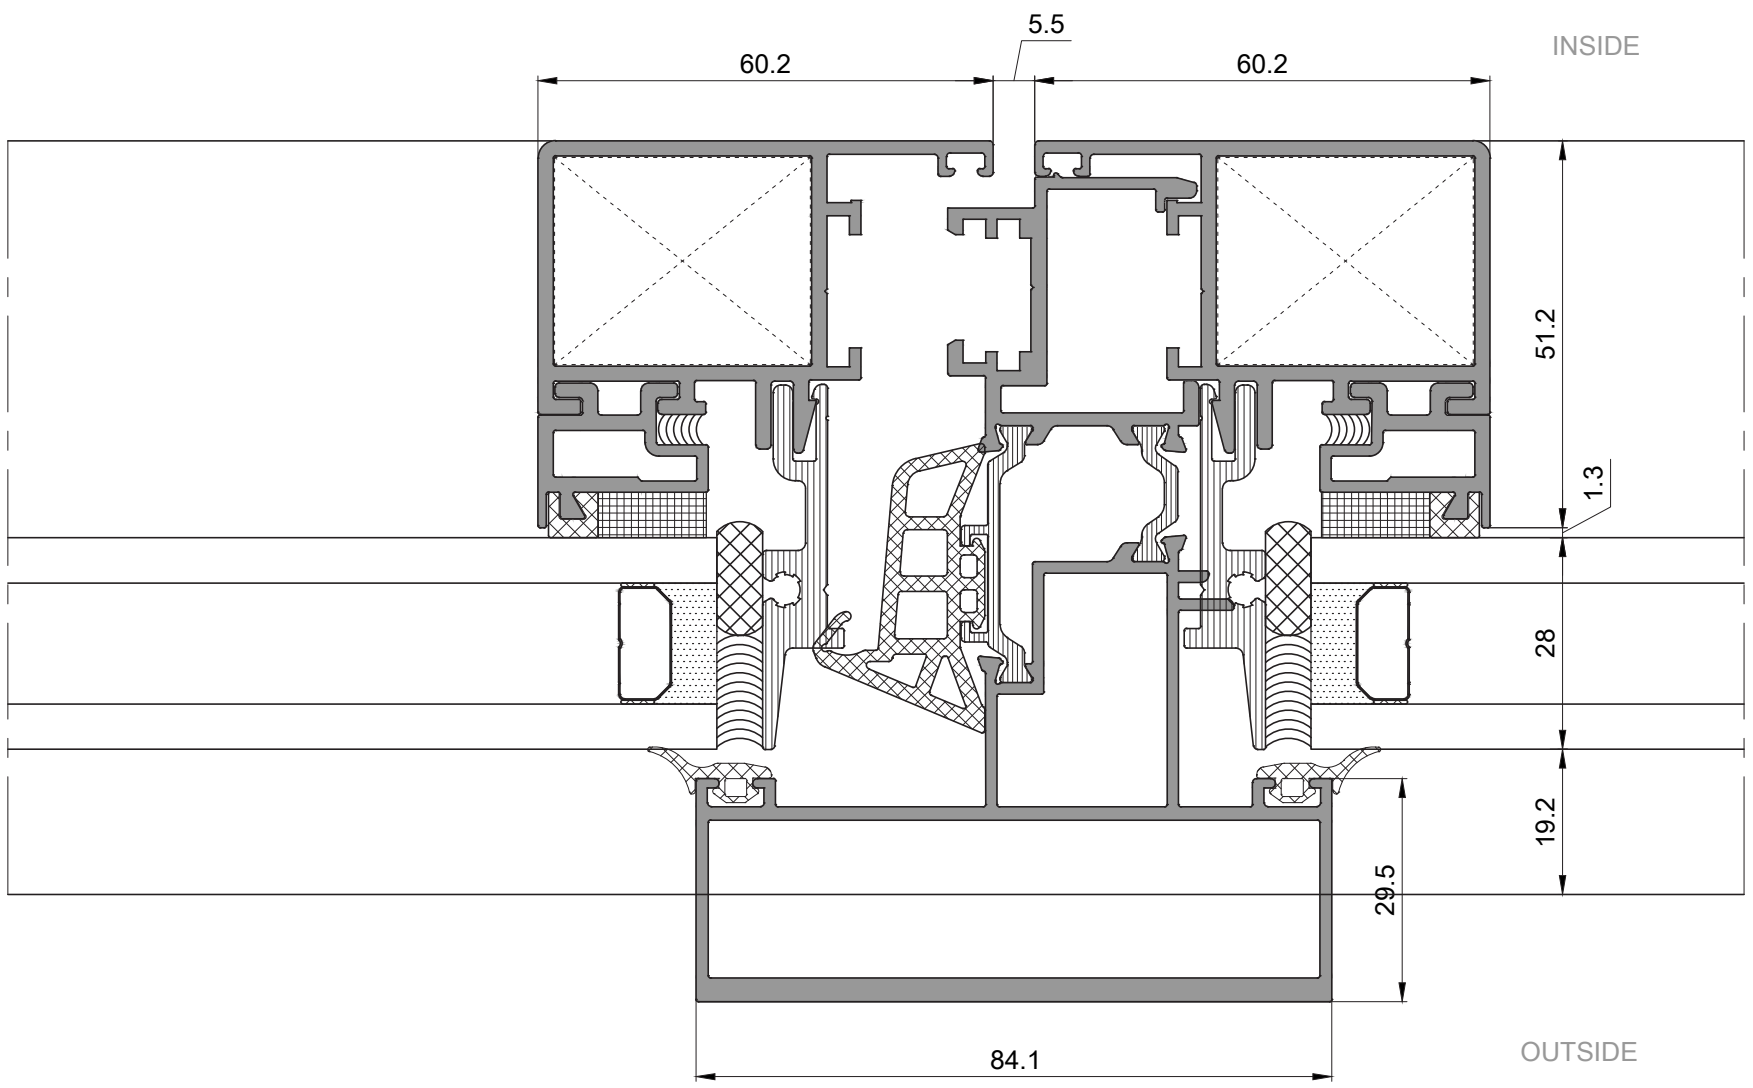

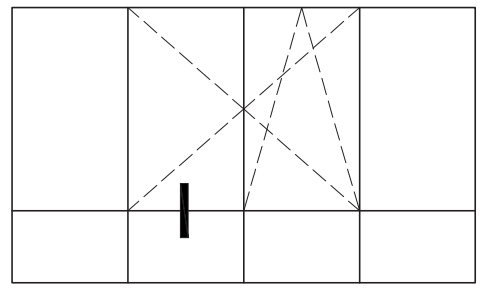



## Bonded Hidden Sash Sections

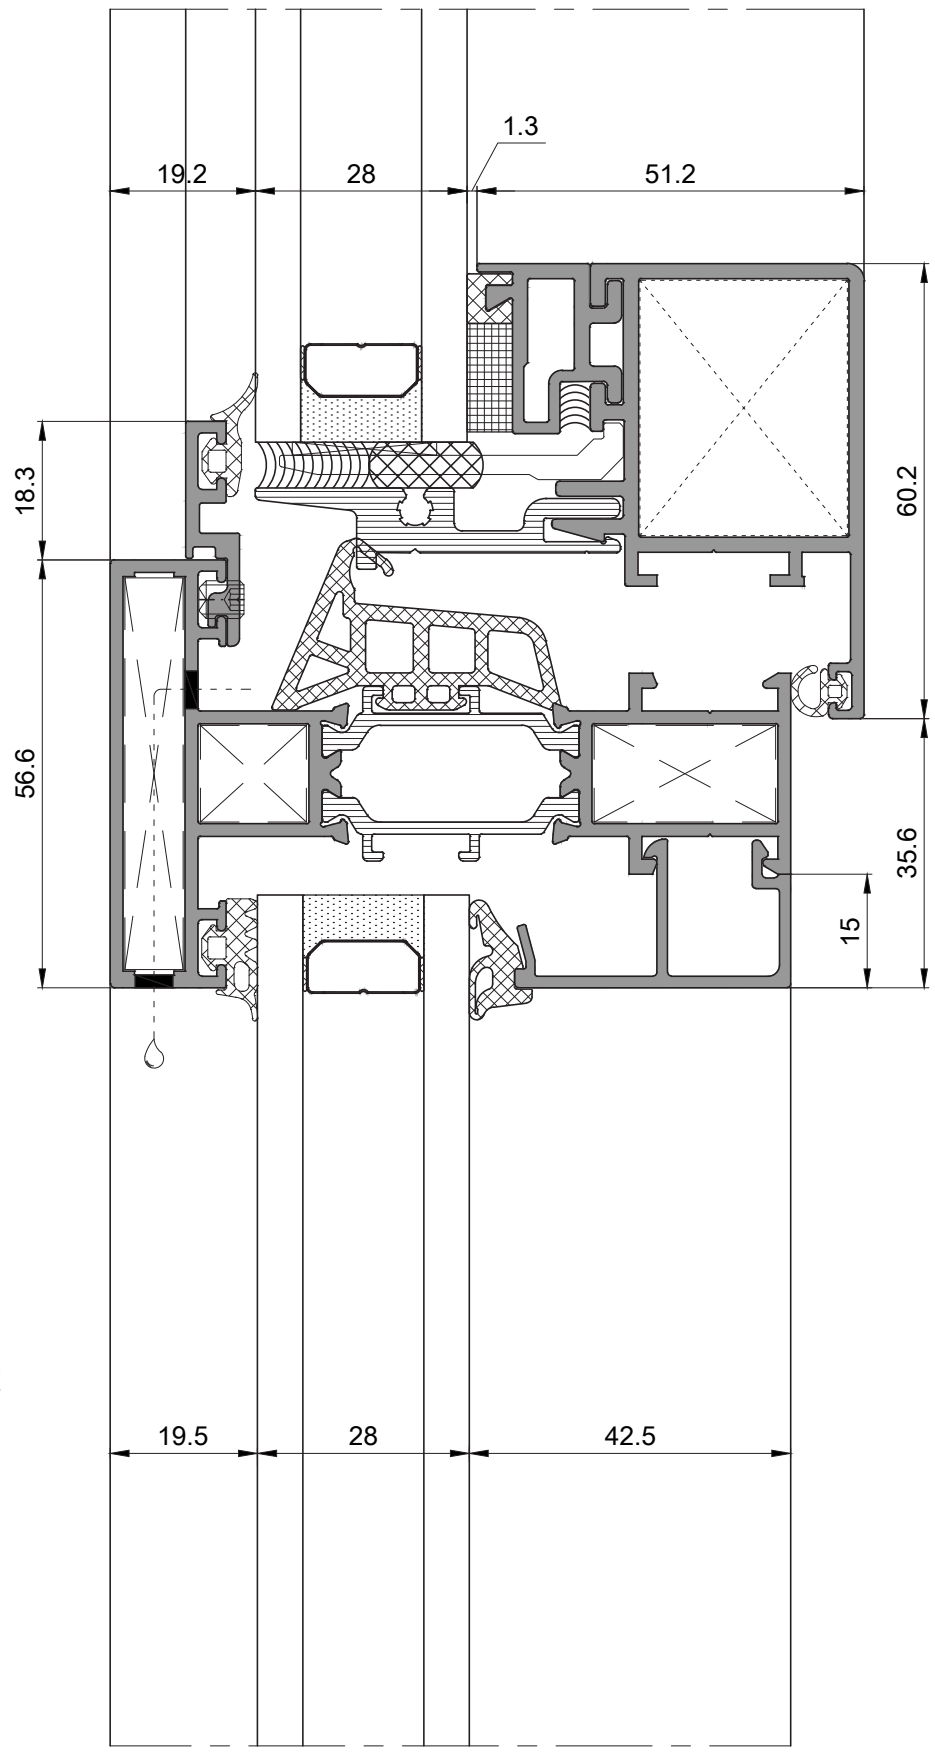

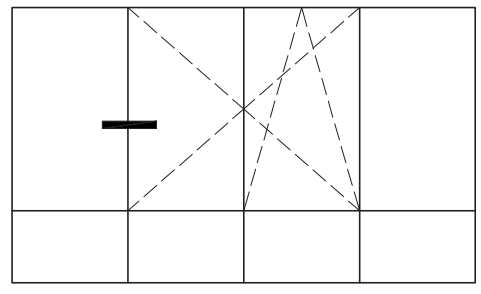


## Classic inward opening Sash Sections

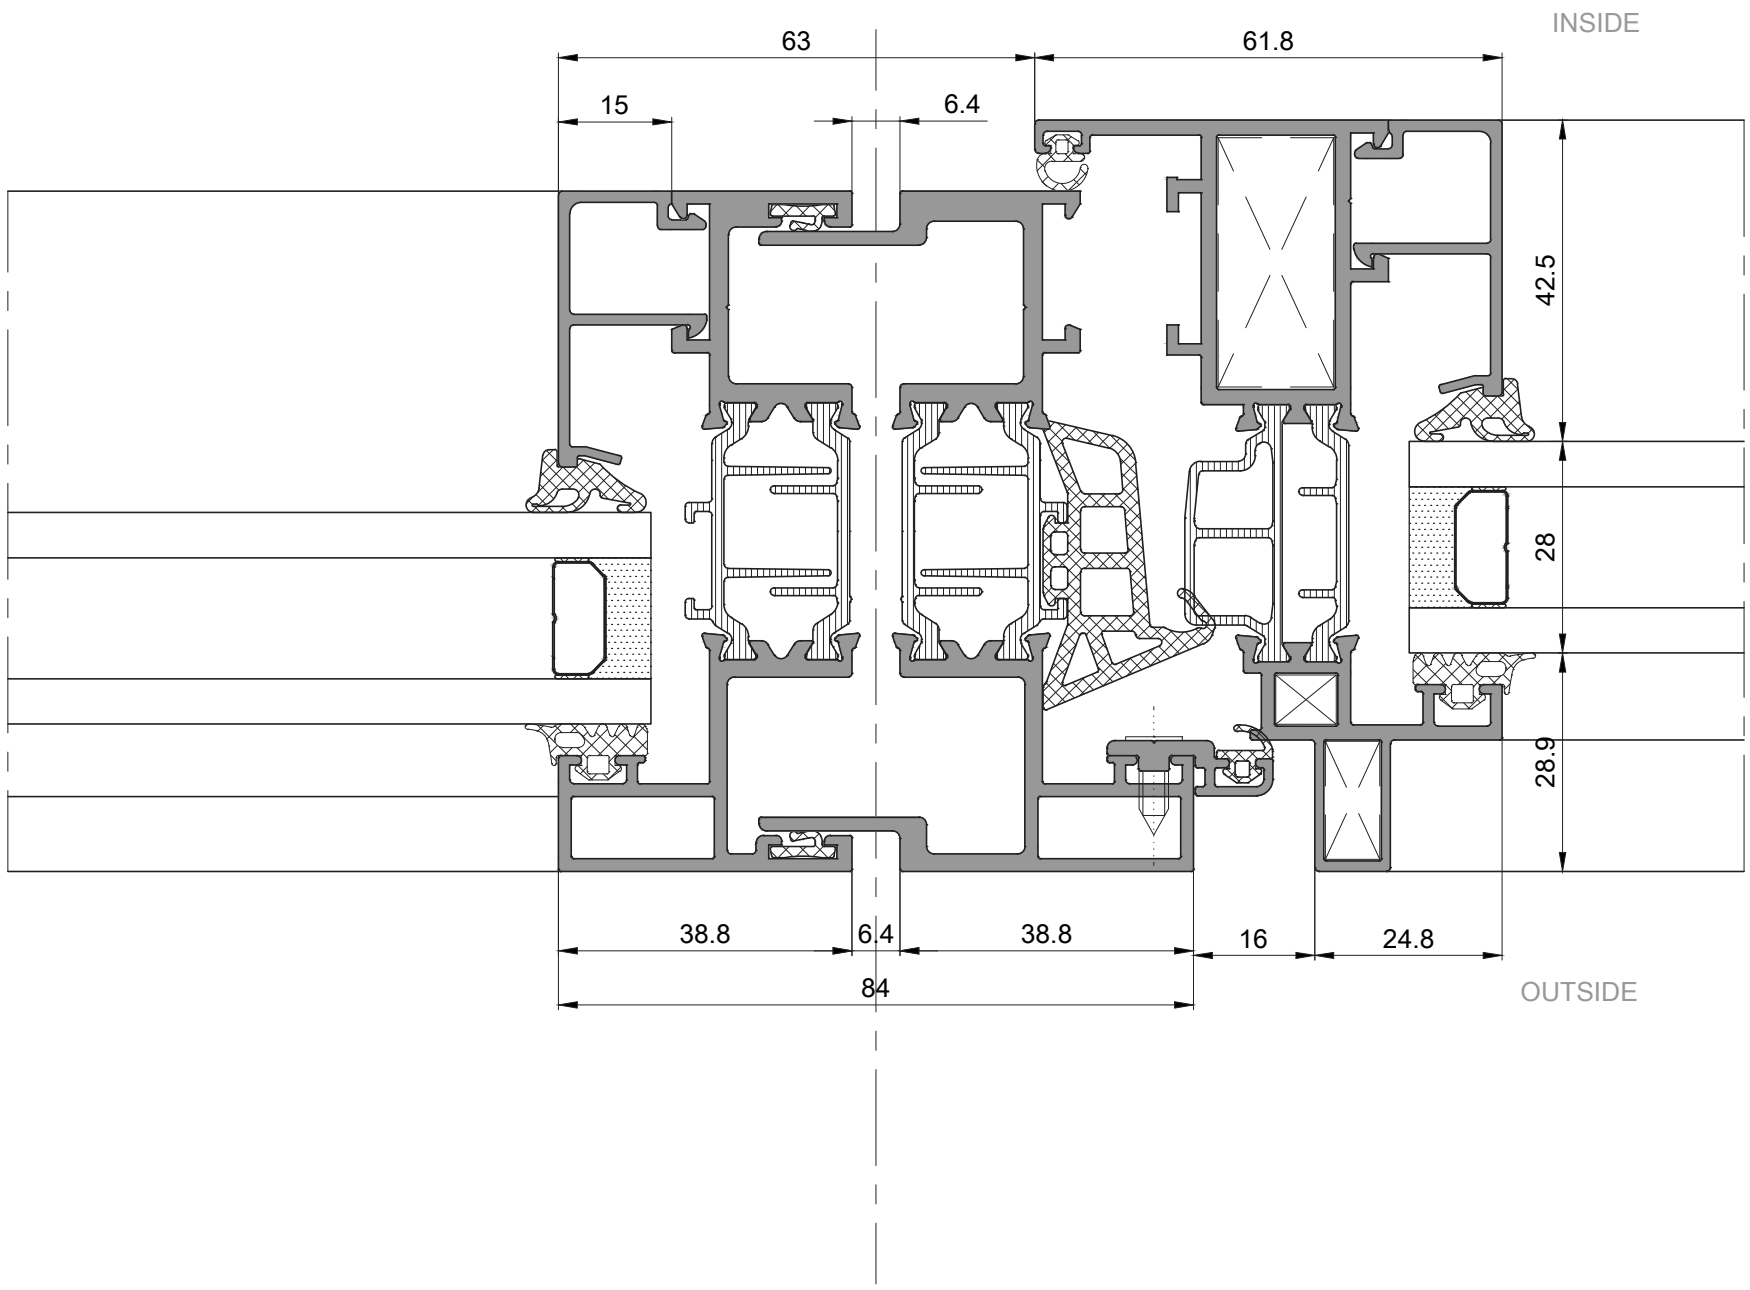

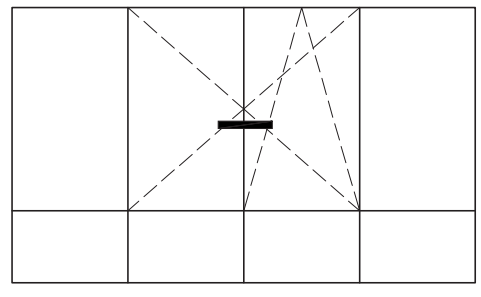


## Classic inward opening Sash Sections

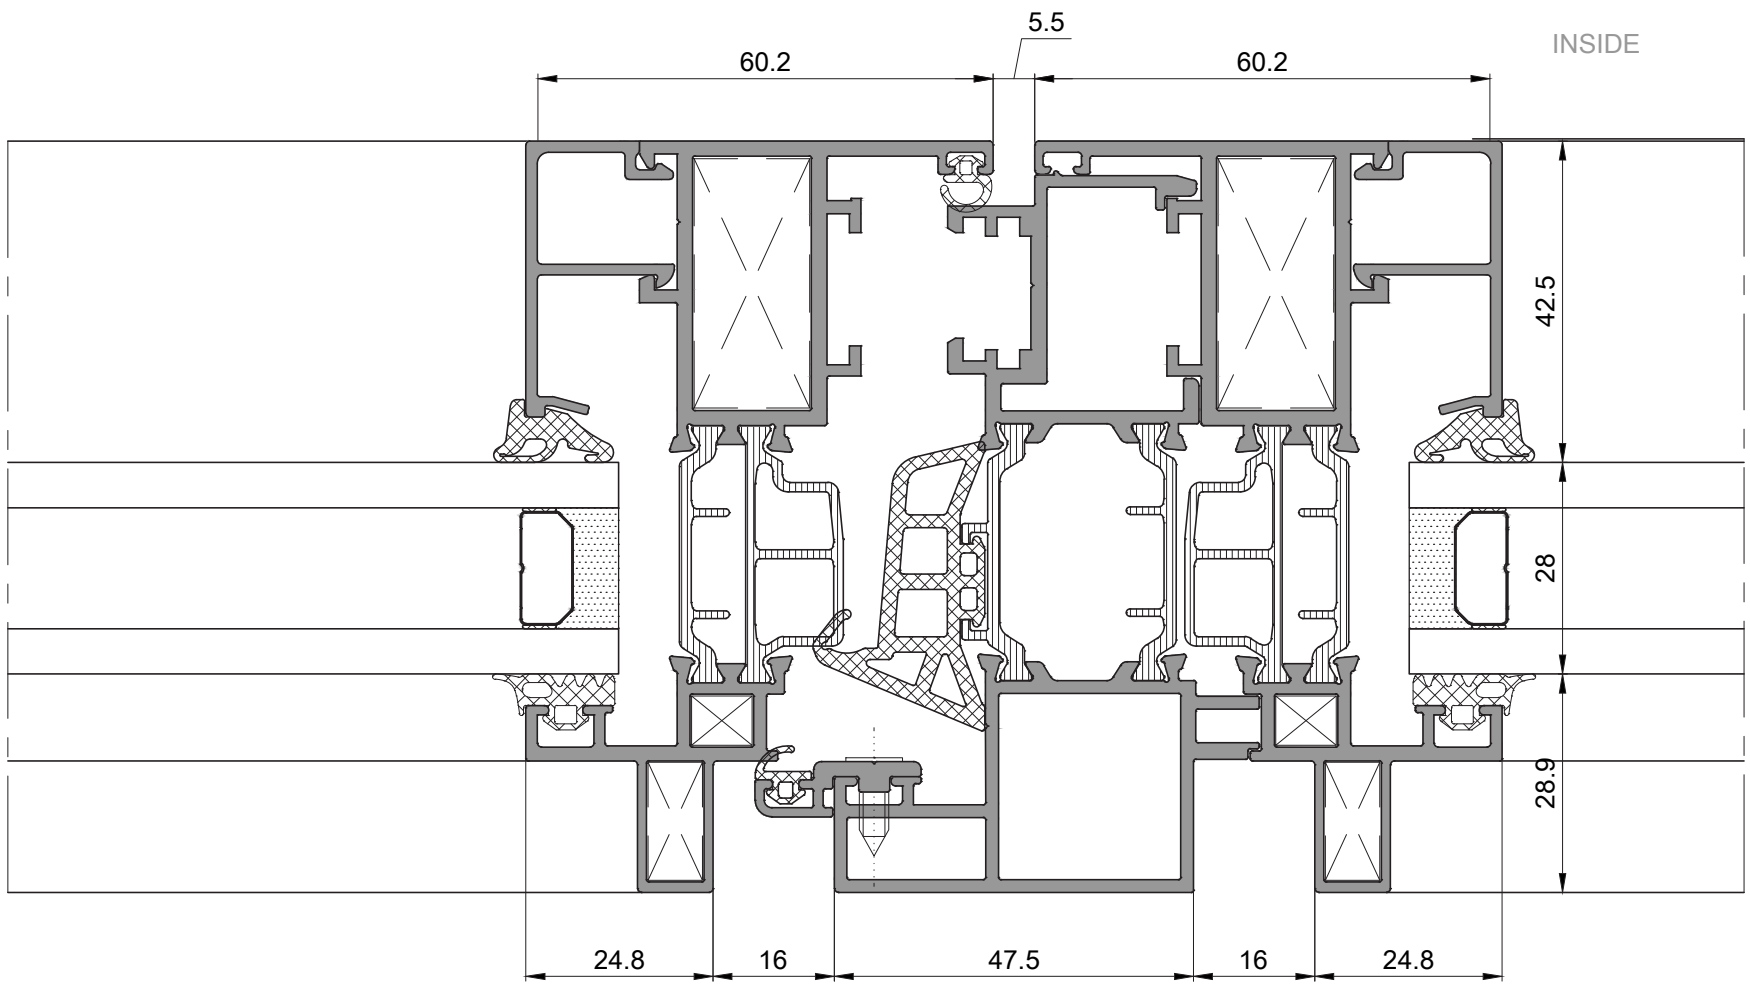



KLEIDCO®
aluminium building solutions

Spectral90
Slim Window System

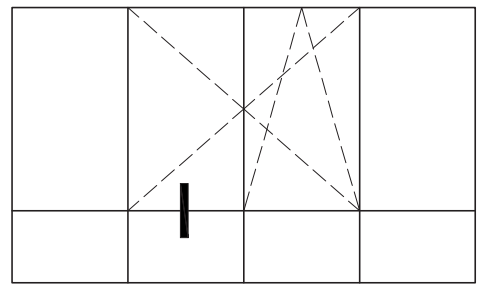



## Classic inward opening Sash Sections

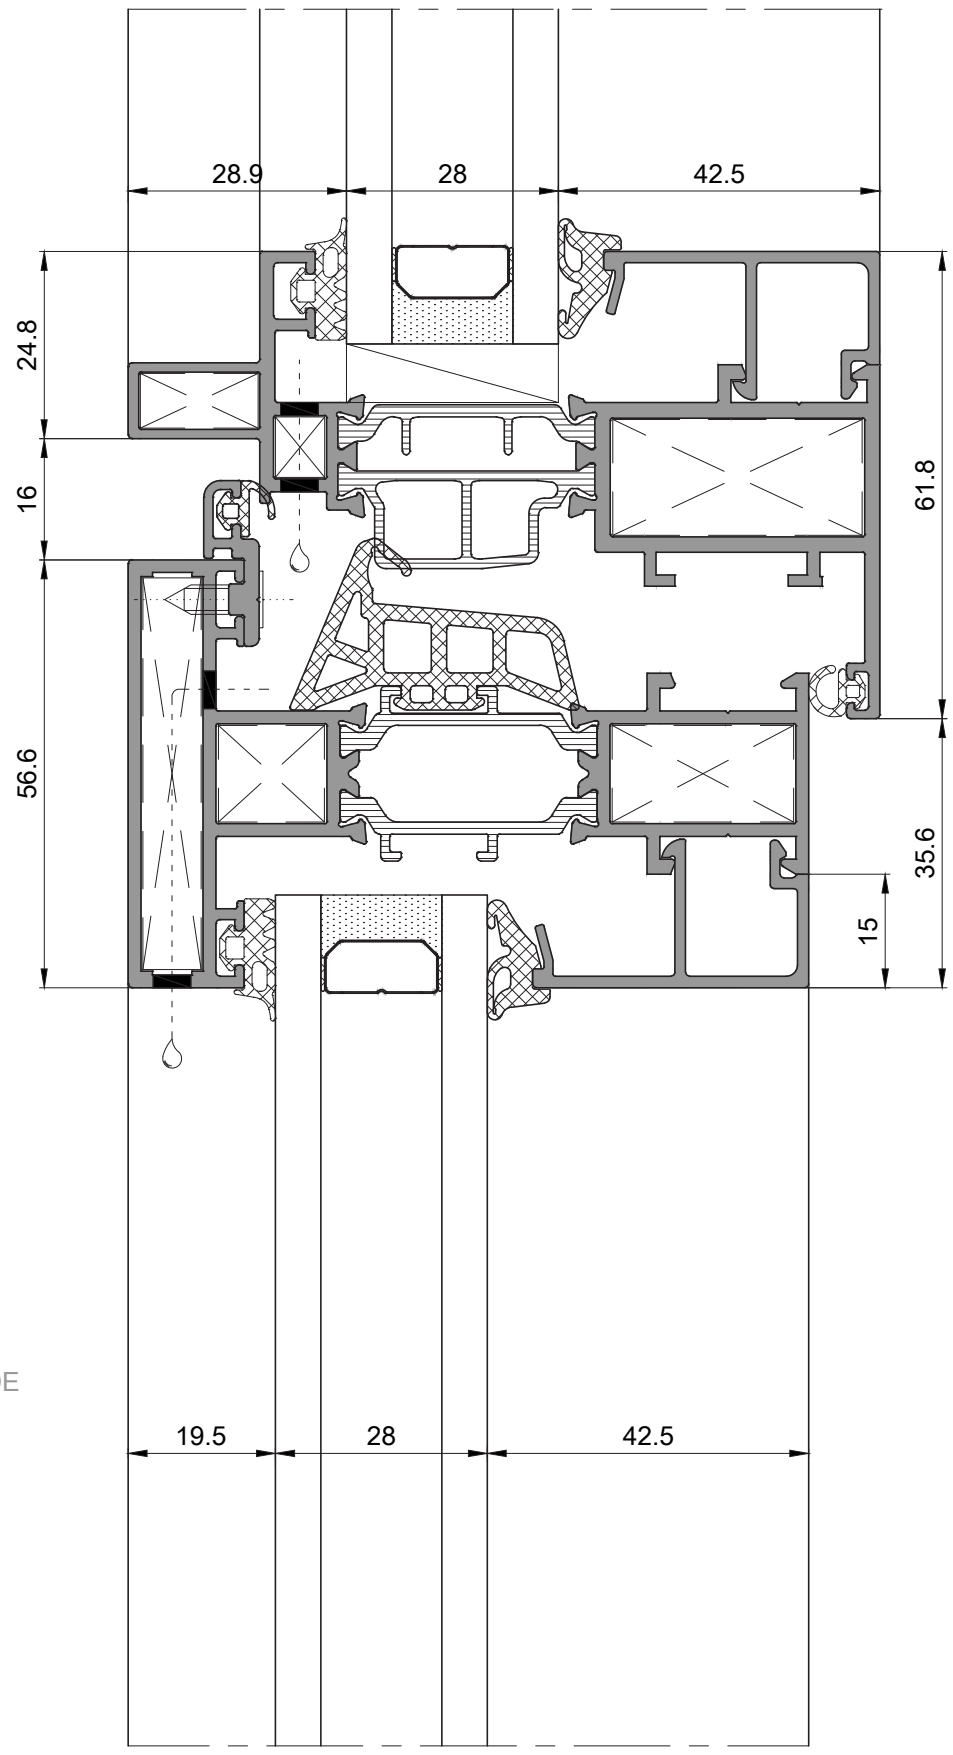

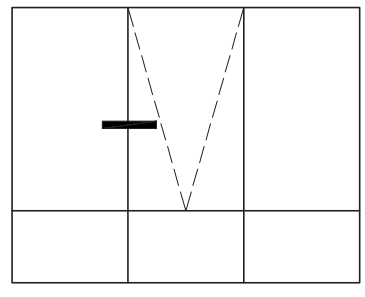


# Captured Top hung Sash Sections

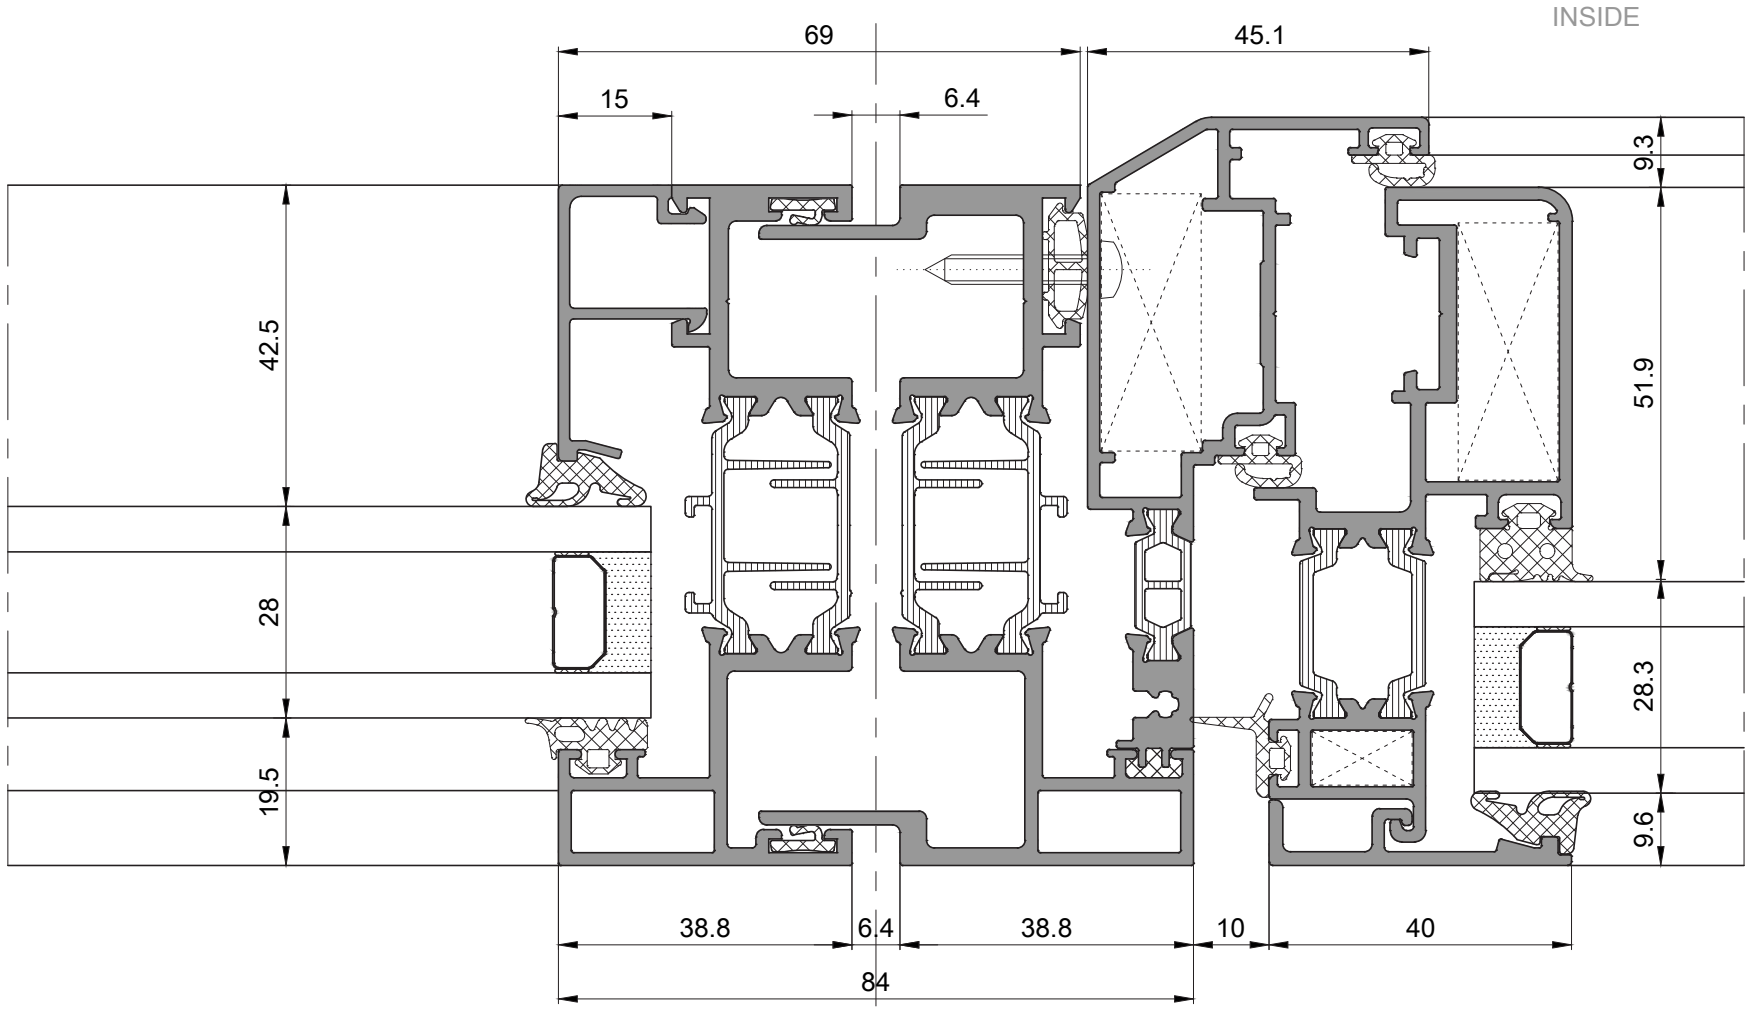

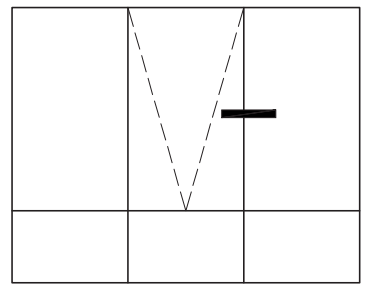


# Captured Top hung Sash Sections

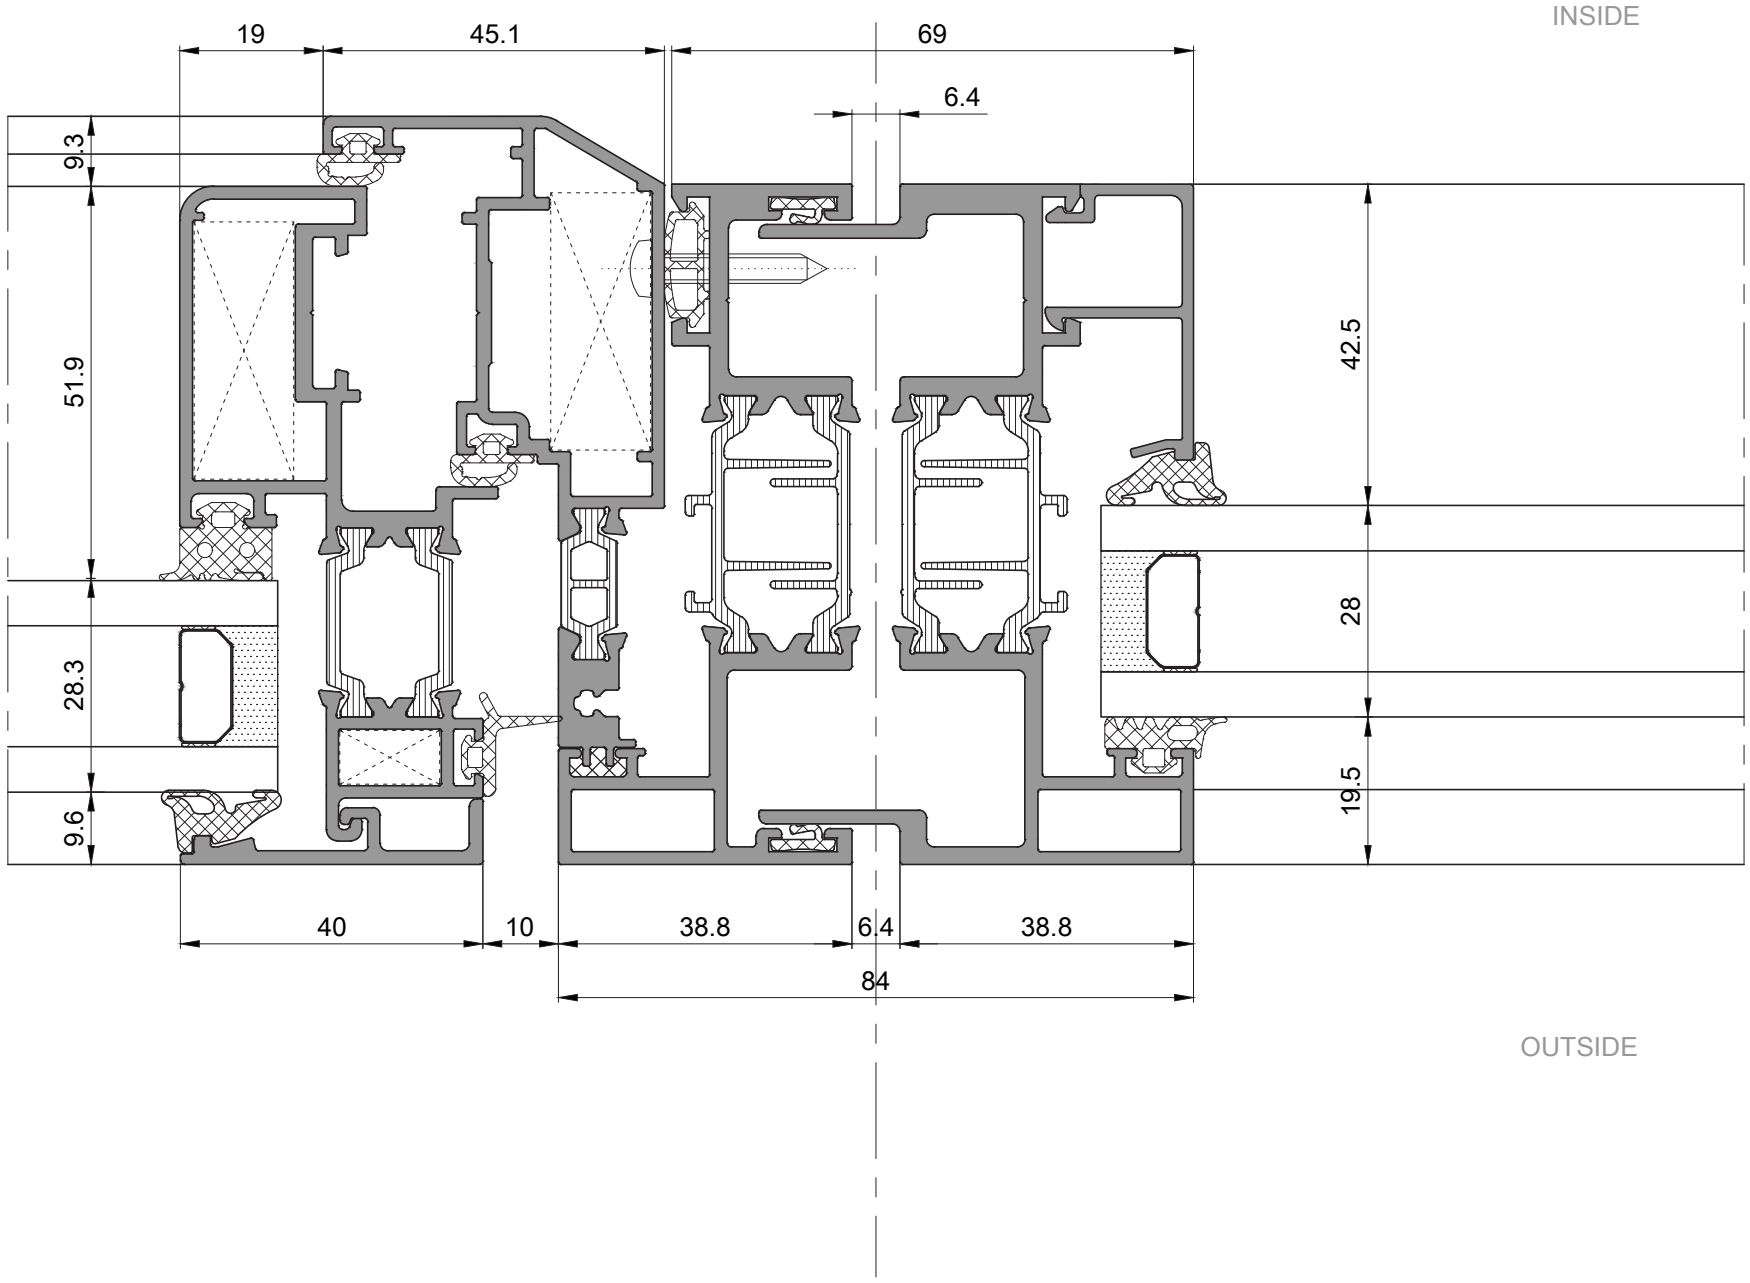



KLEIDCO®
aluminium building solutions

Spectral90
Slim Window System

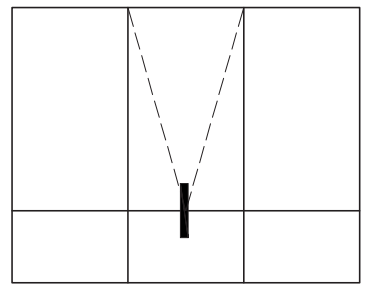



# Captured Top hung Sash Sections

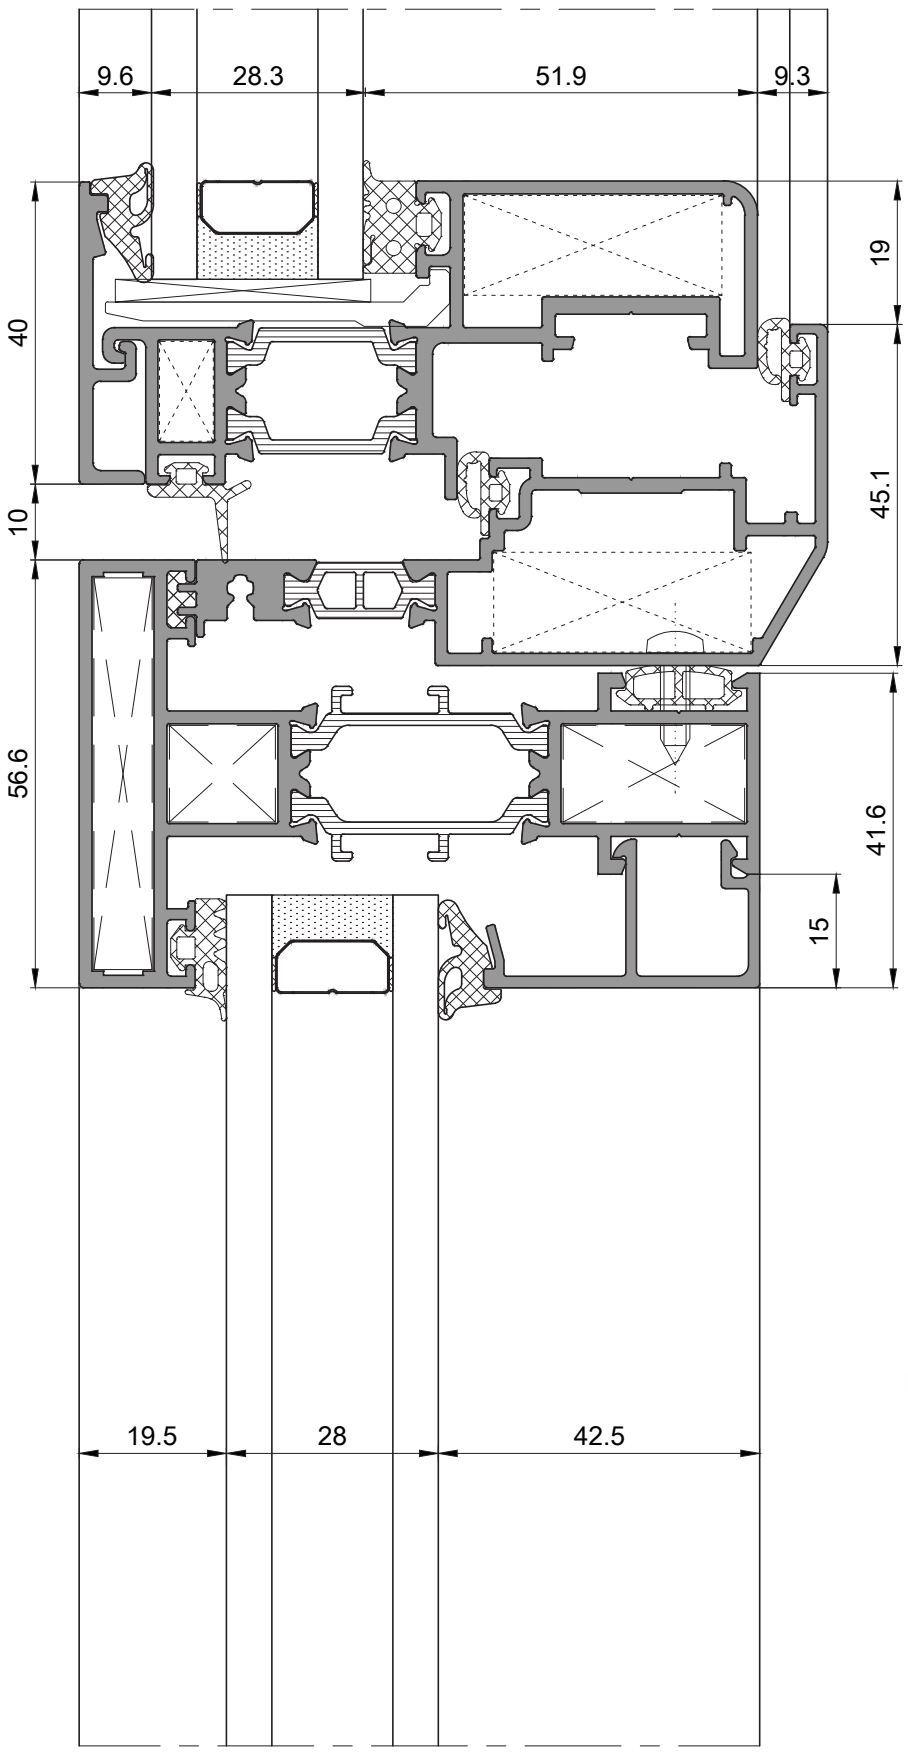

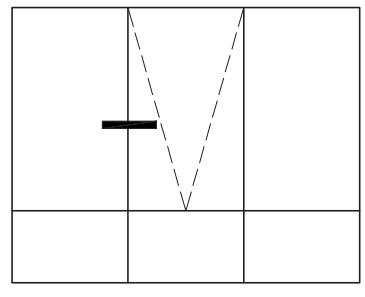



# Bonded Top hung Sash Sections

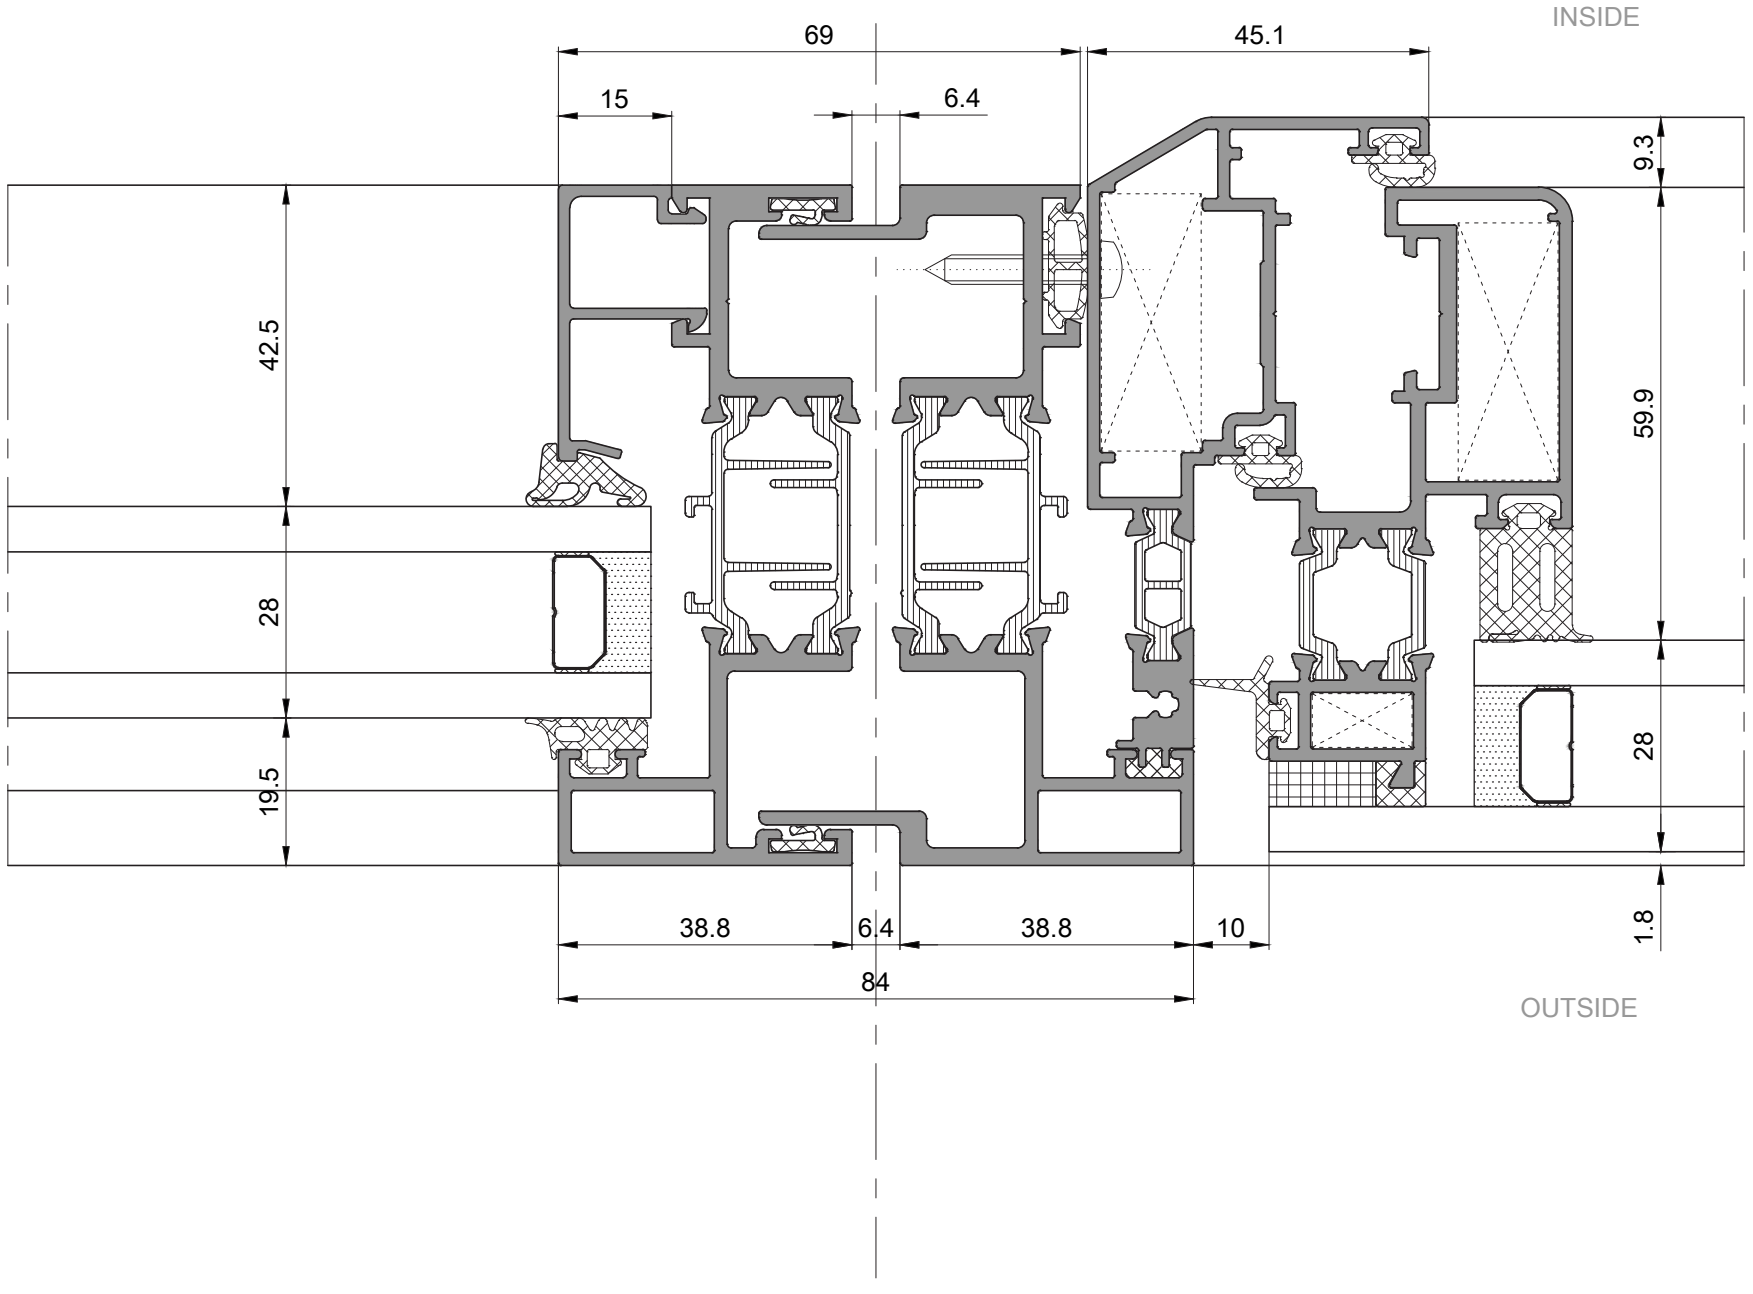

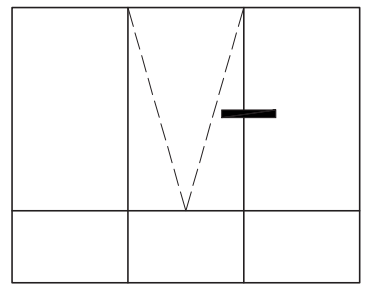



# Bonded Top hung Sash Sections

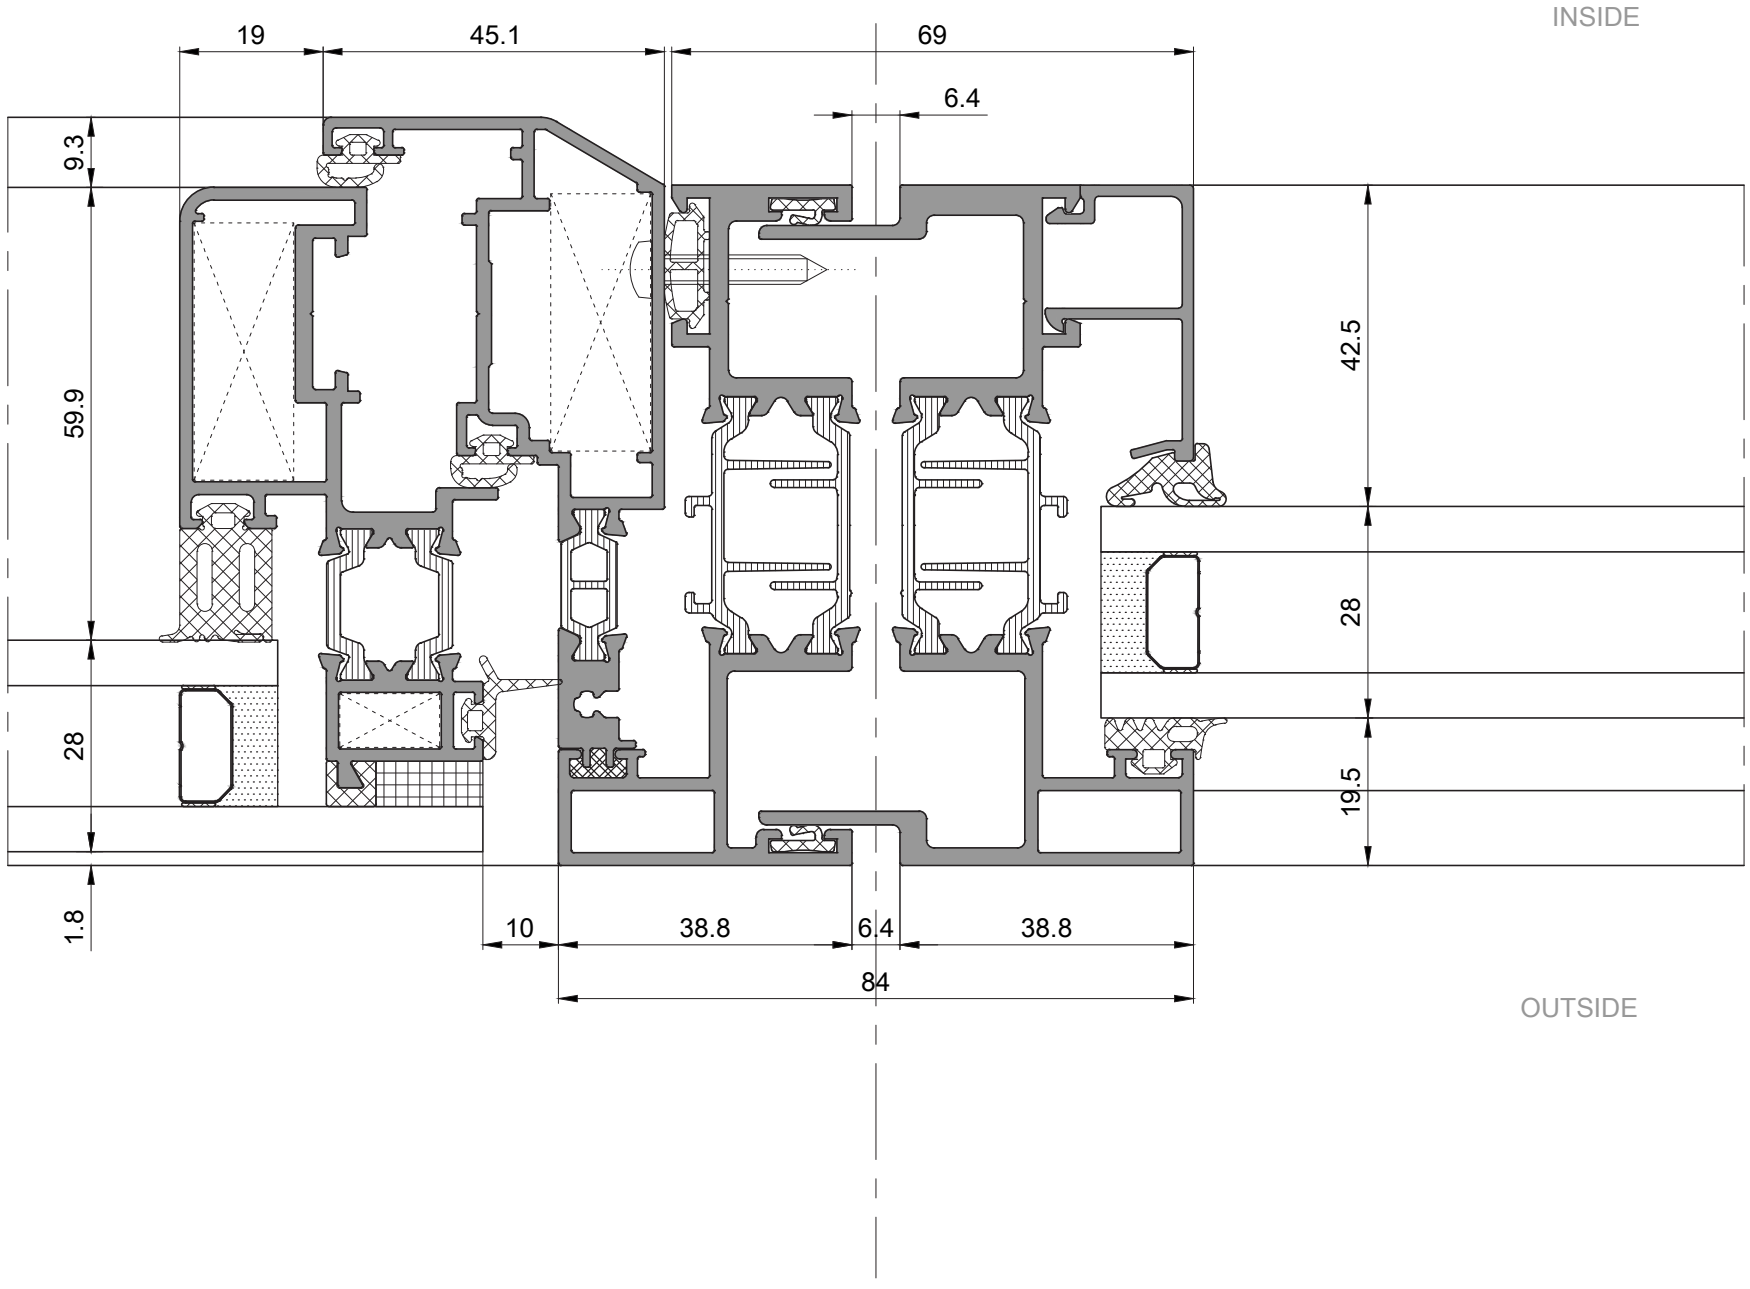

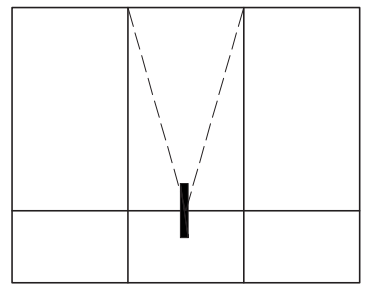



# Bonded Top hung Sash Sections

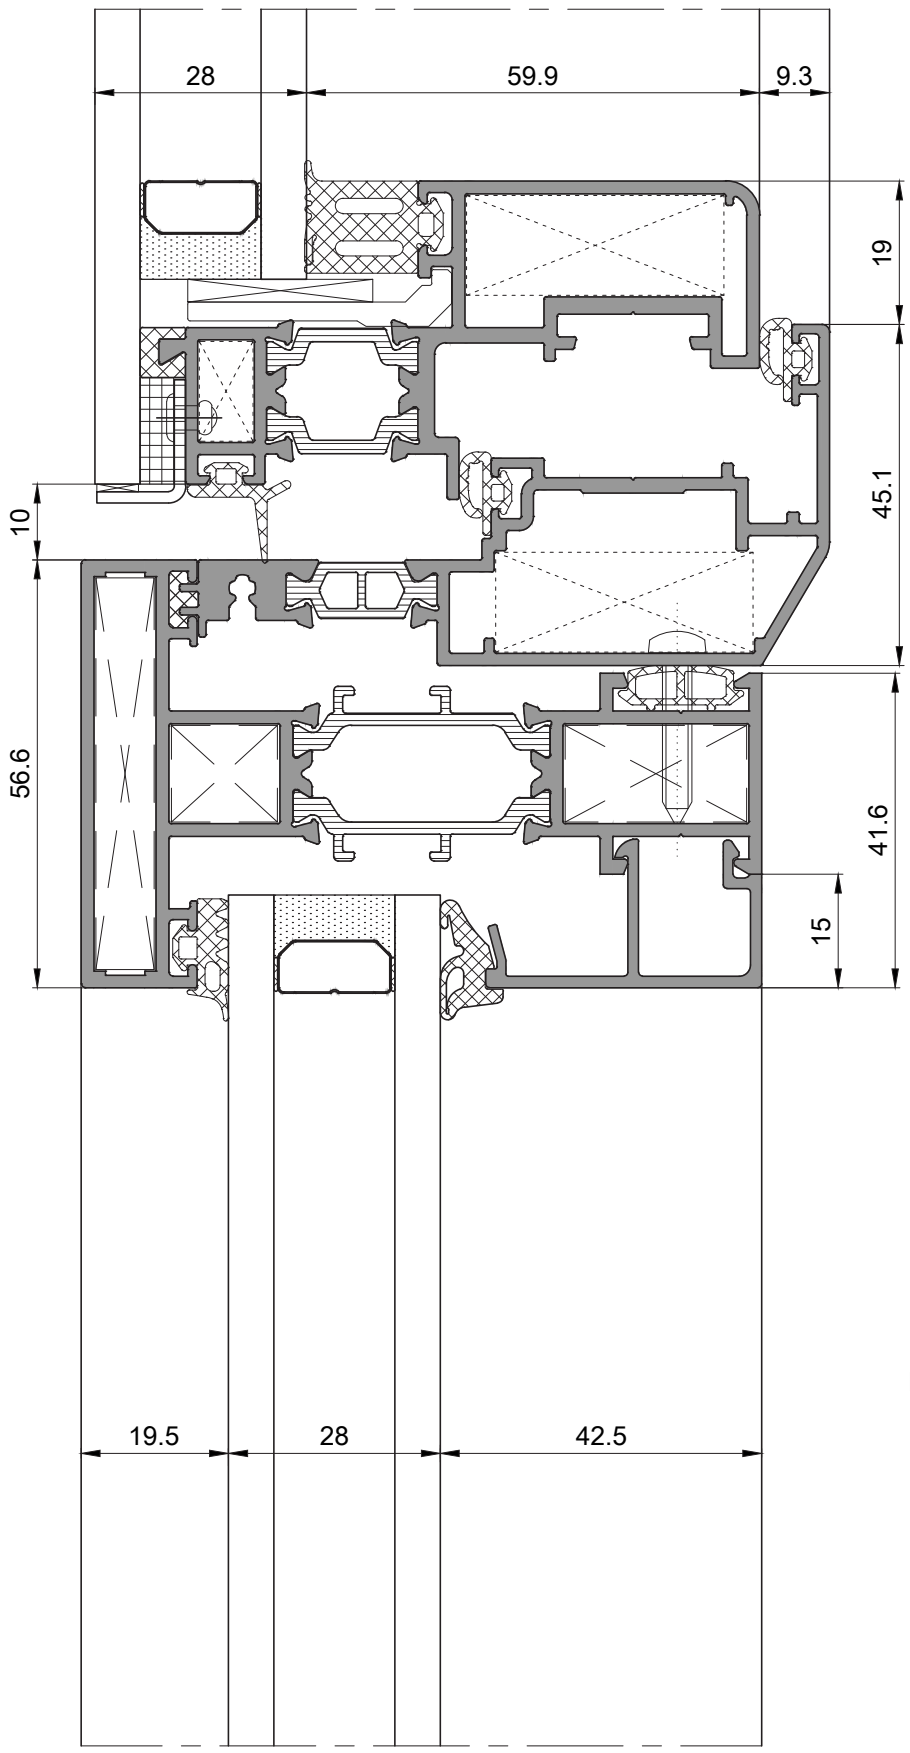

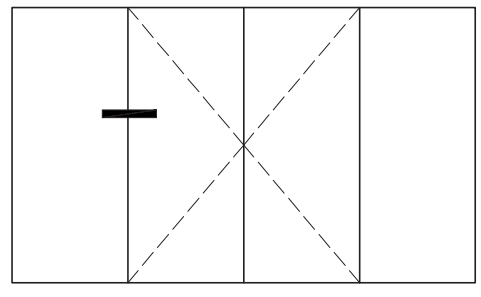



# Inward Opening Rebated Door Sections

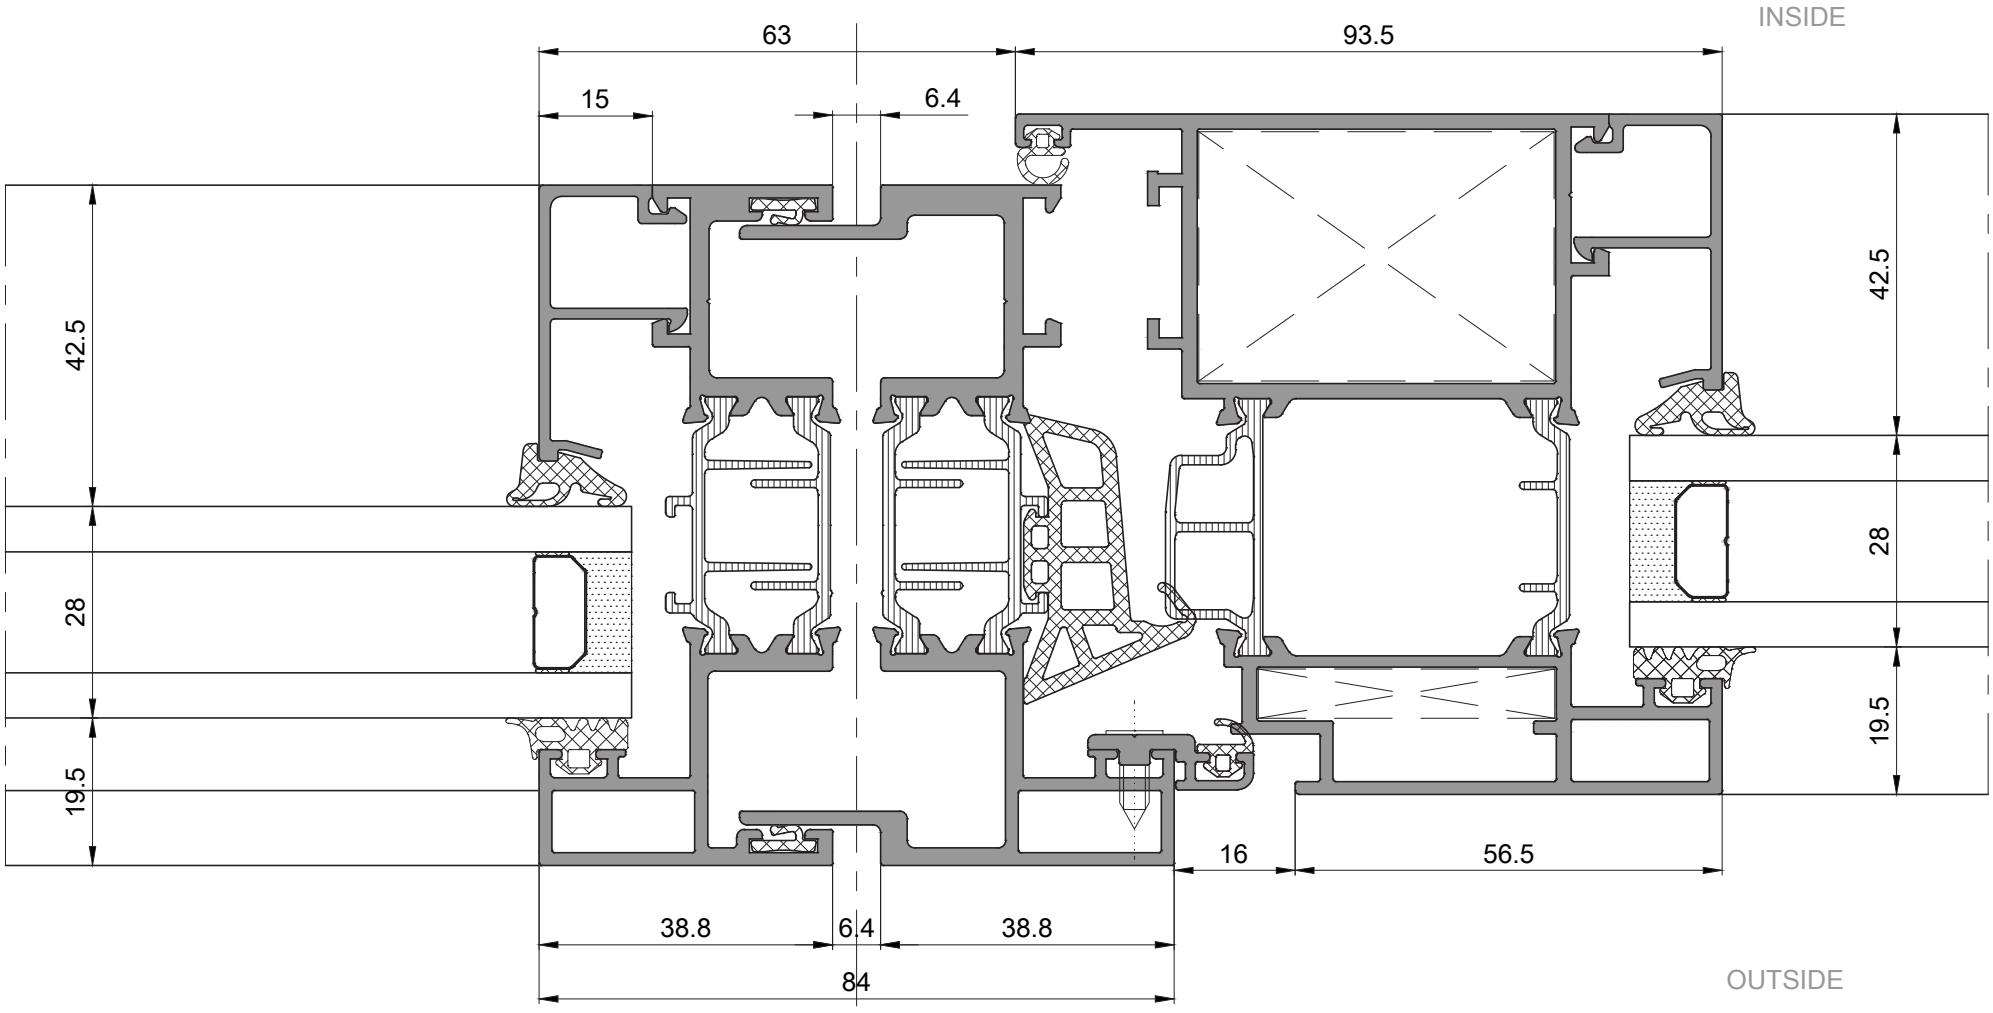

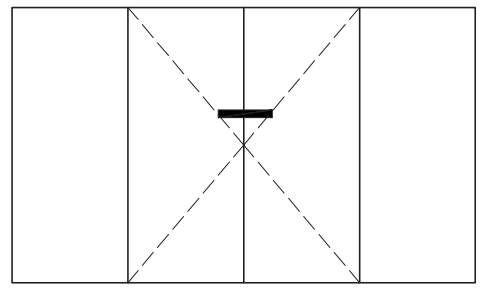



# Inward Opening Rebated Door Sections

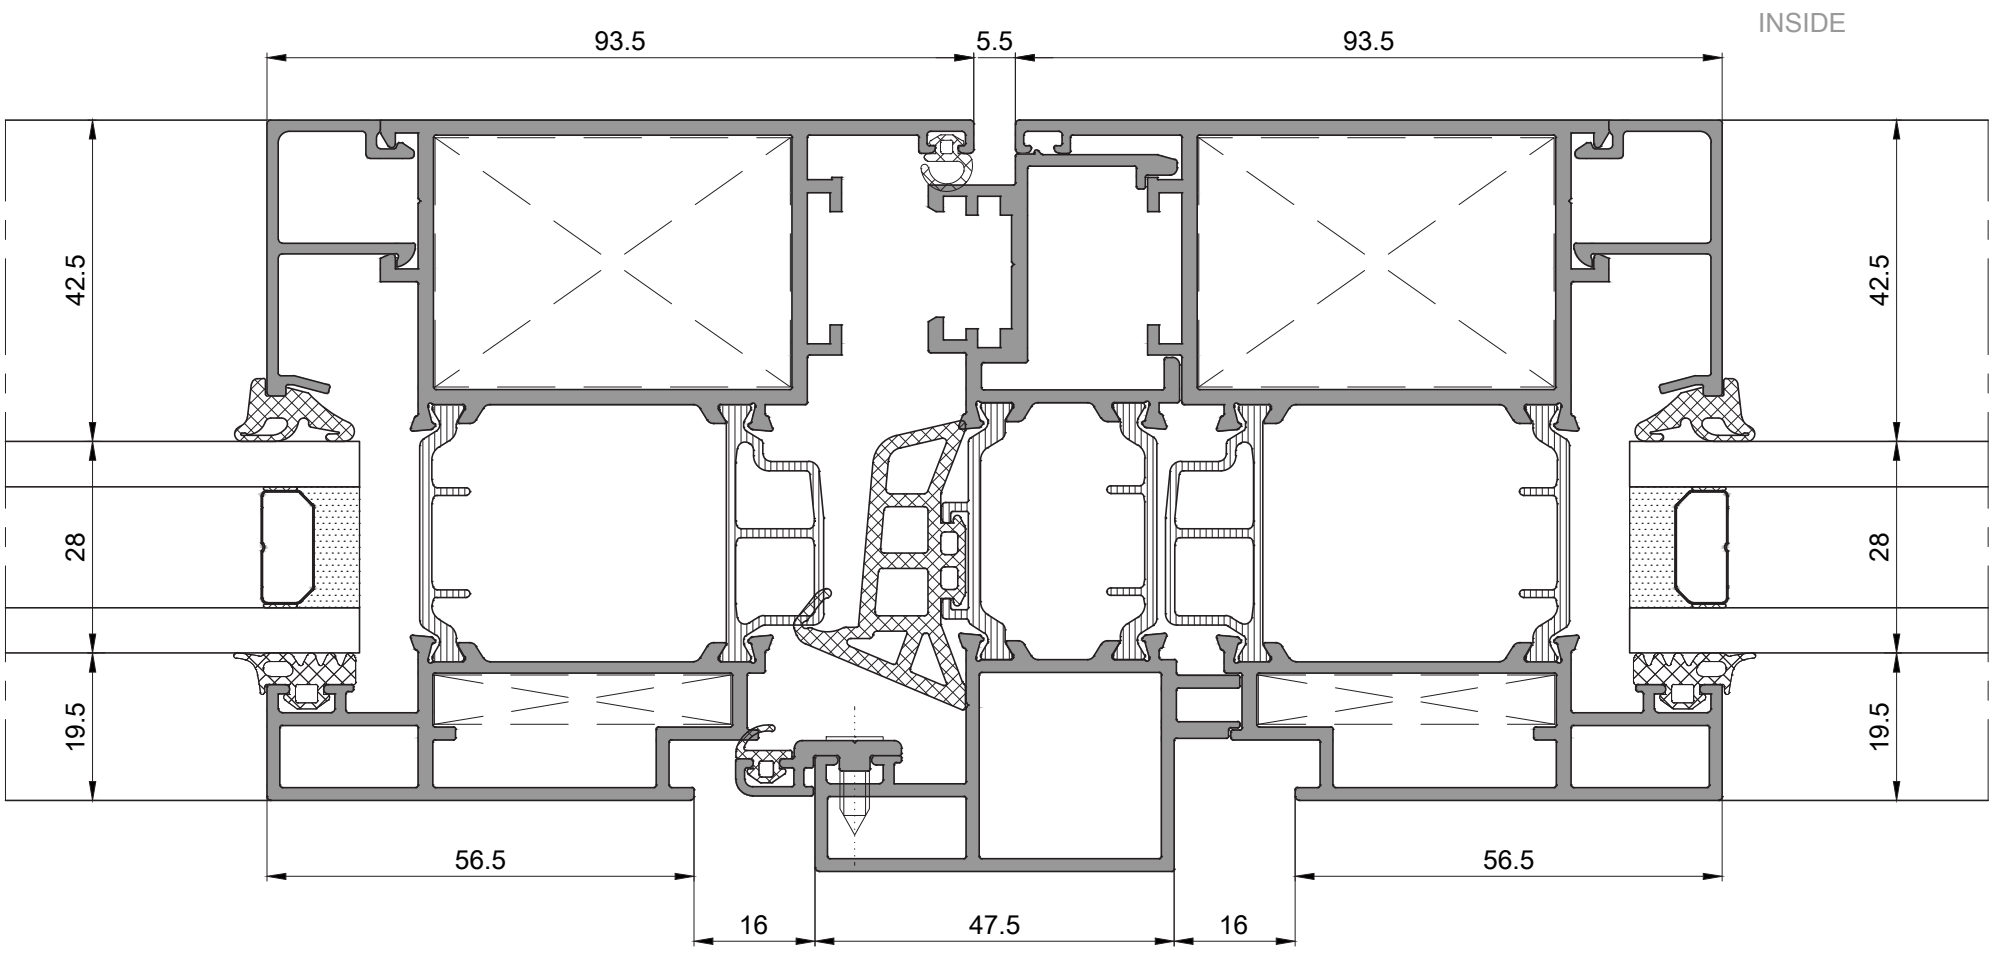

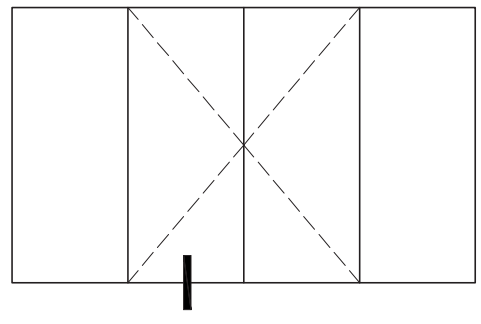



# Inward Opening Rebated Door Sections

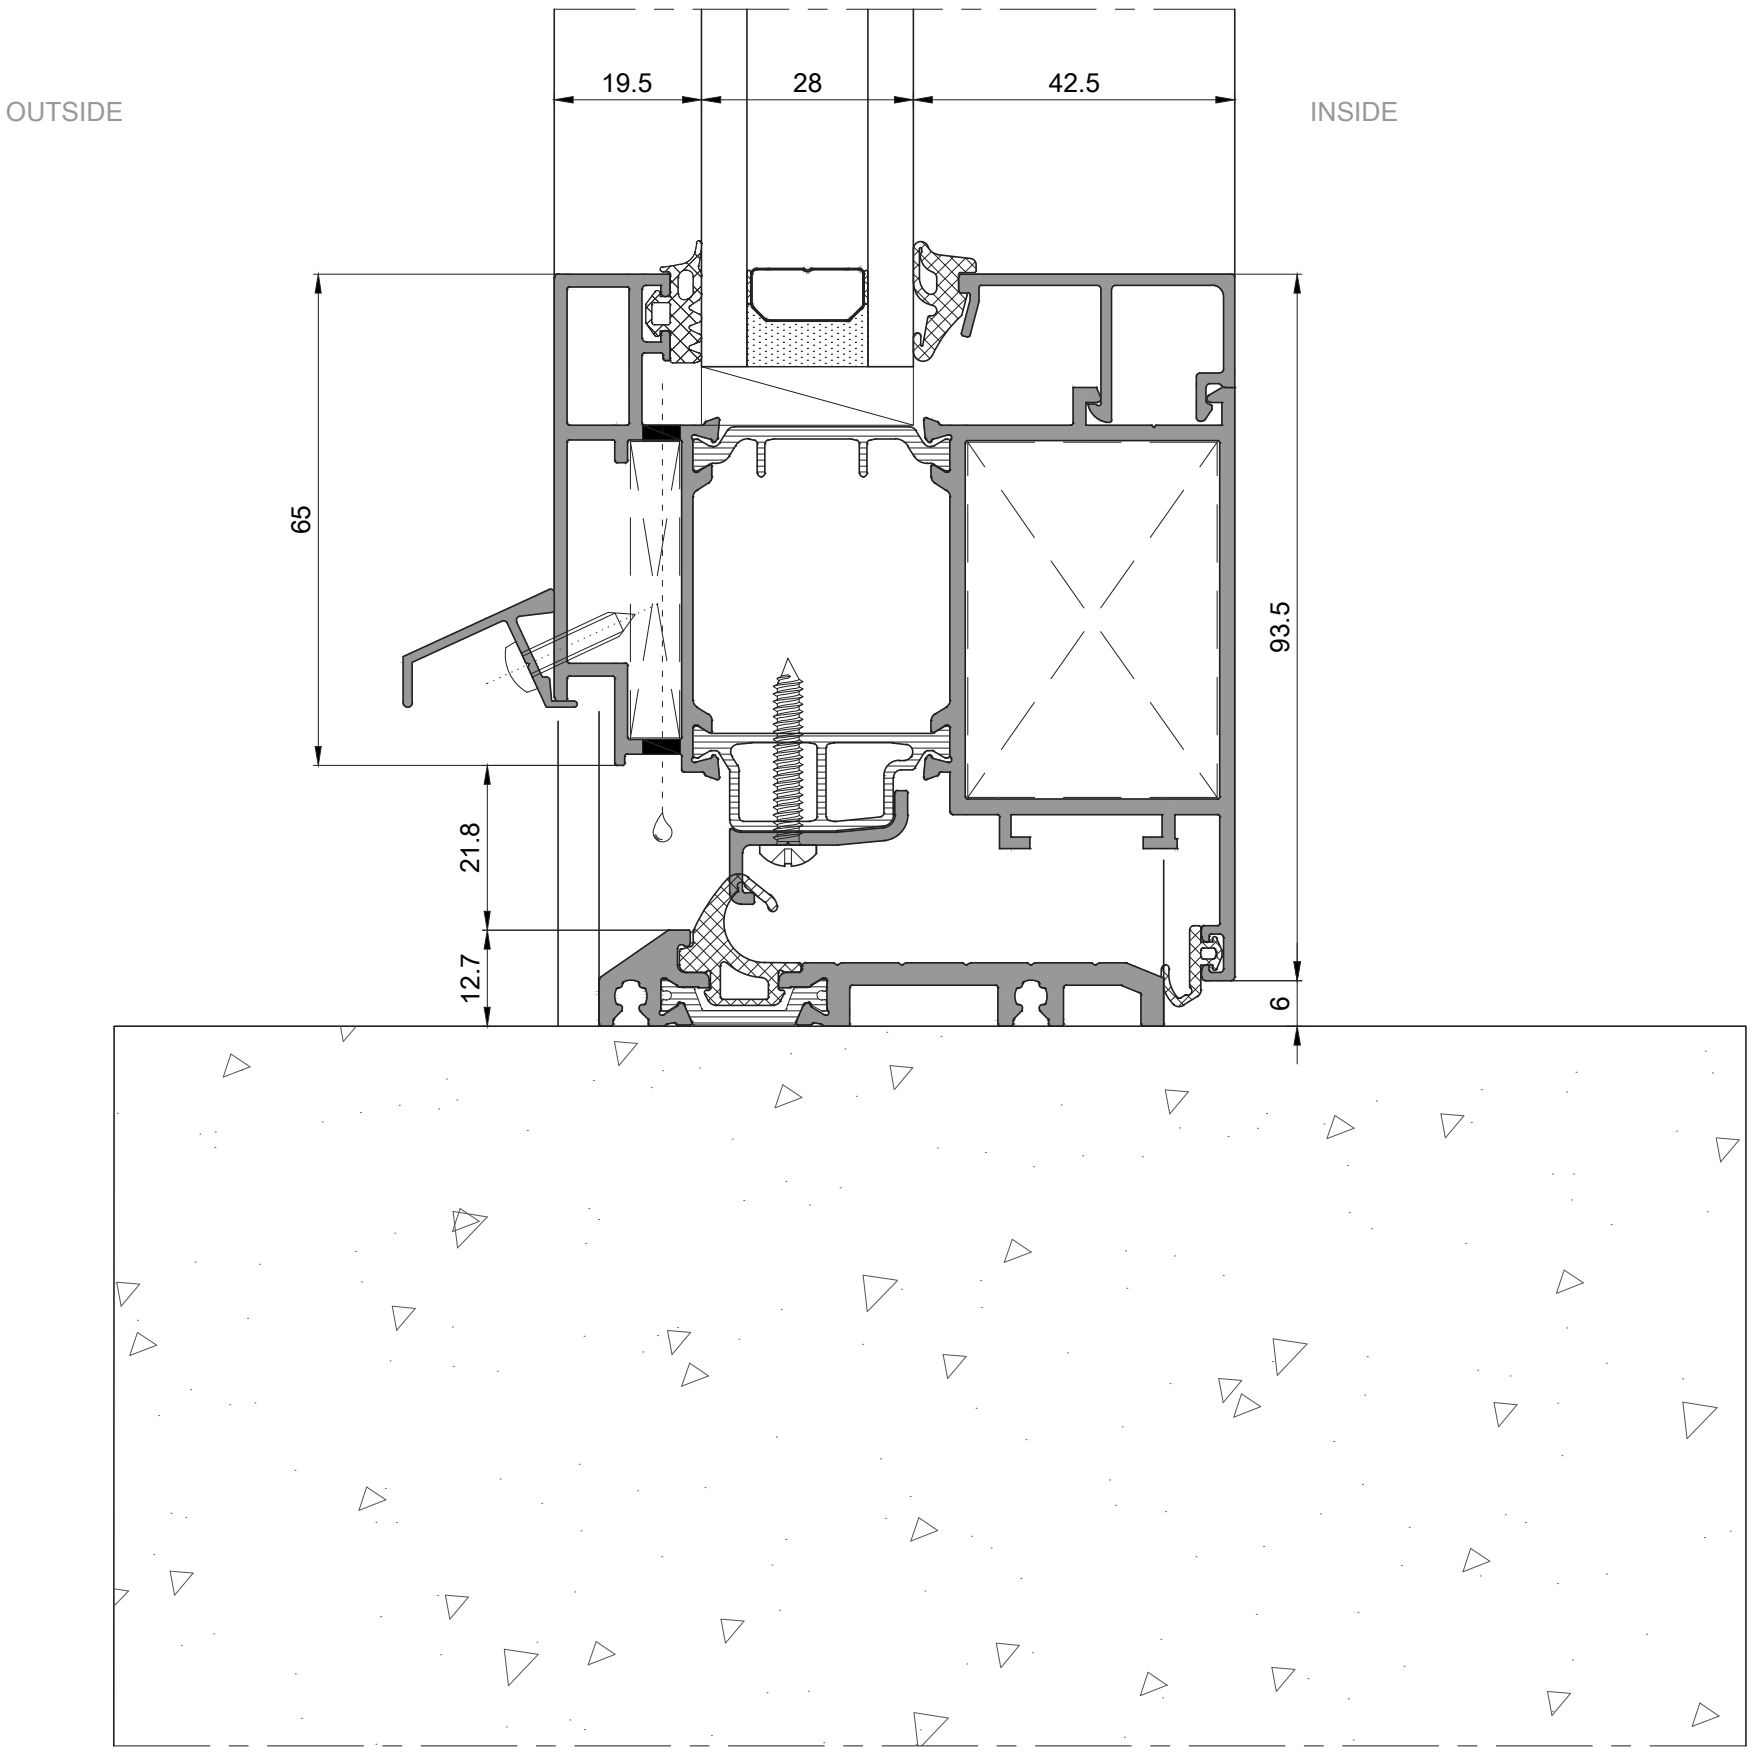

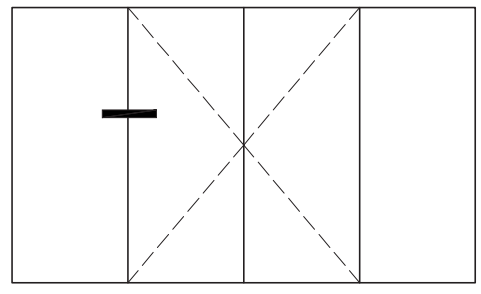


# Outward Opening Rebated Door Sections

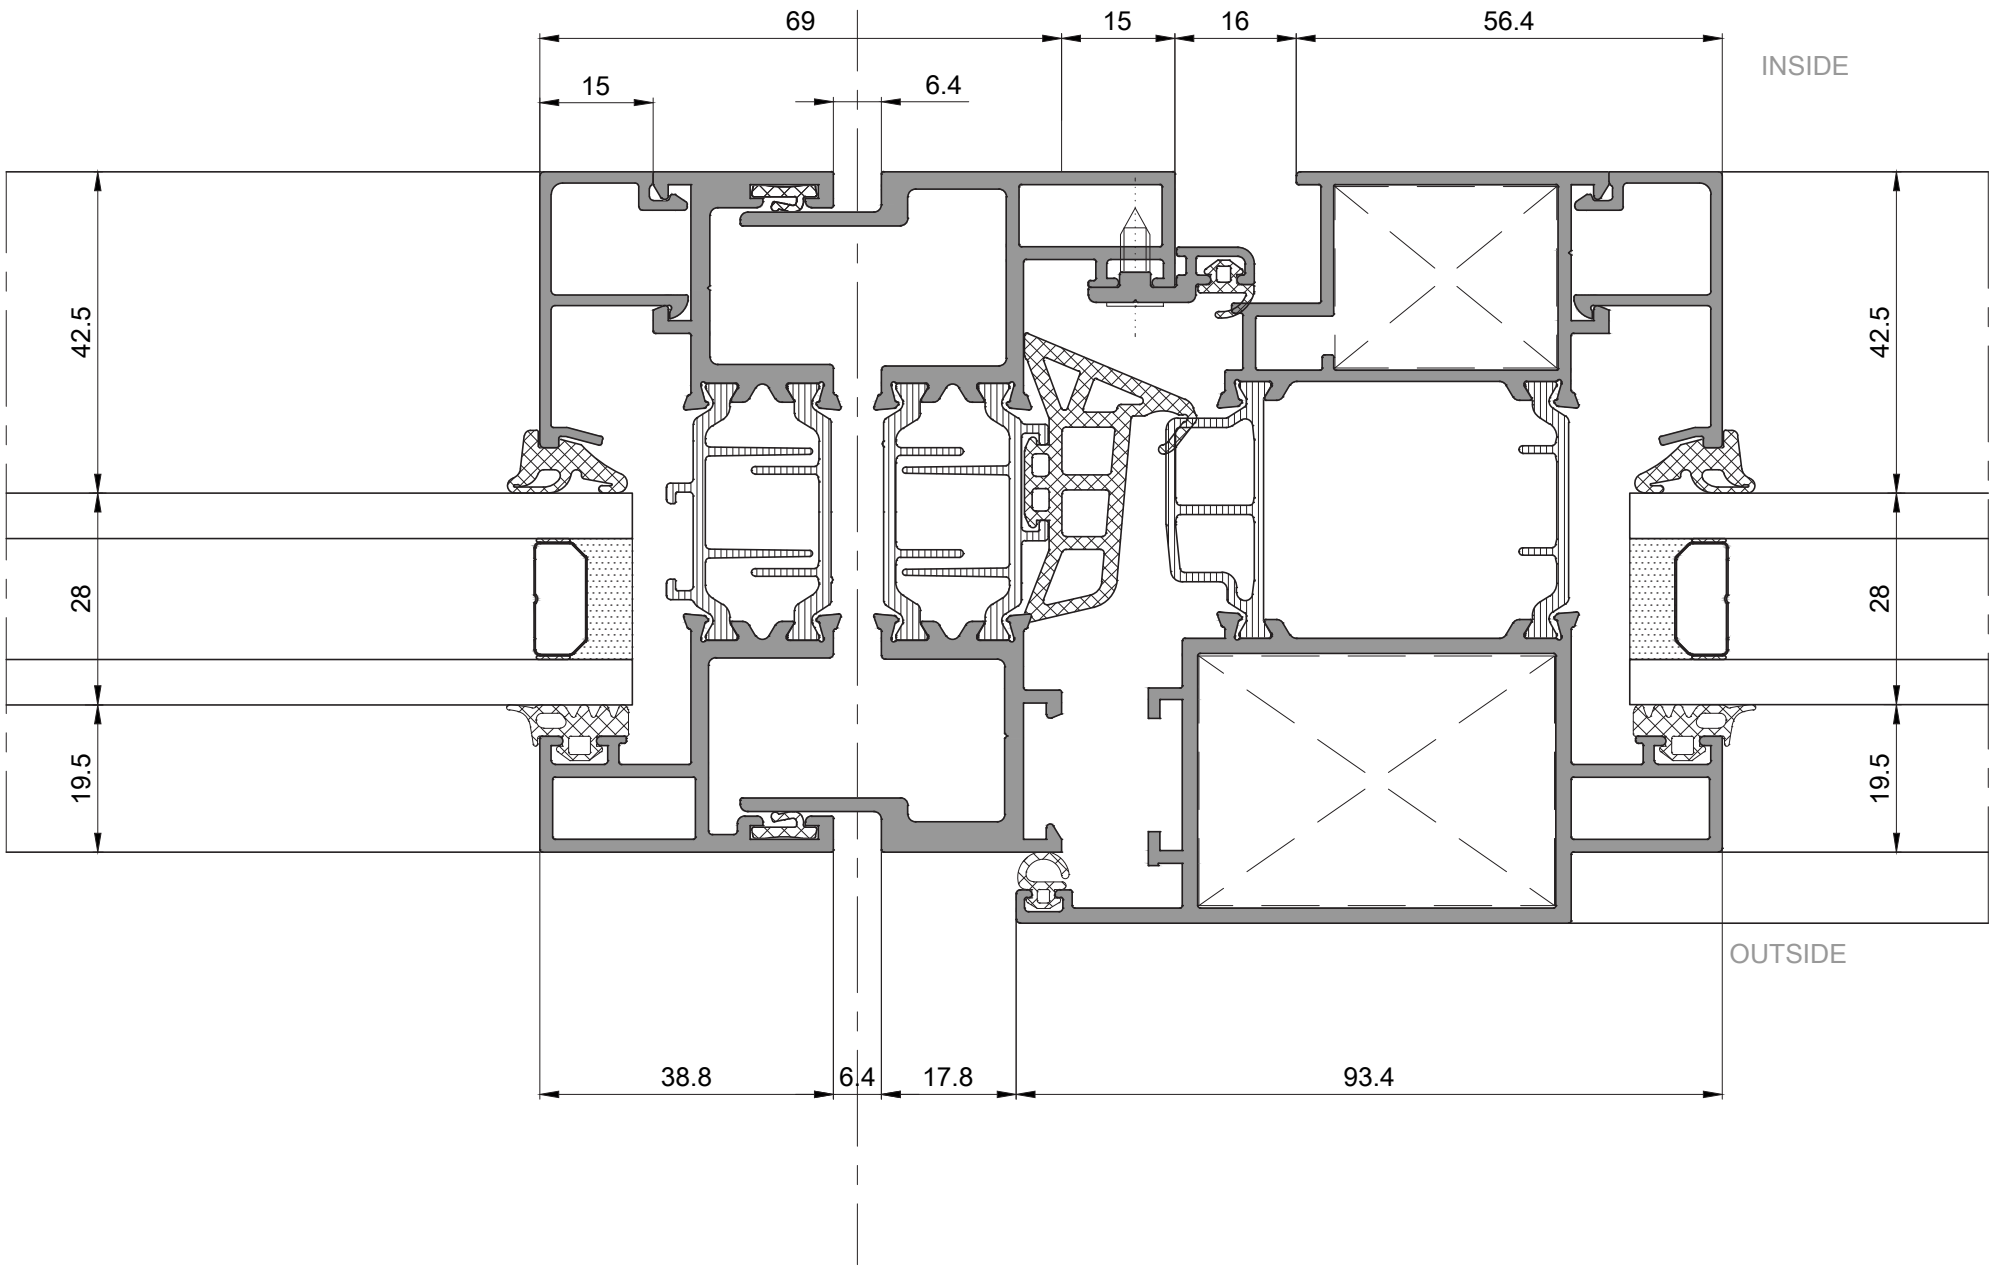

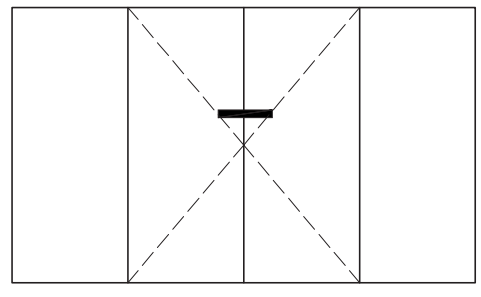


# Outward Opening Rebated Door Sections

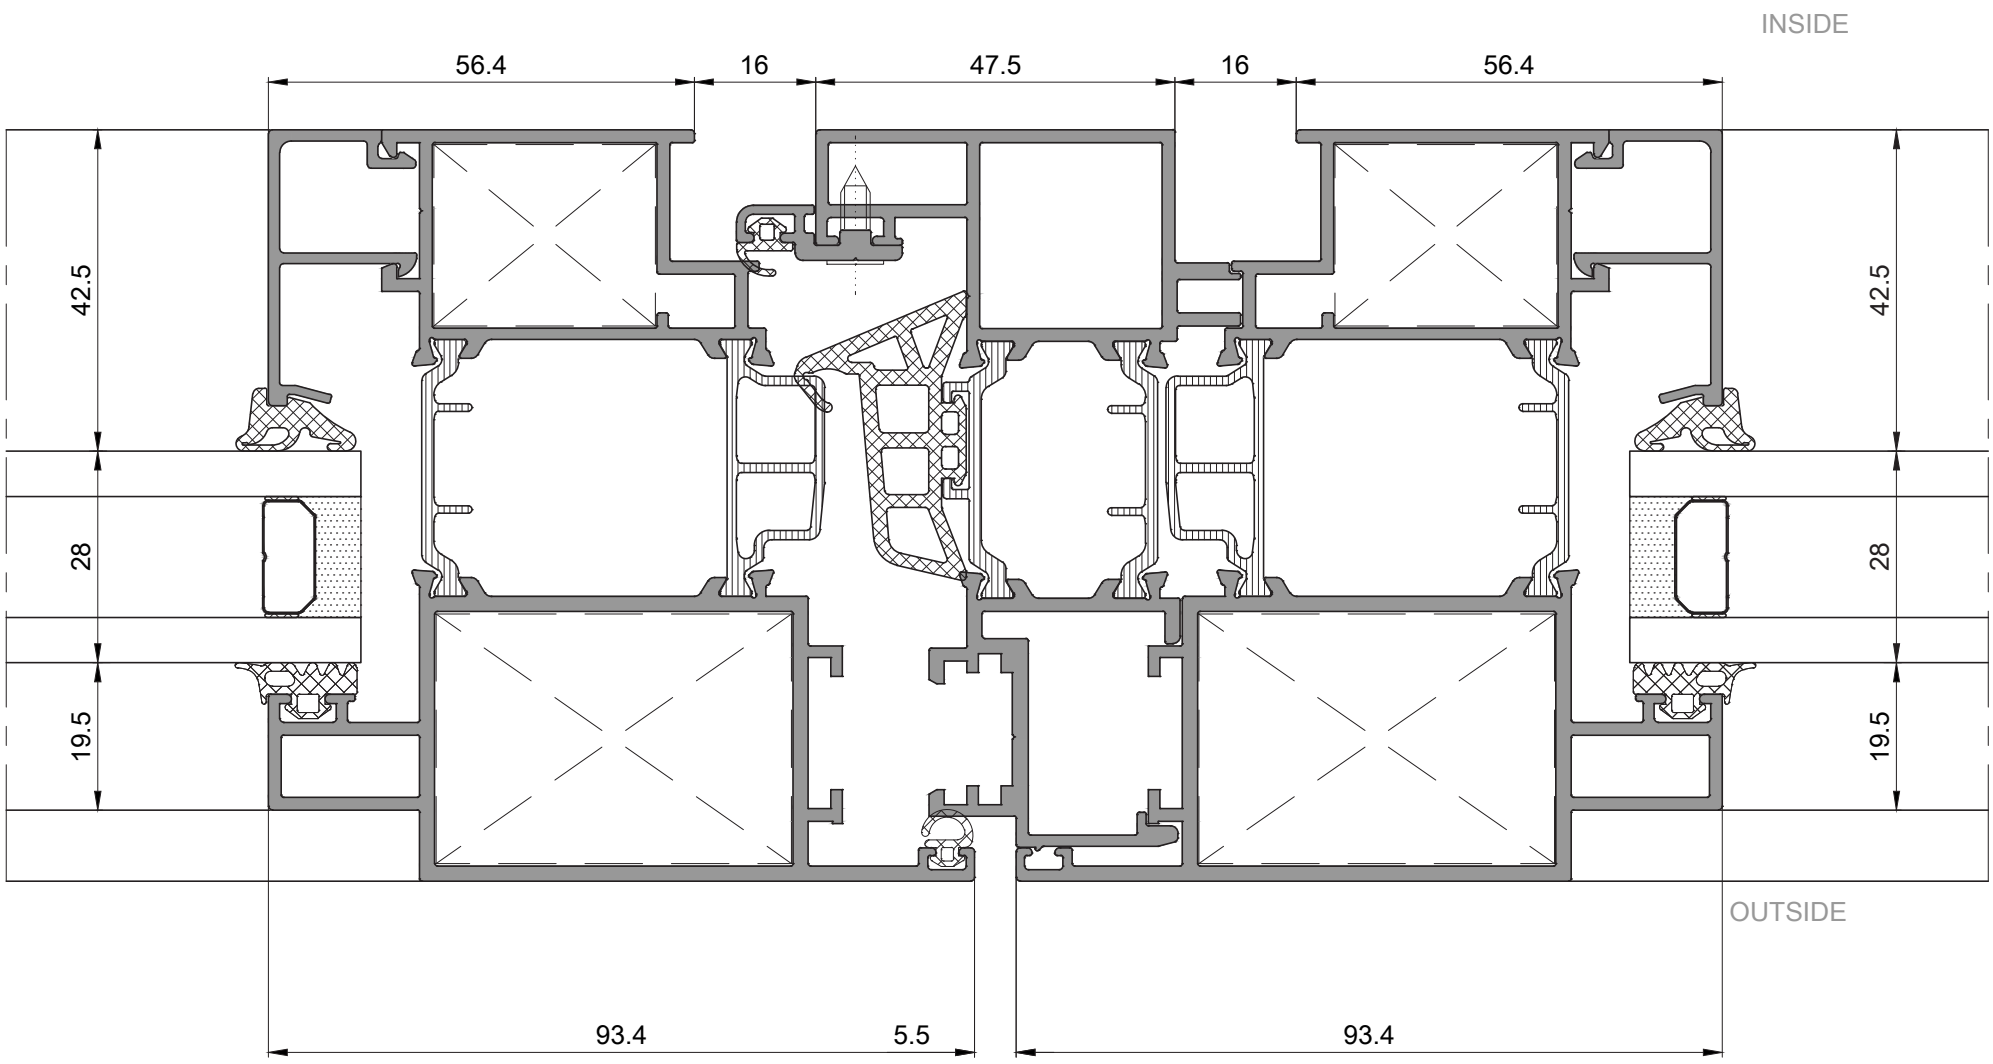


KLEIDCO®
aluminium building solutions

Spectral90
Slim Window System

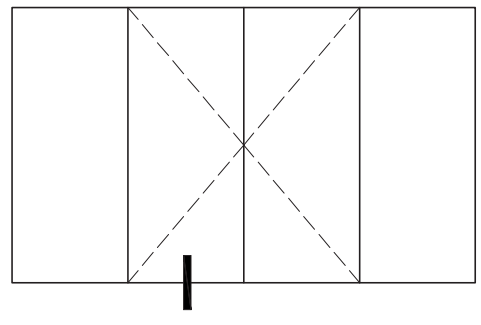


# Outward Opening Rebated Door Sections

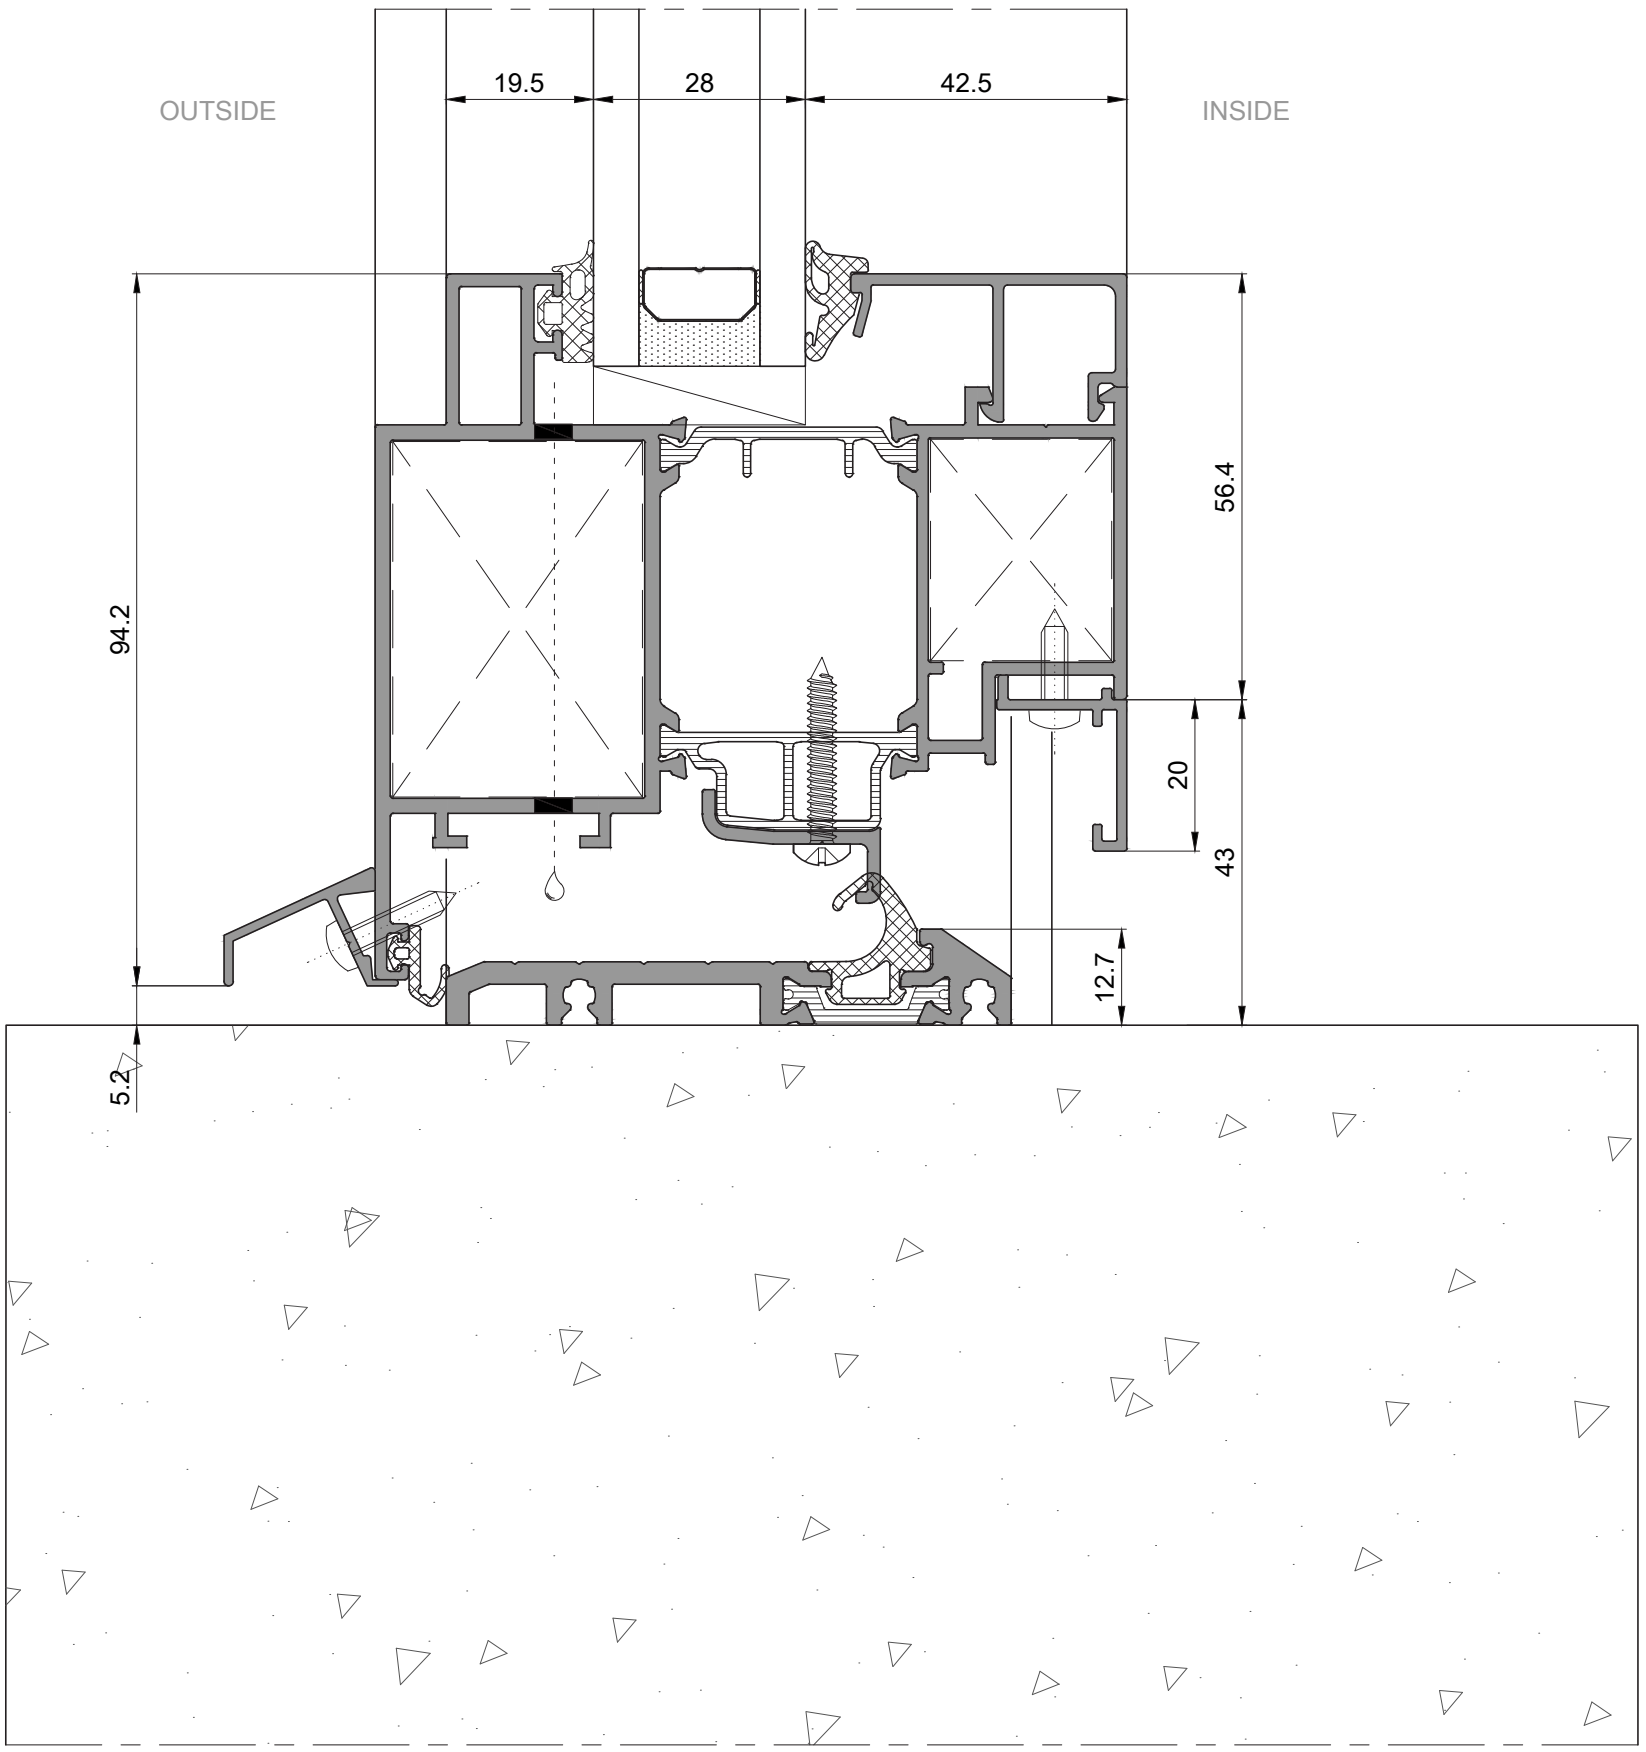



KLEIDCO®
aluminium building solutions

Spectral90
Slim Window System

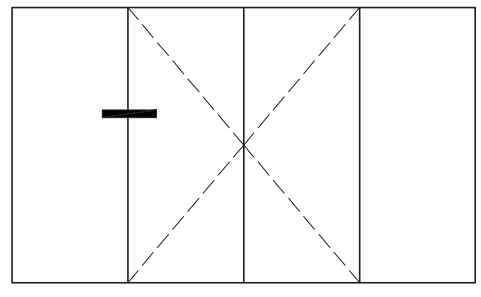



# Outward Opening Flush Door Sections

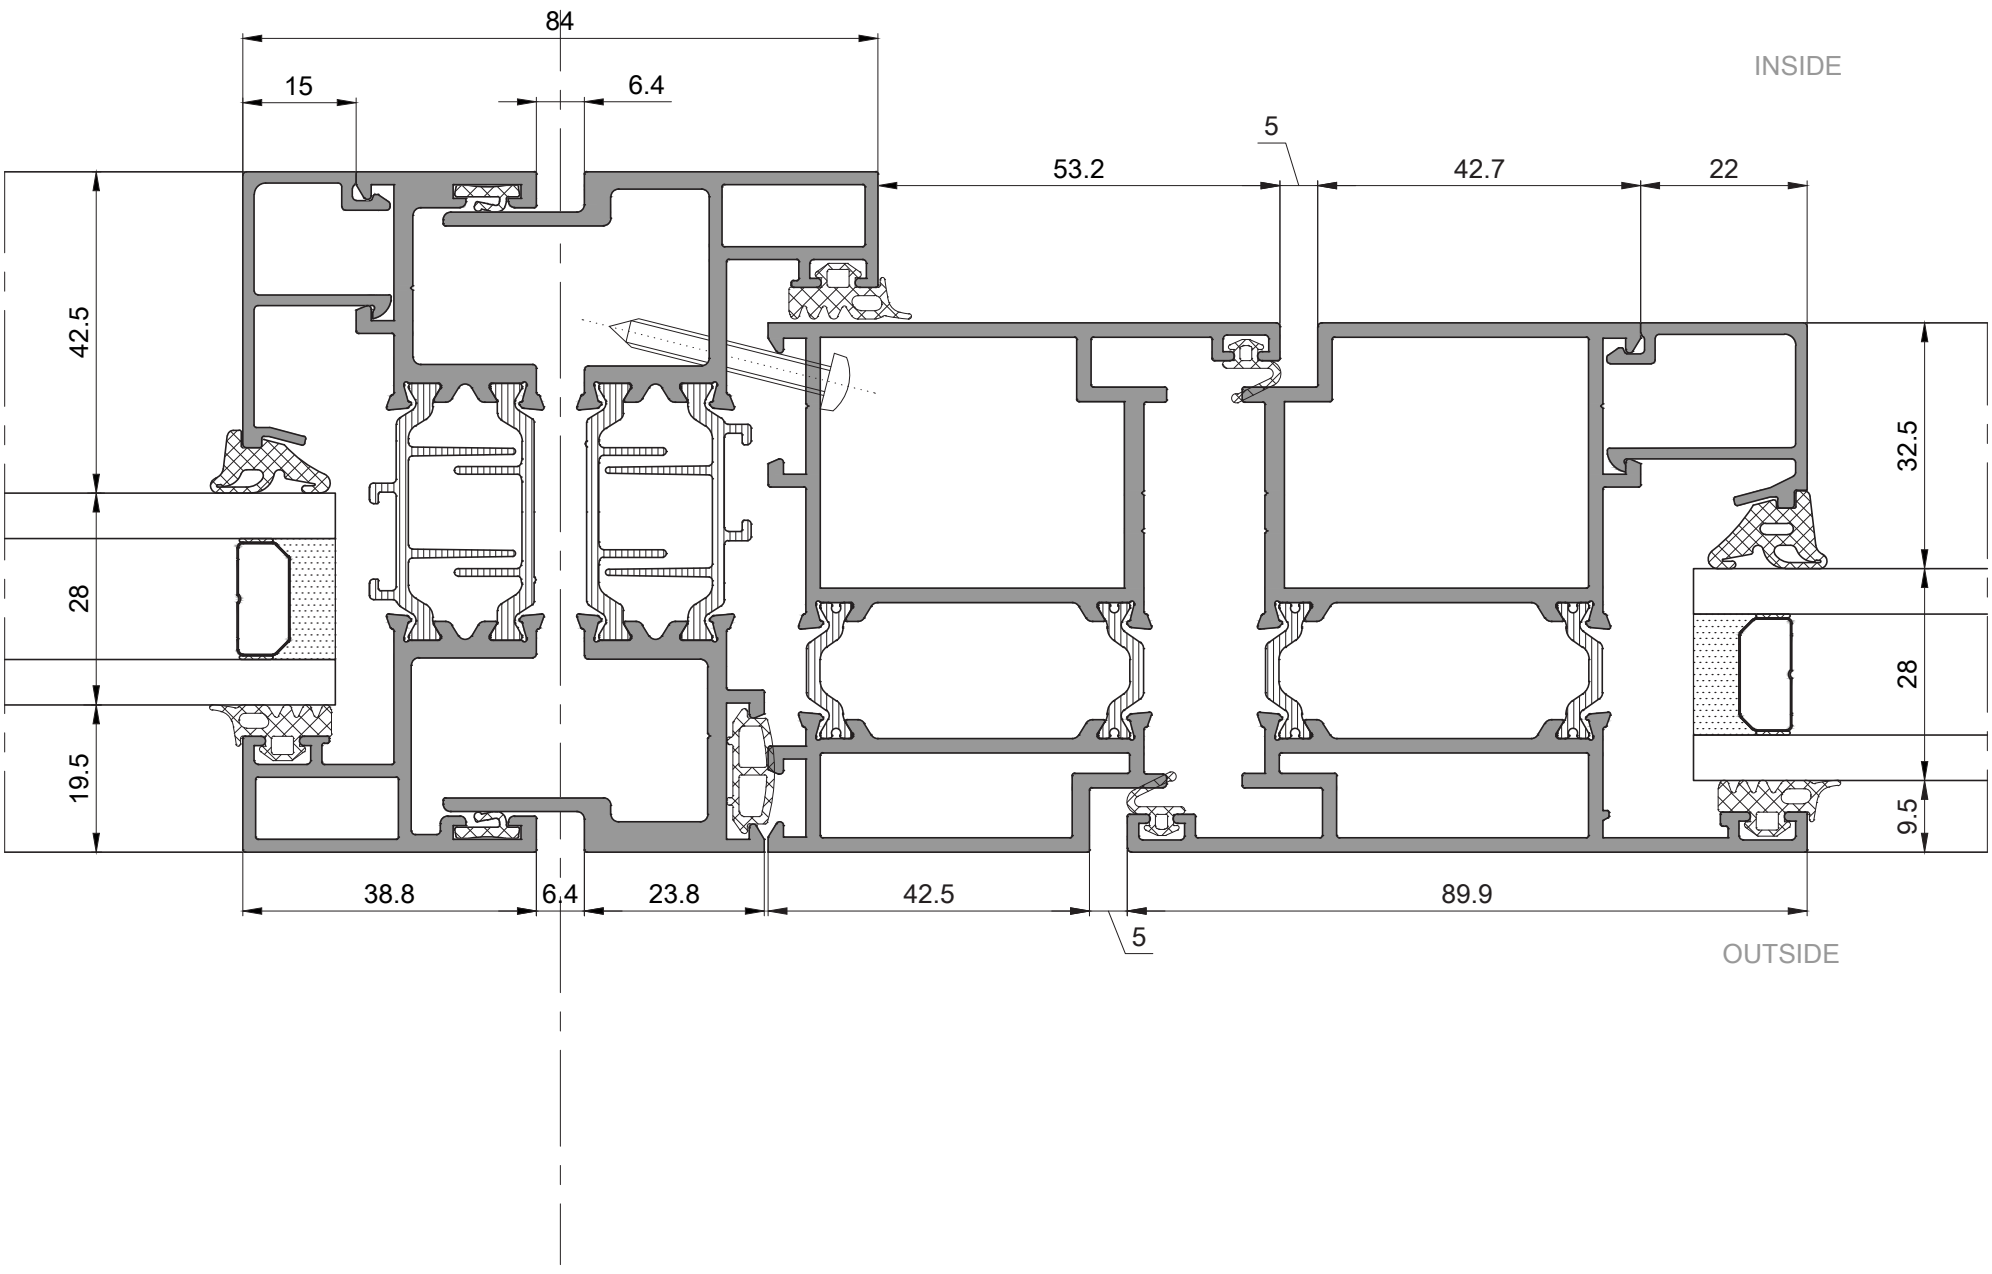

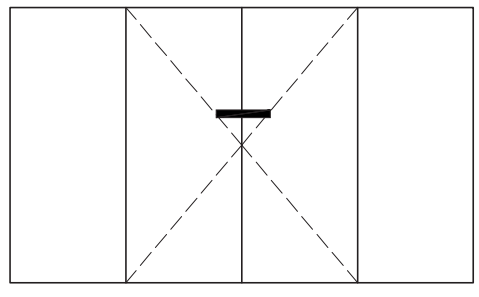



# Outward Opening Flush Door Sections

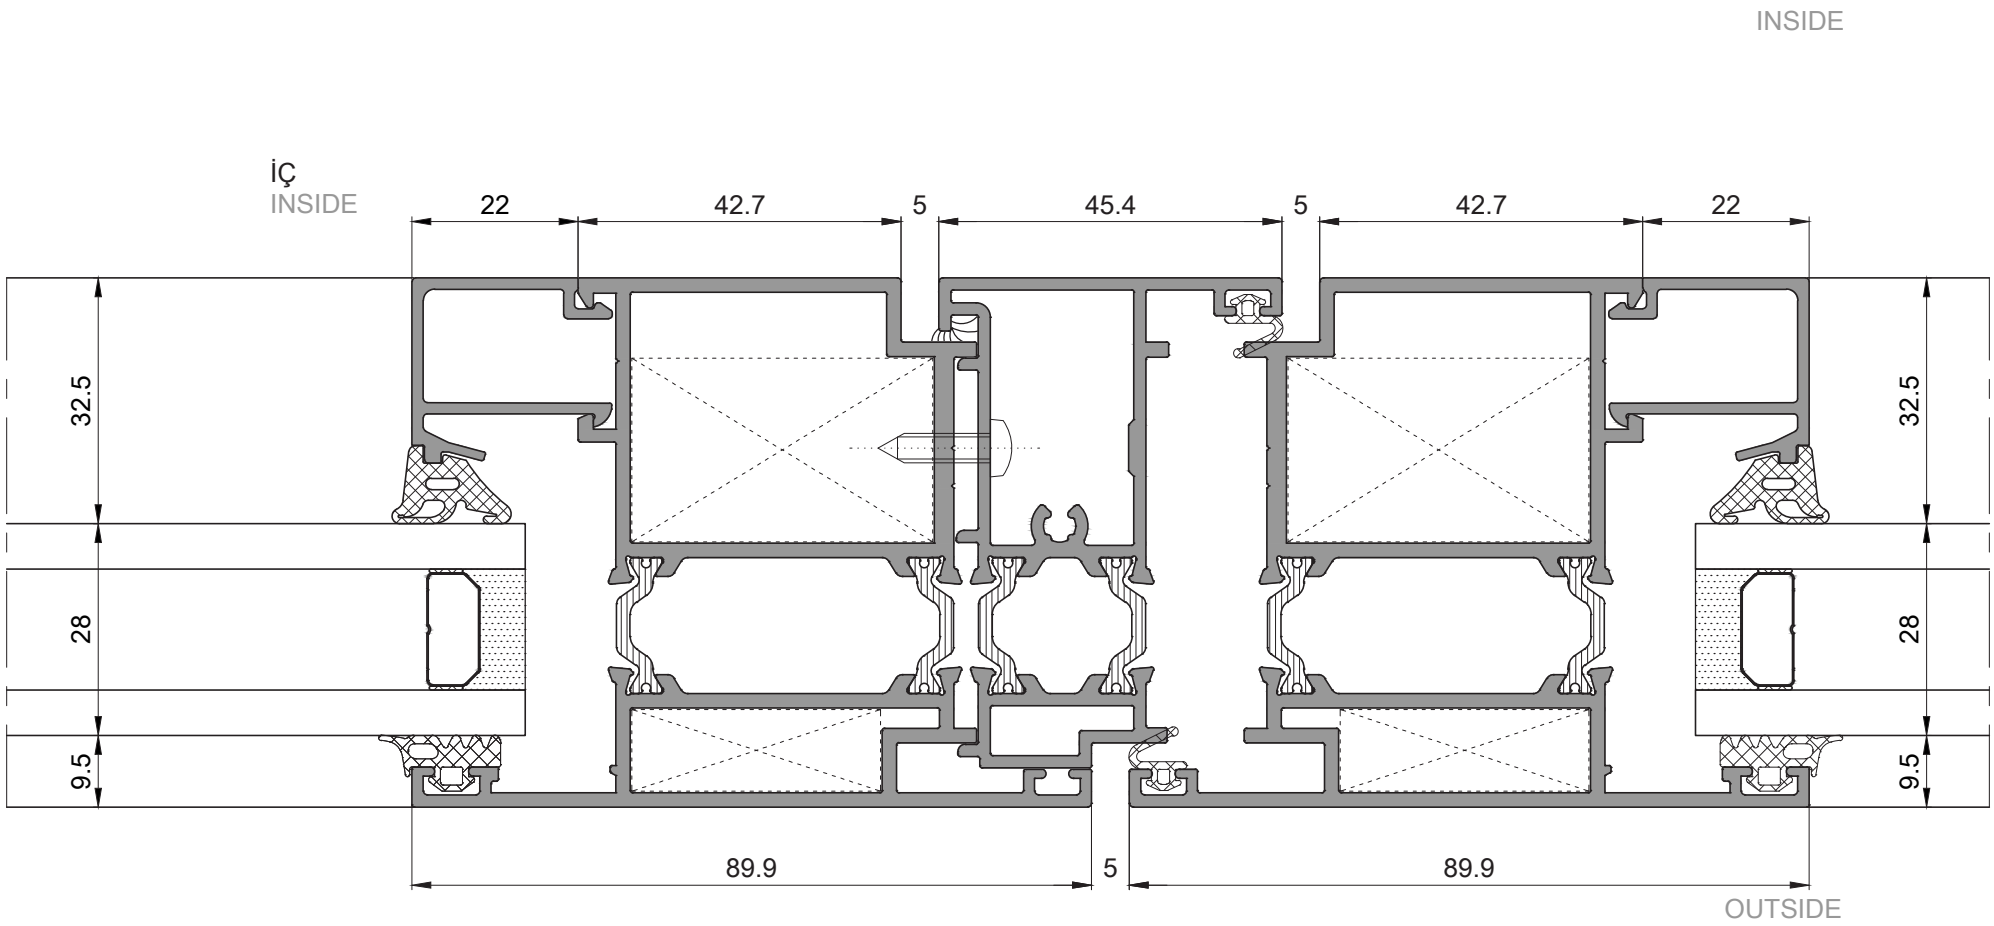

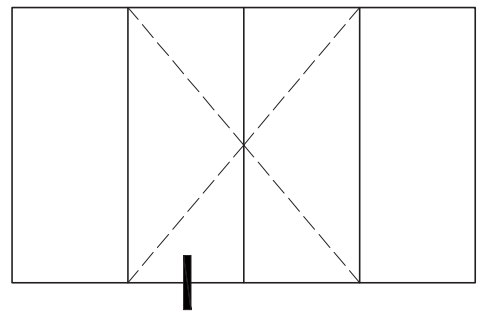



# Outward Opening Flush Door Sections

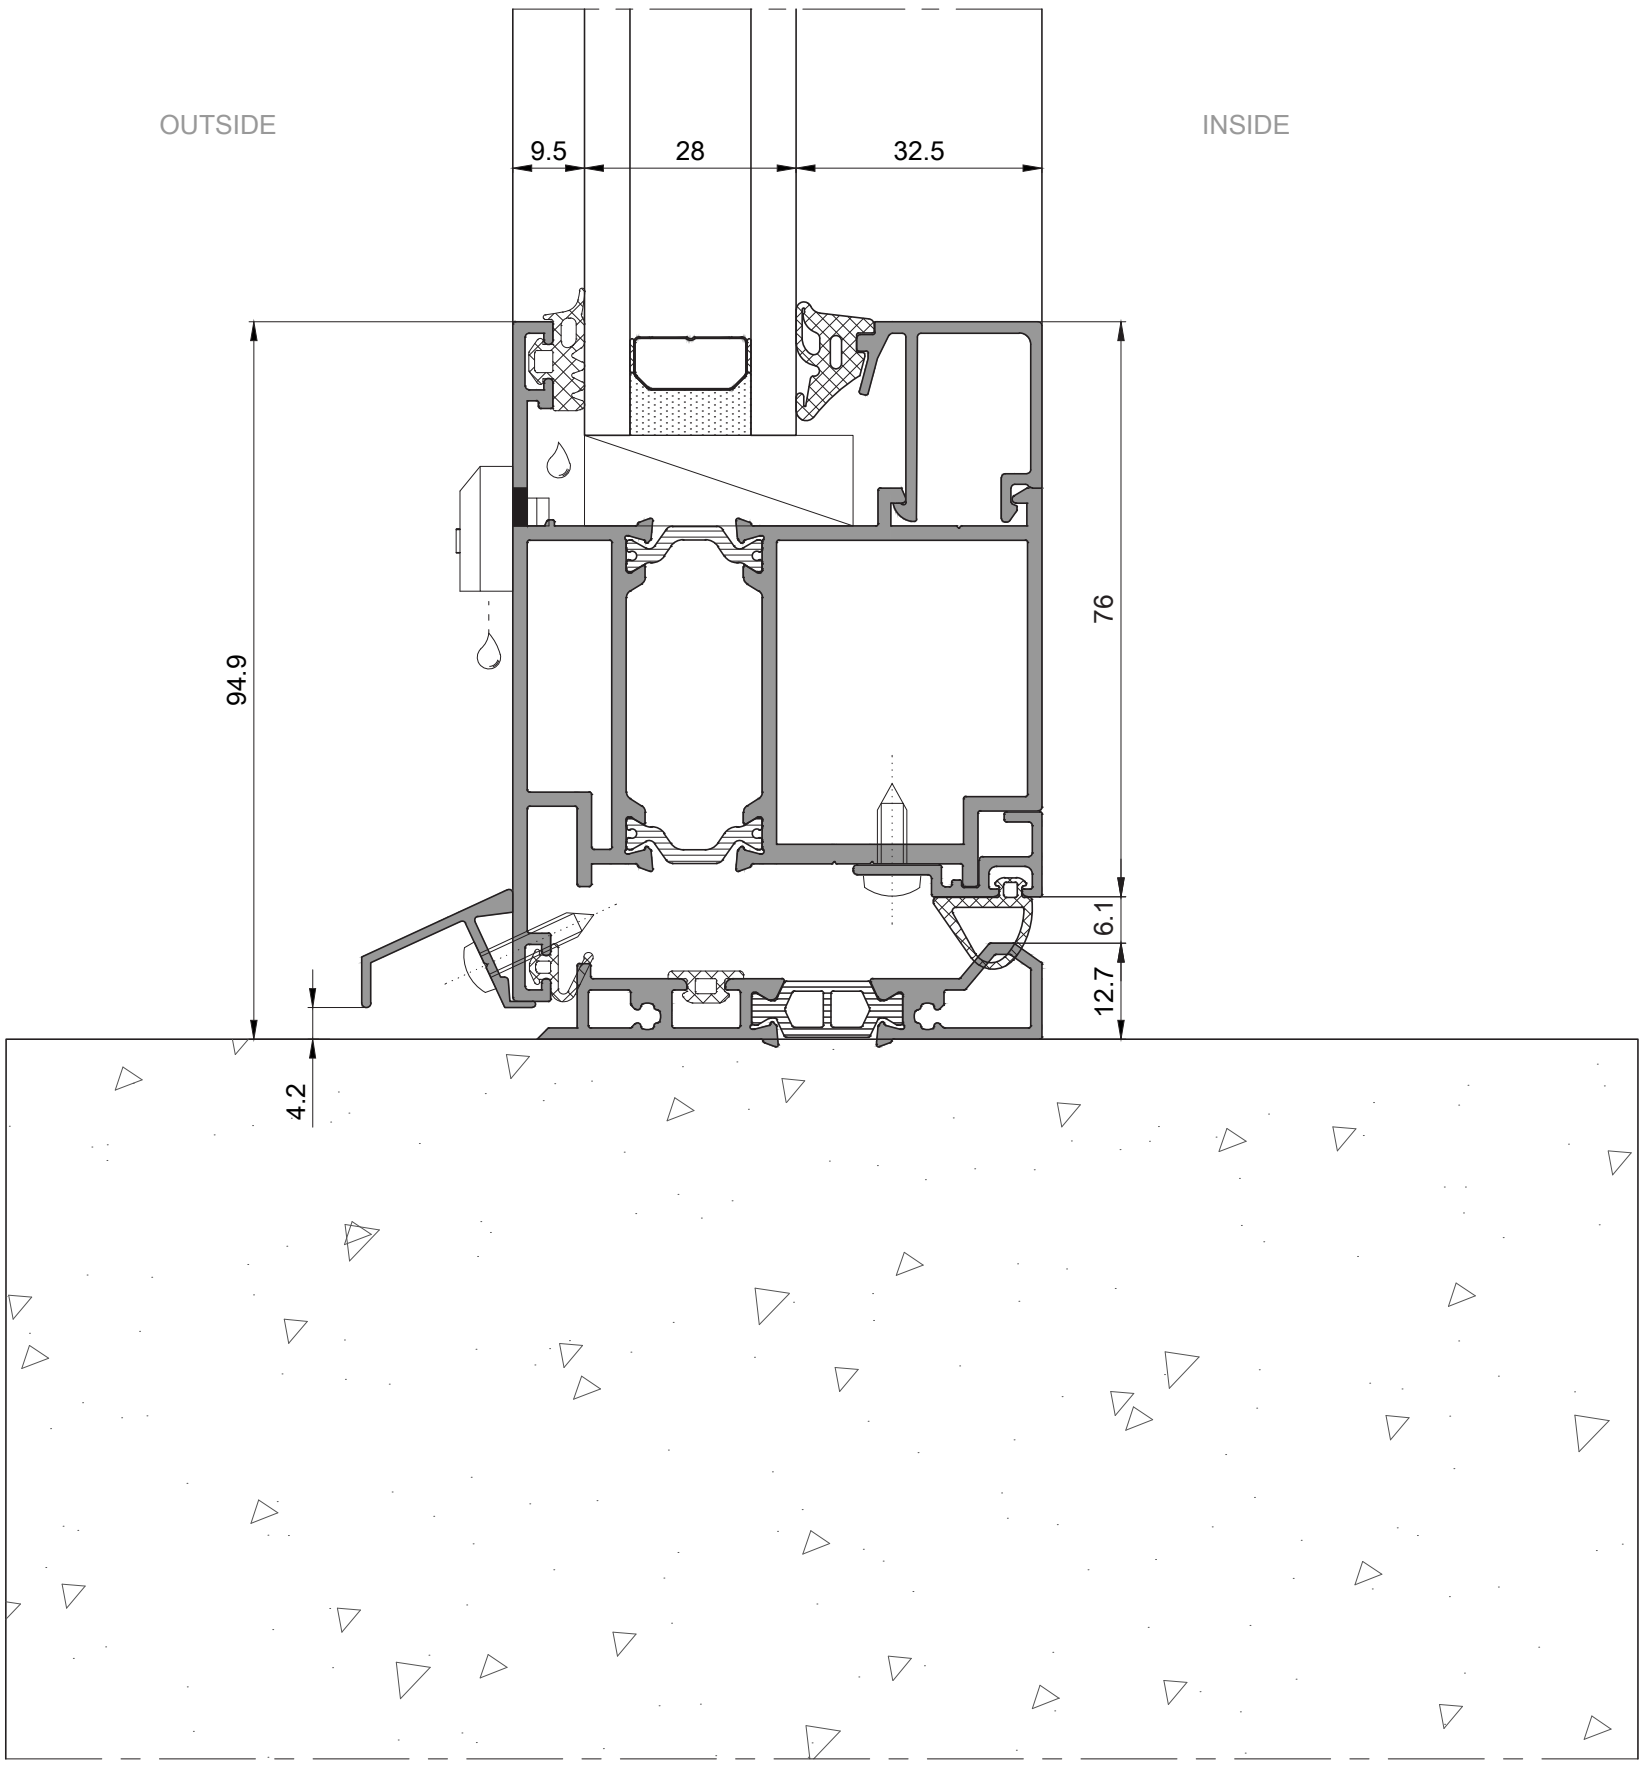

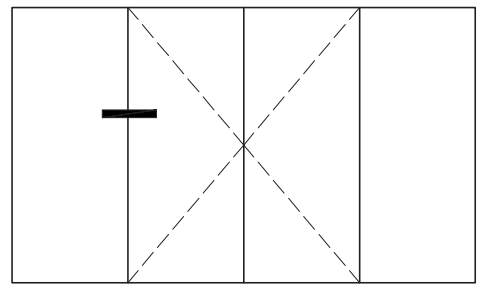


# Inward Opening Flush Door Sections

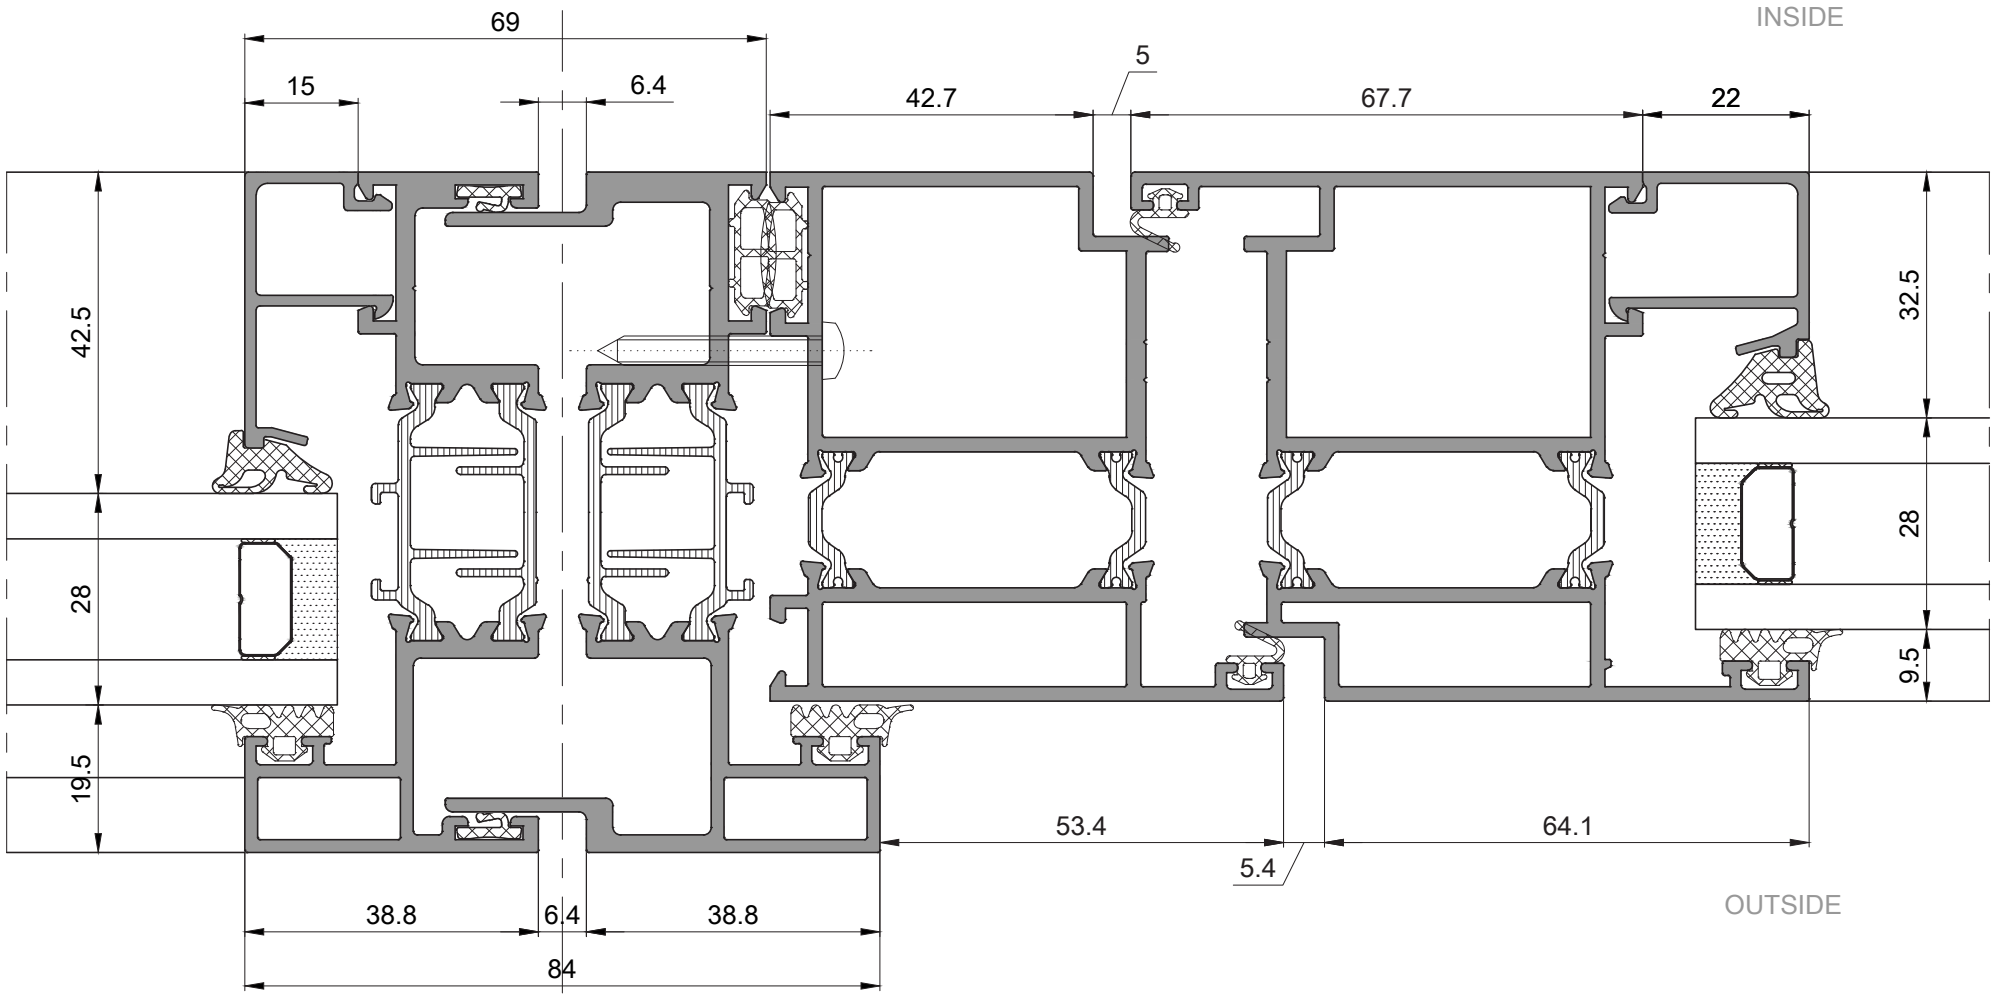

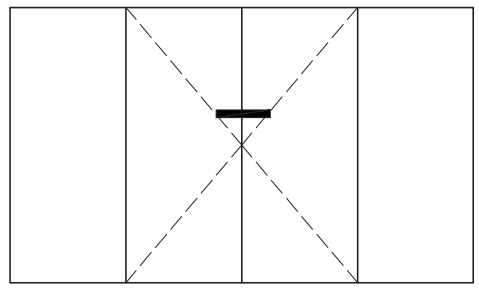


# Inward Opening Flush Door Sections

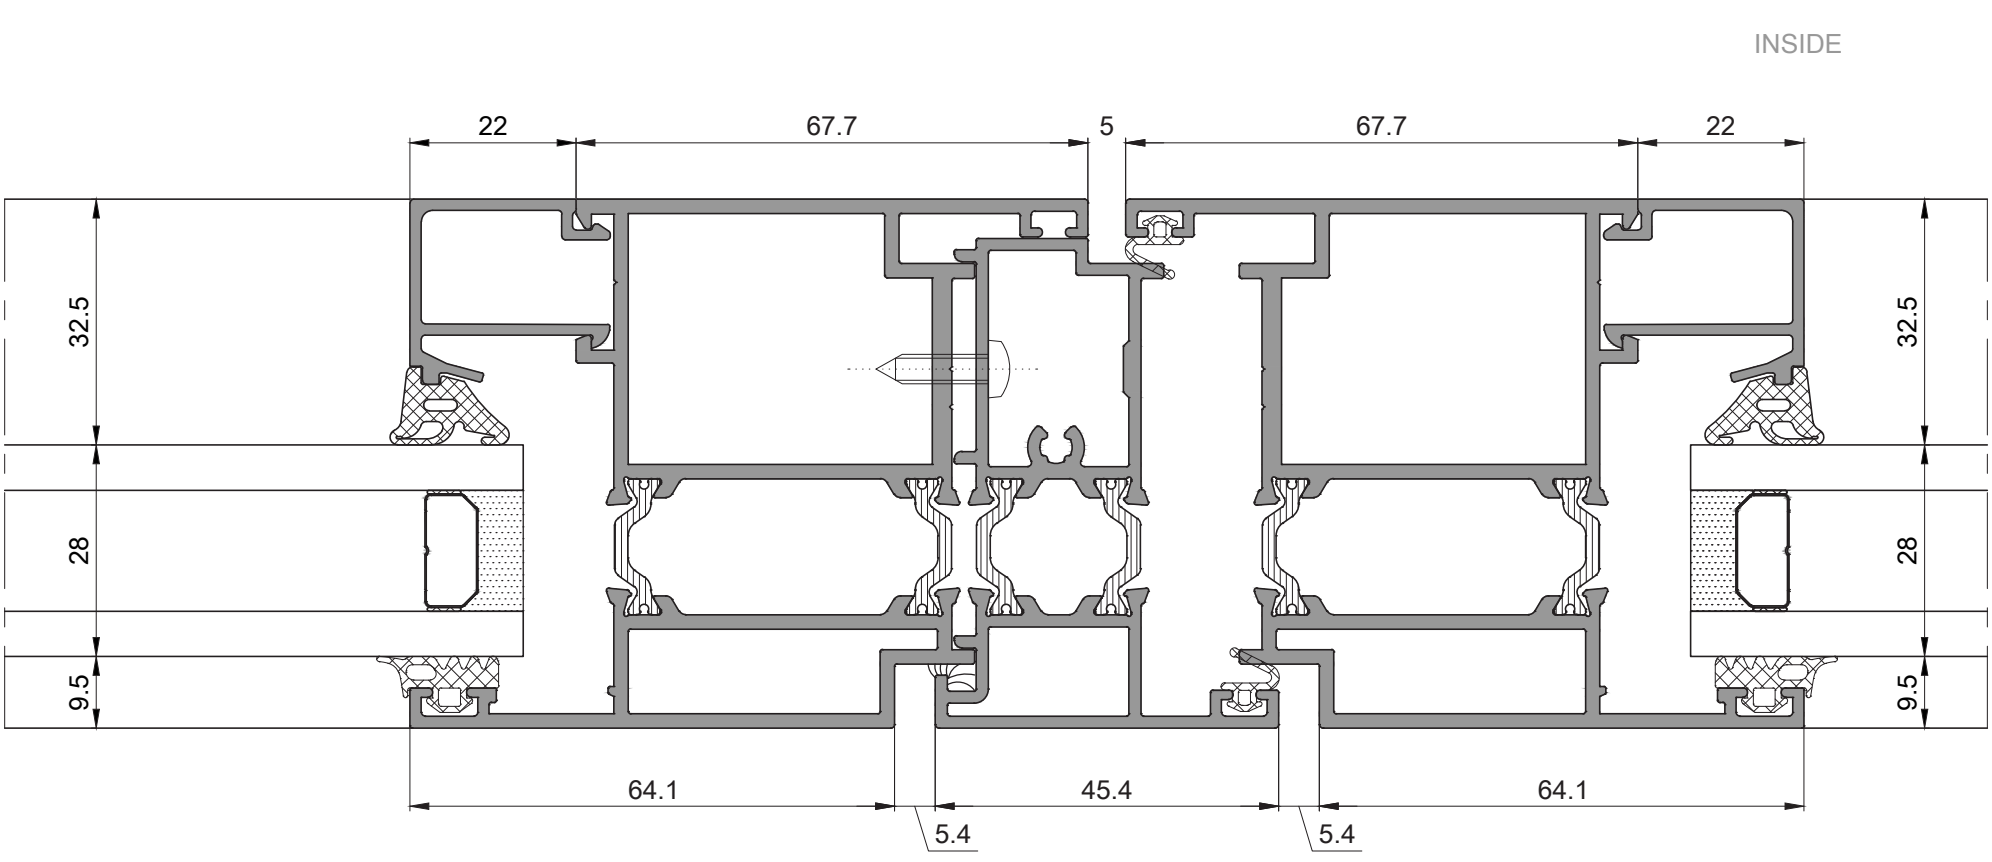


KLEIDCO®
aluminium building solutions

Spectral90
Slim Window System

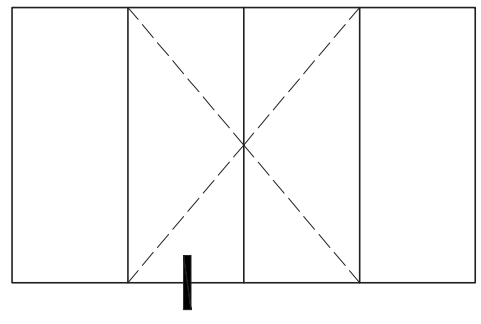

# Inward Opening Flush Door Sections

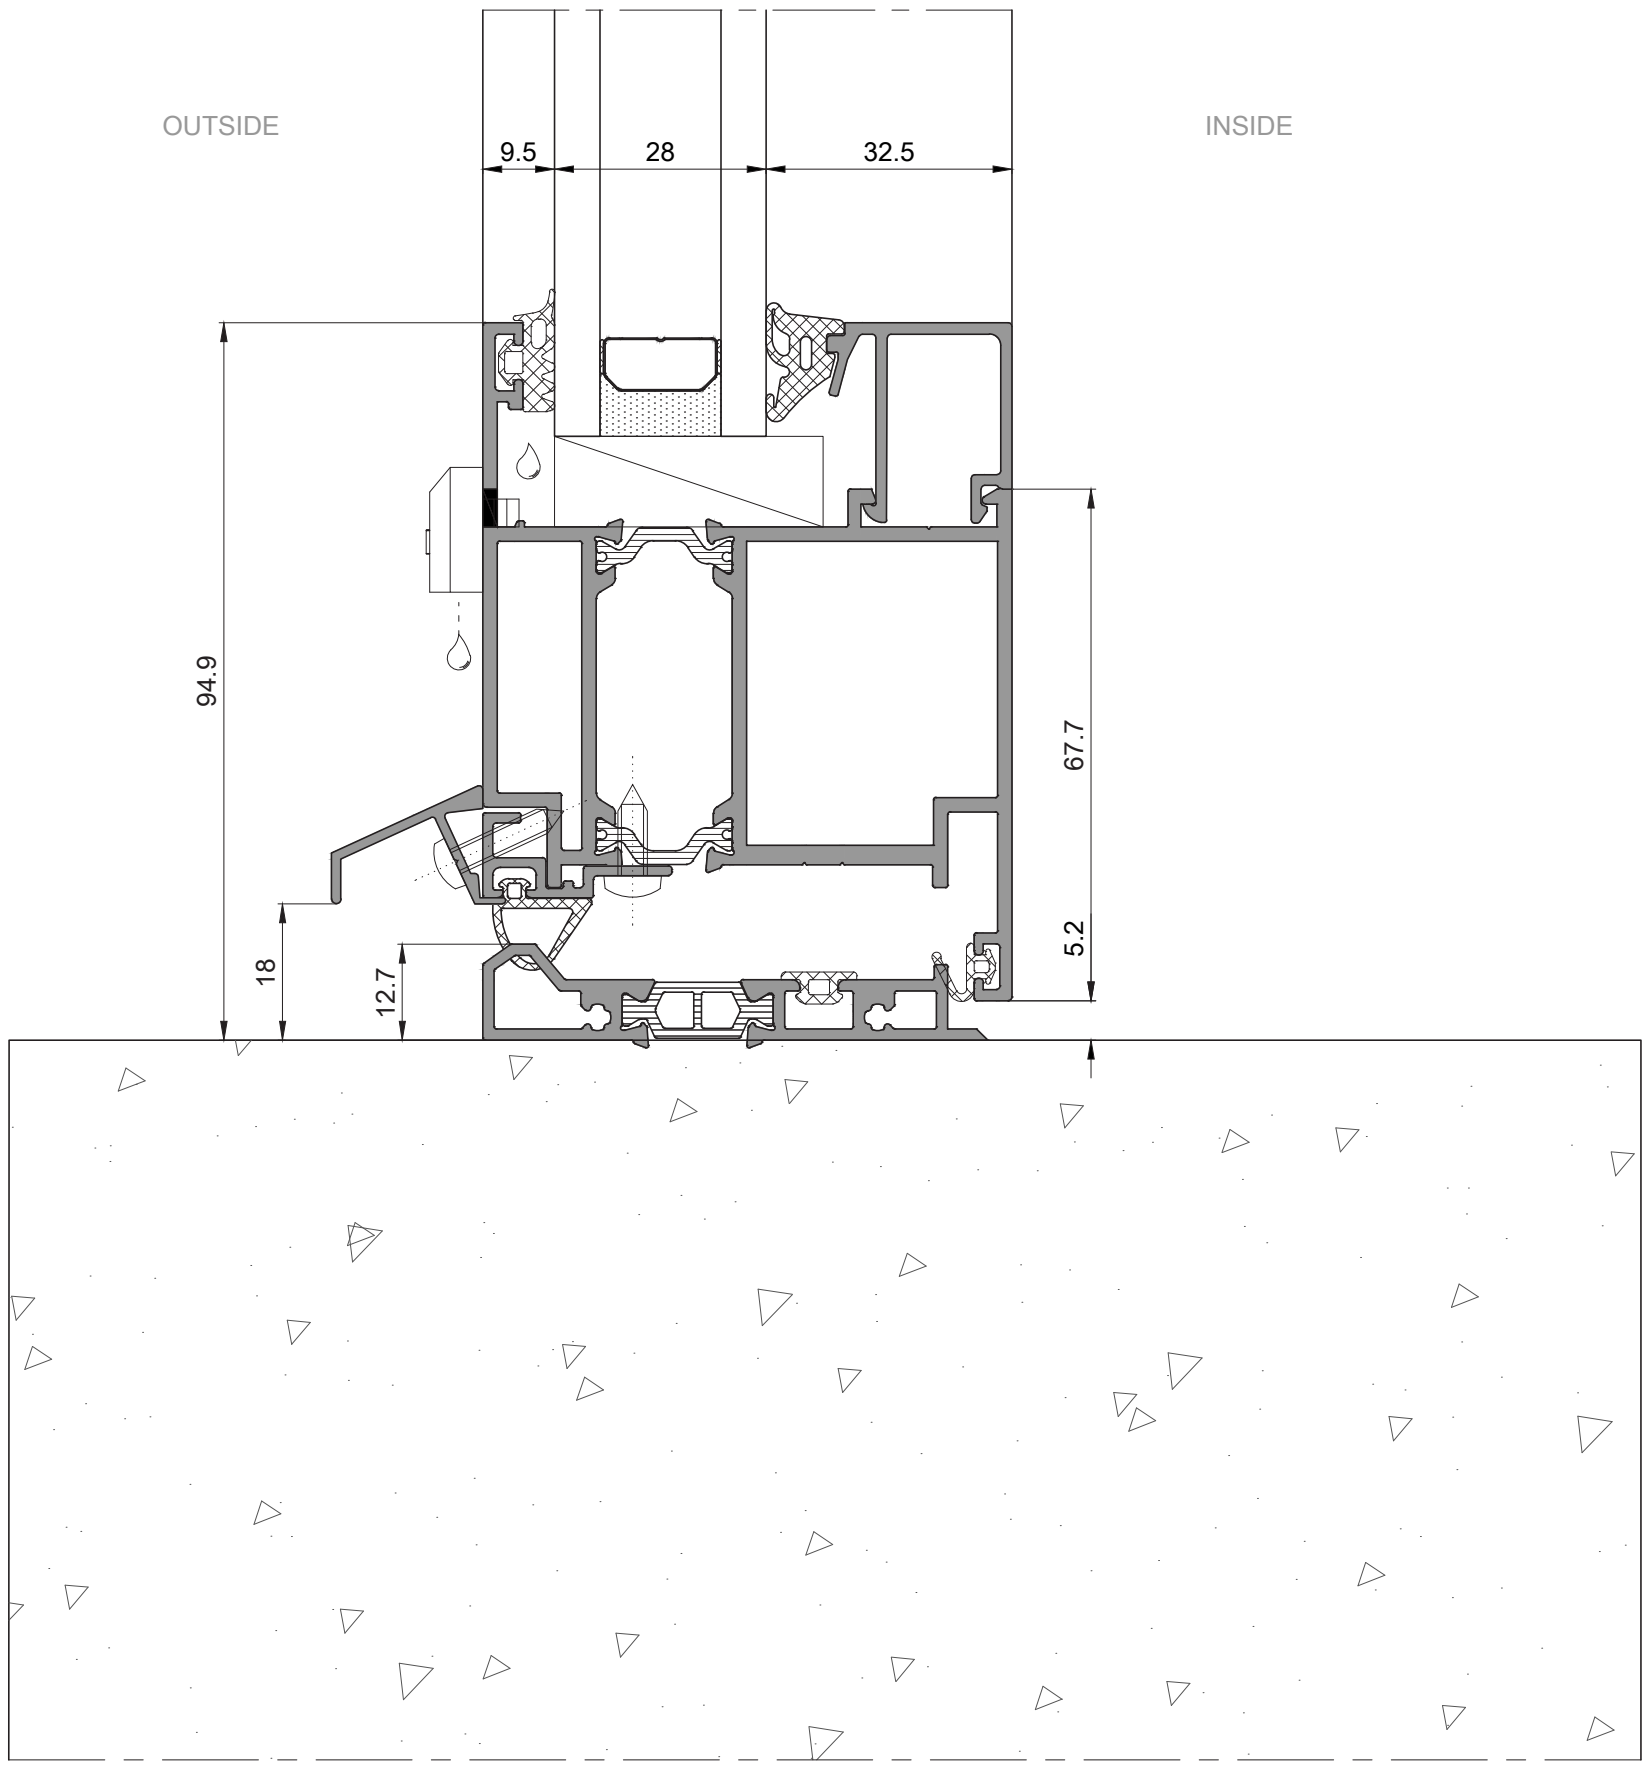


# Spectral 127

Window and Door Systems





KLEIDCO®
aluminium building solutions

# Spectral127
Slim Window System

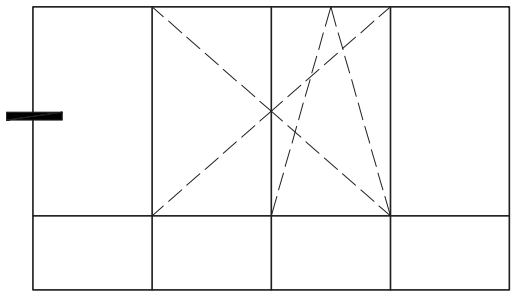


## Fixed Window Section

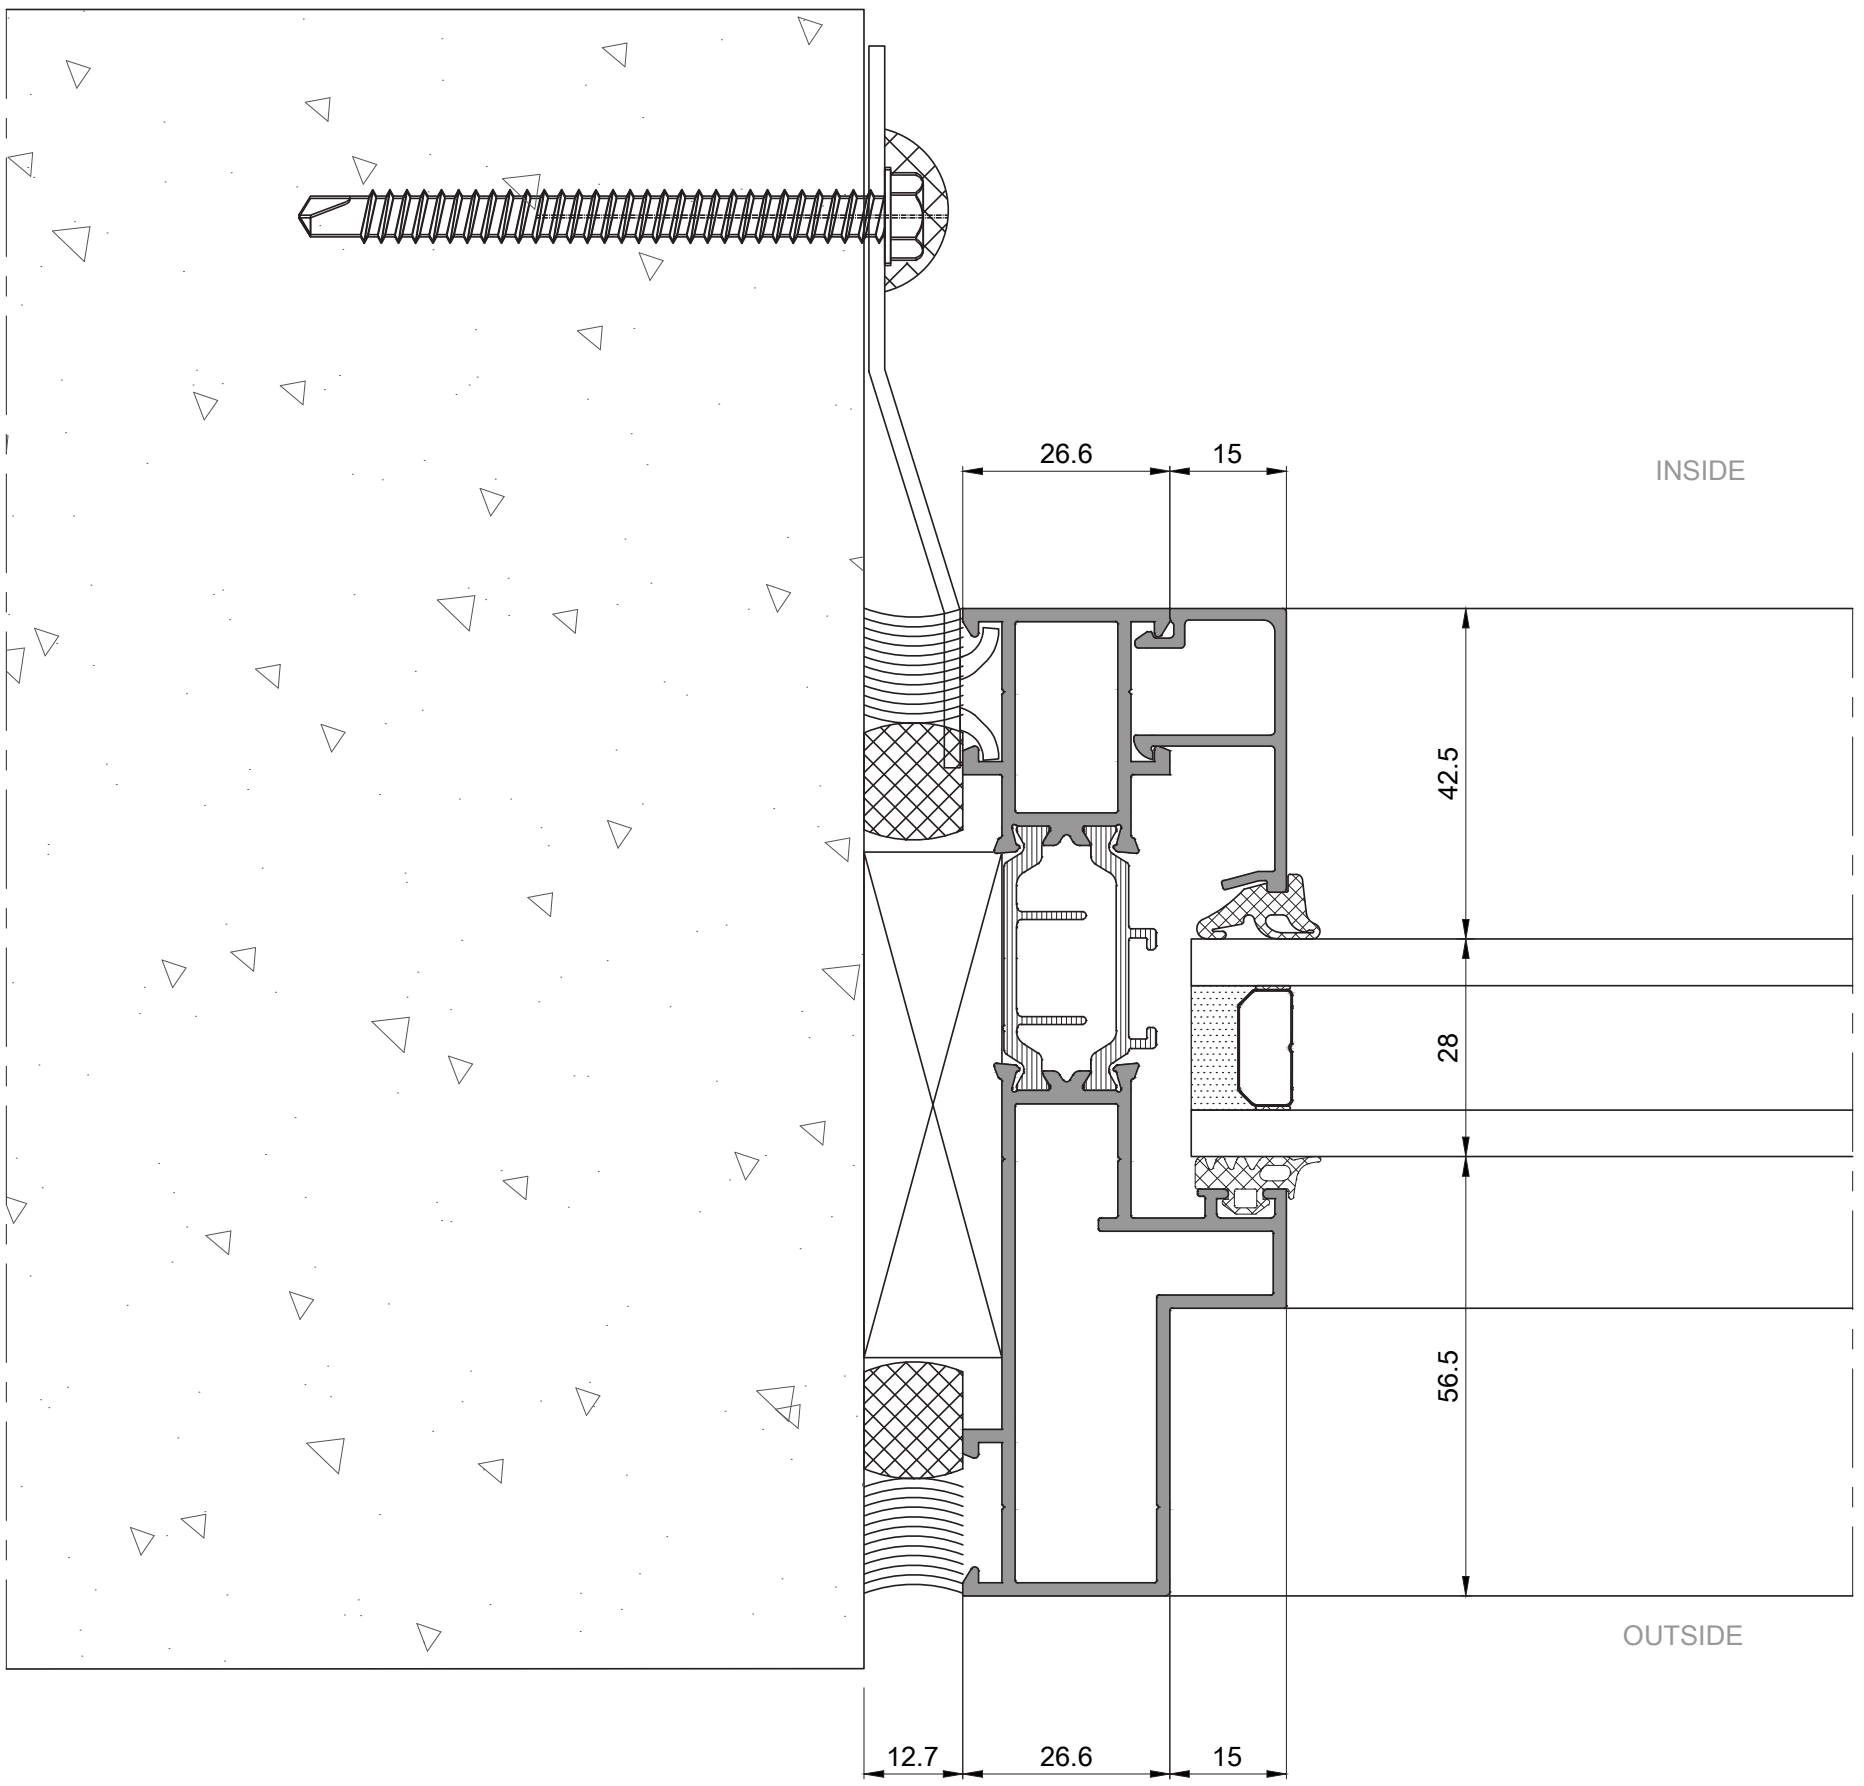

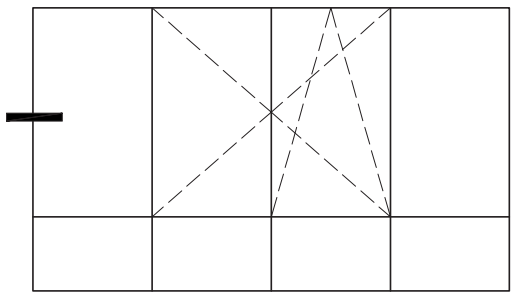


# Fixed Window Section with Receptor

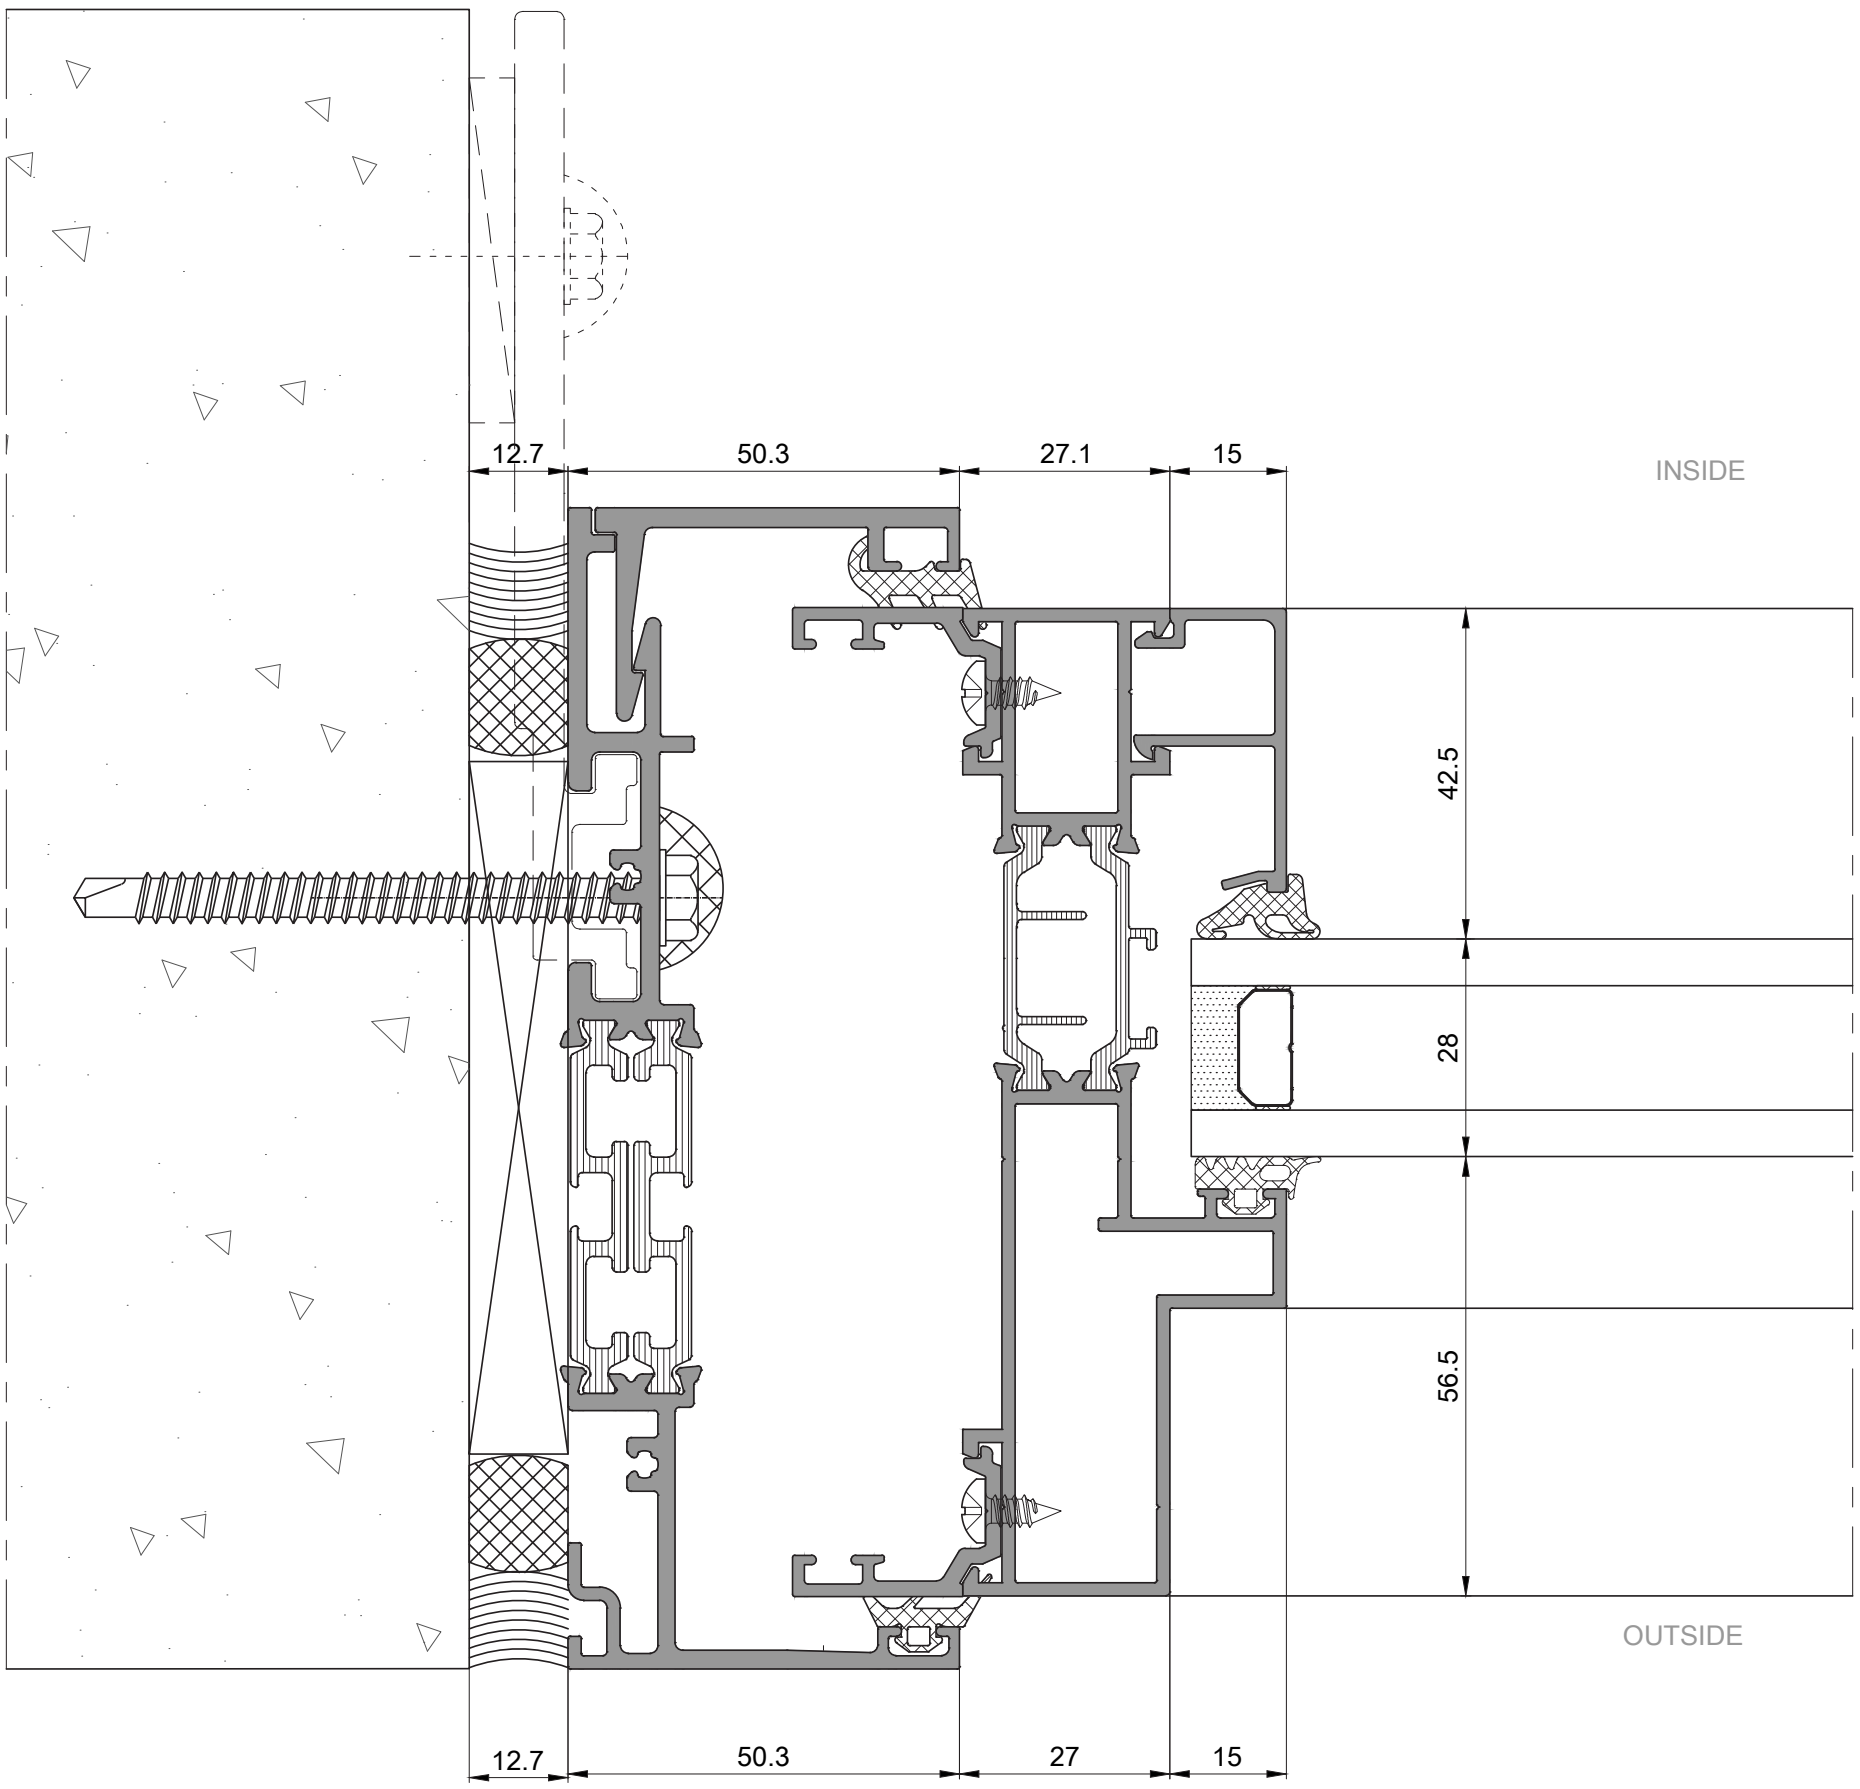


KLEIDCO®
aluminium building solutions

Spectral127
Slim Window System

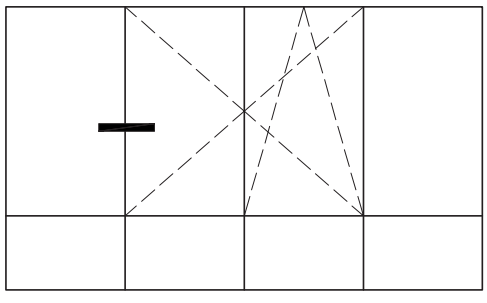


# Hidden Sash Sections

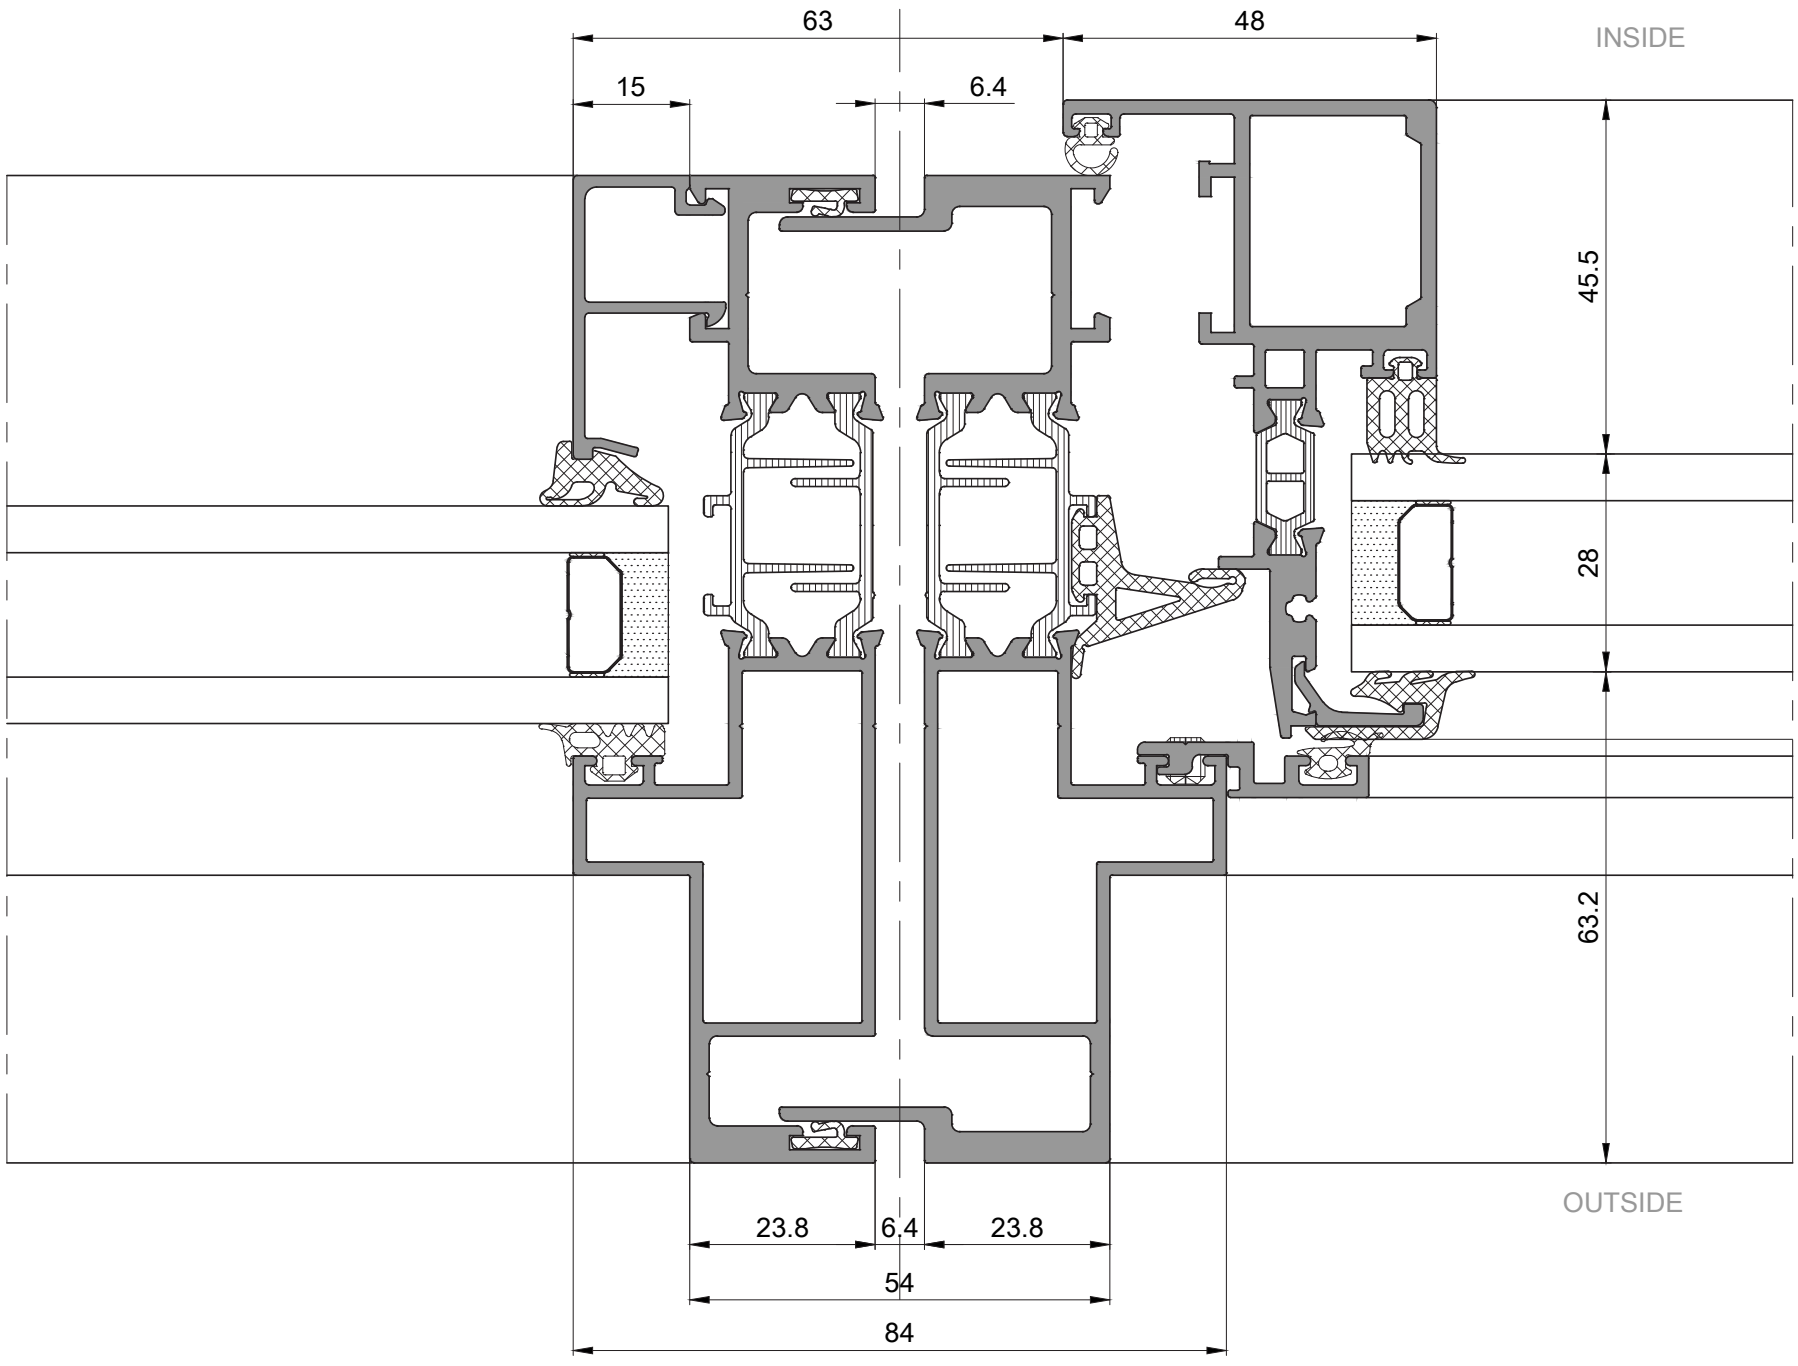


KLEIDCO®
aluminium building solutions

Spectral127
Slim Window System

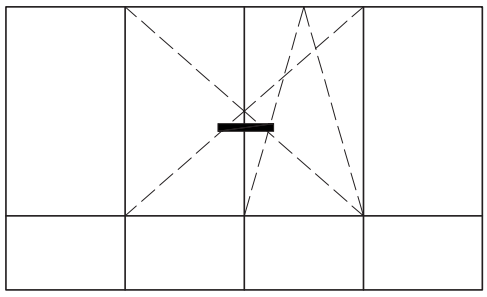


## Double Hidden Sash Sections

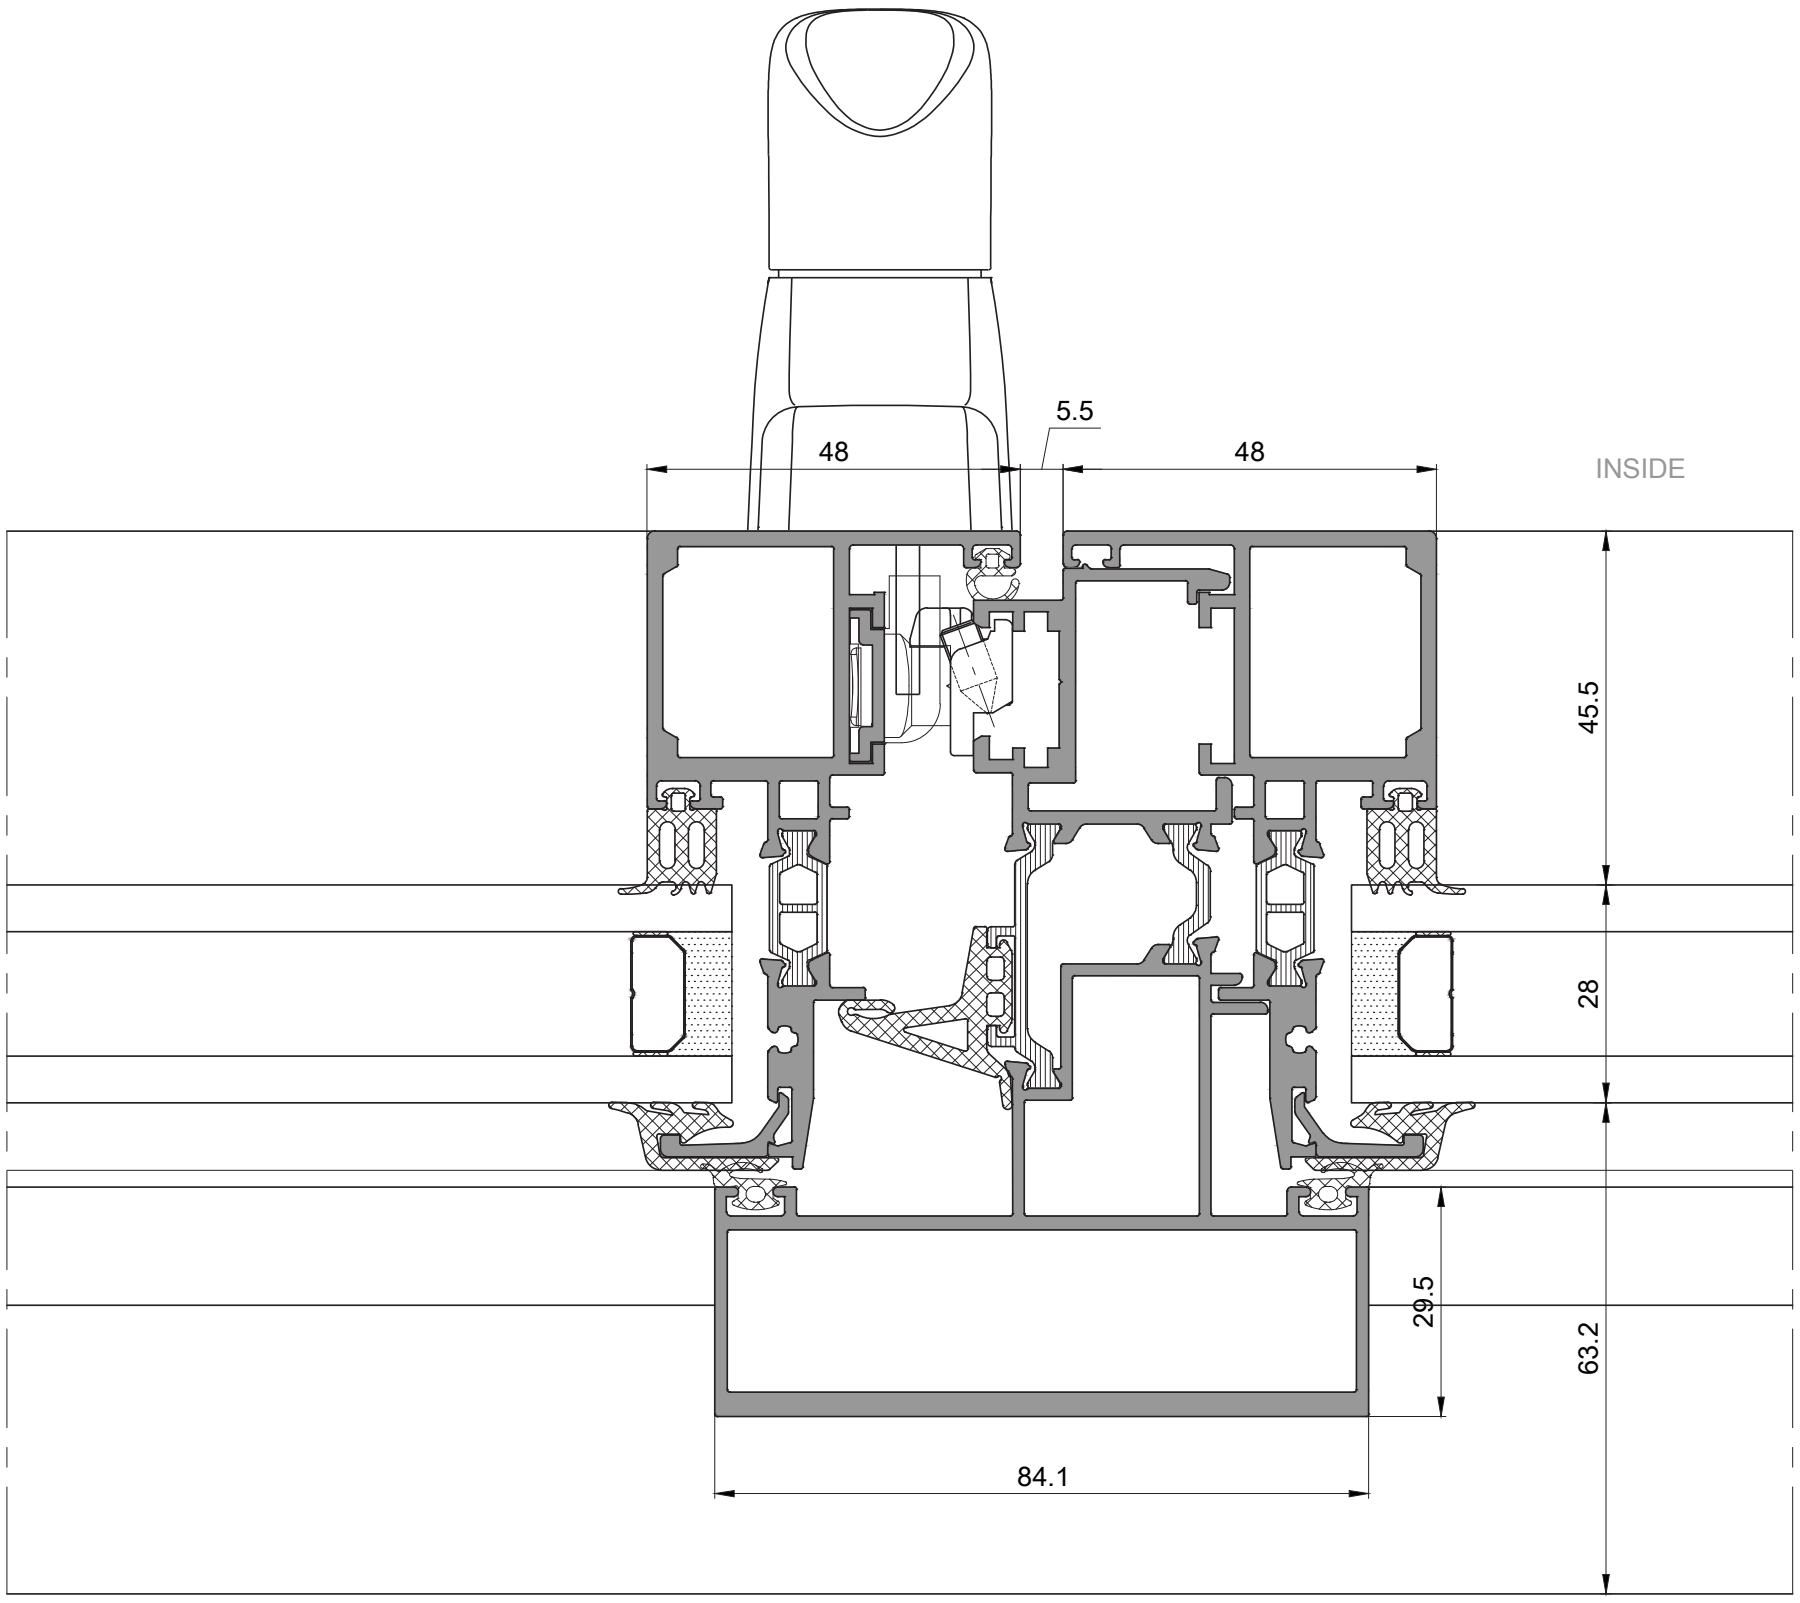


KLEIDCO®
aluminium building solutions


Spectral127
Slim Window System

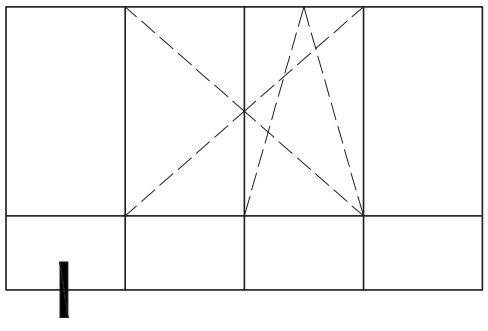


# Fixed Window Section with Receptor

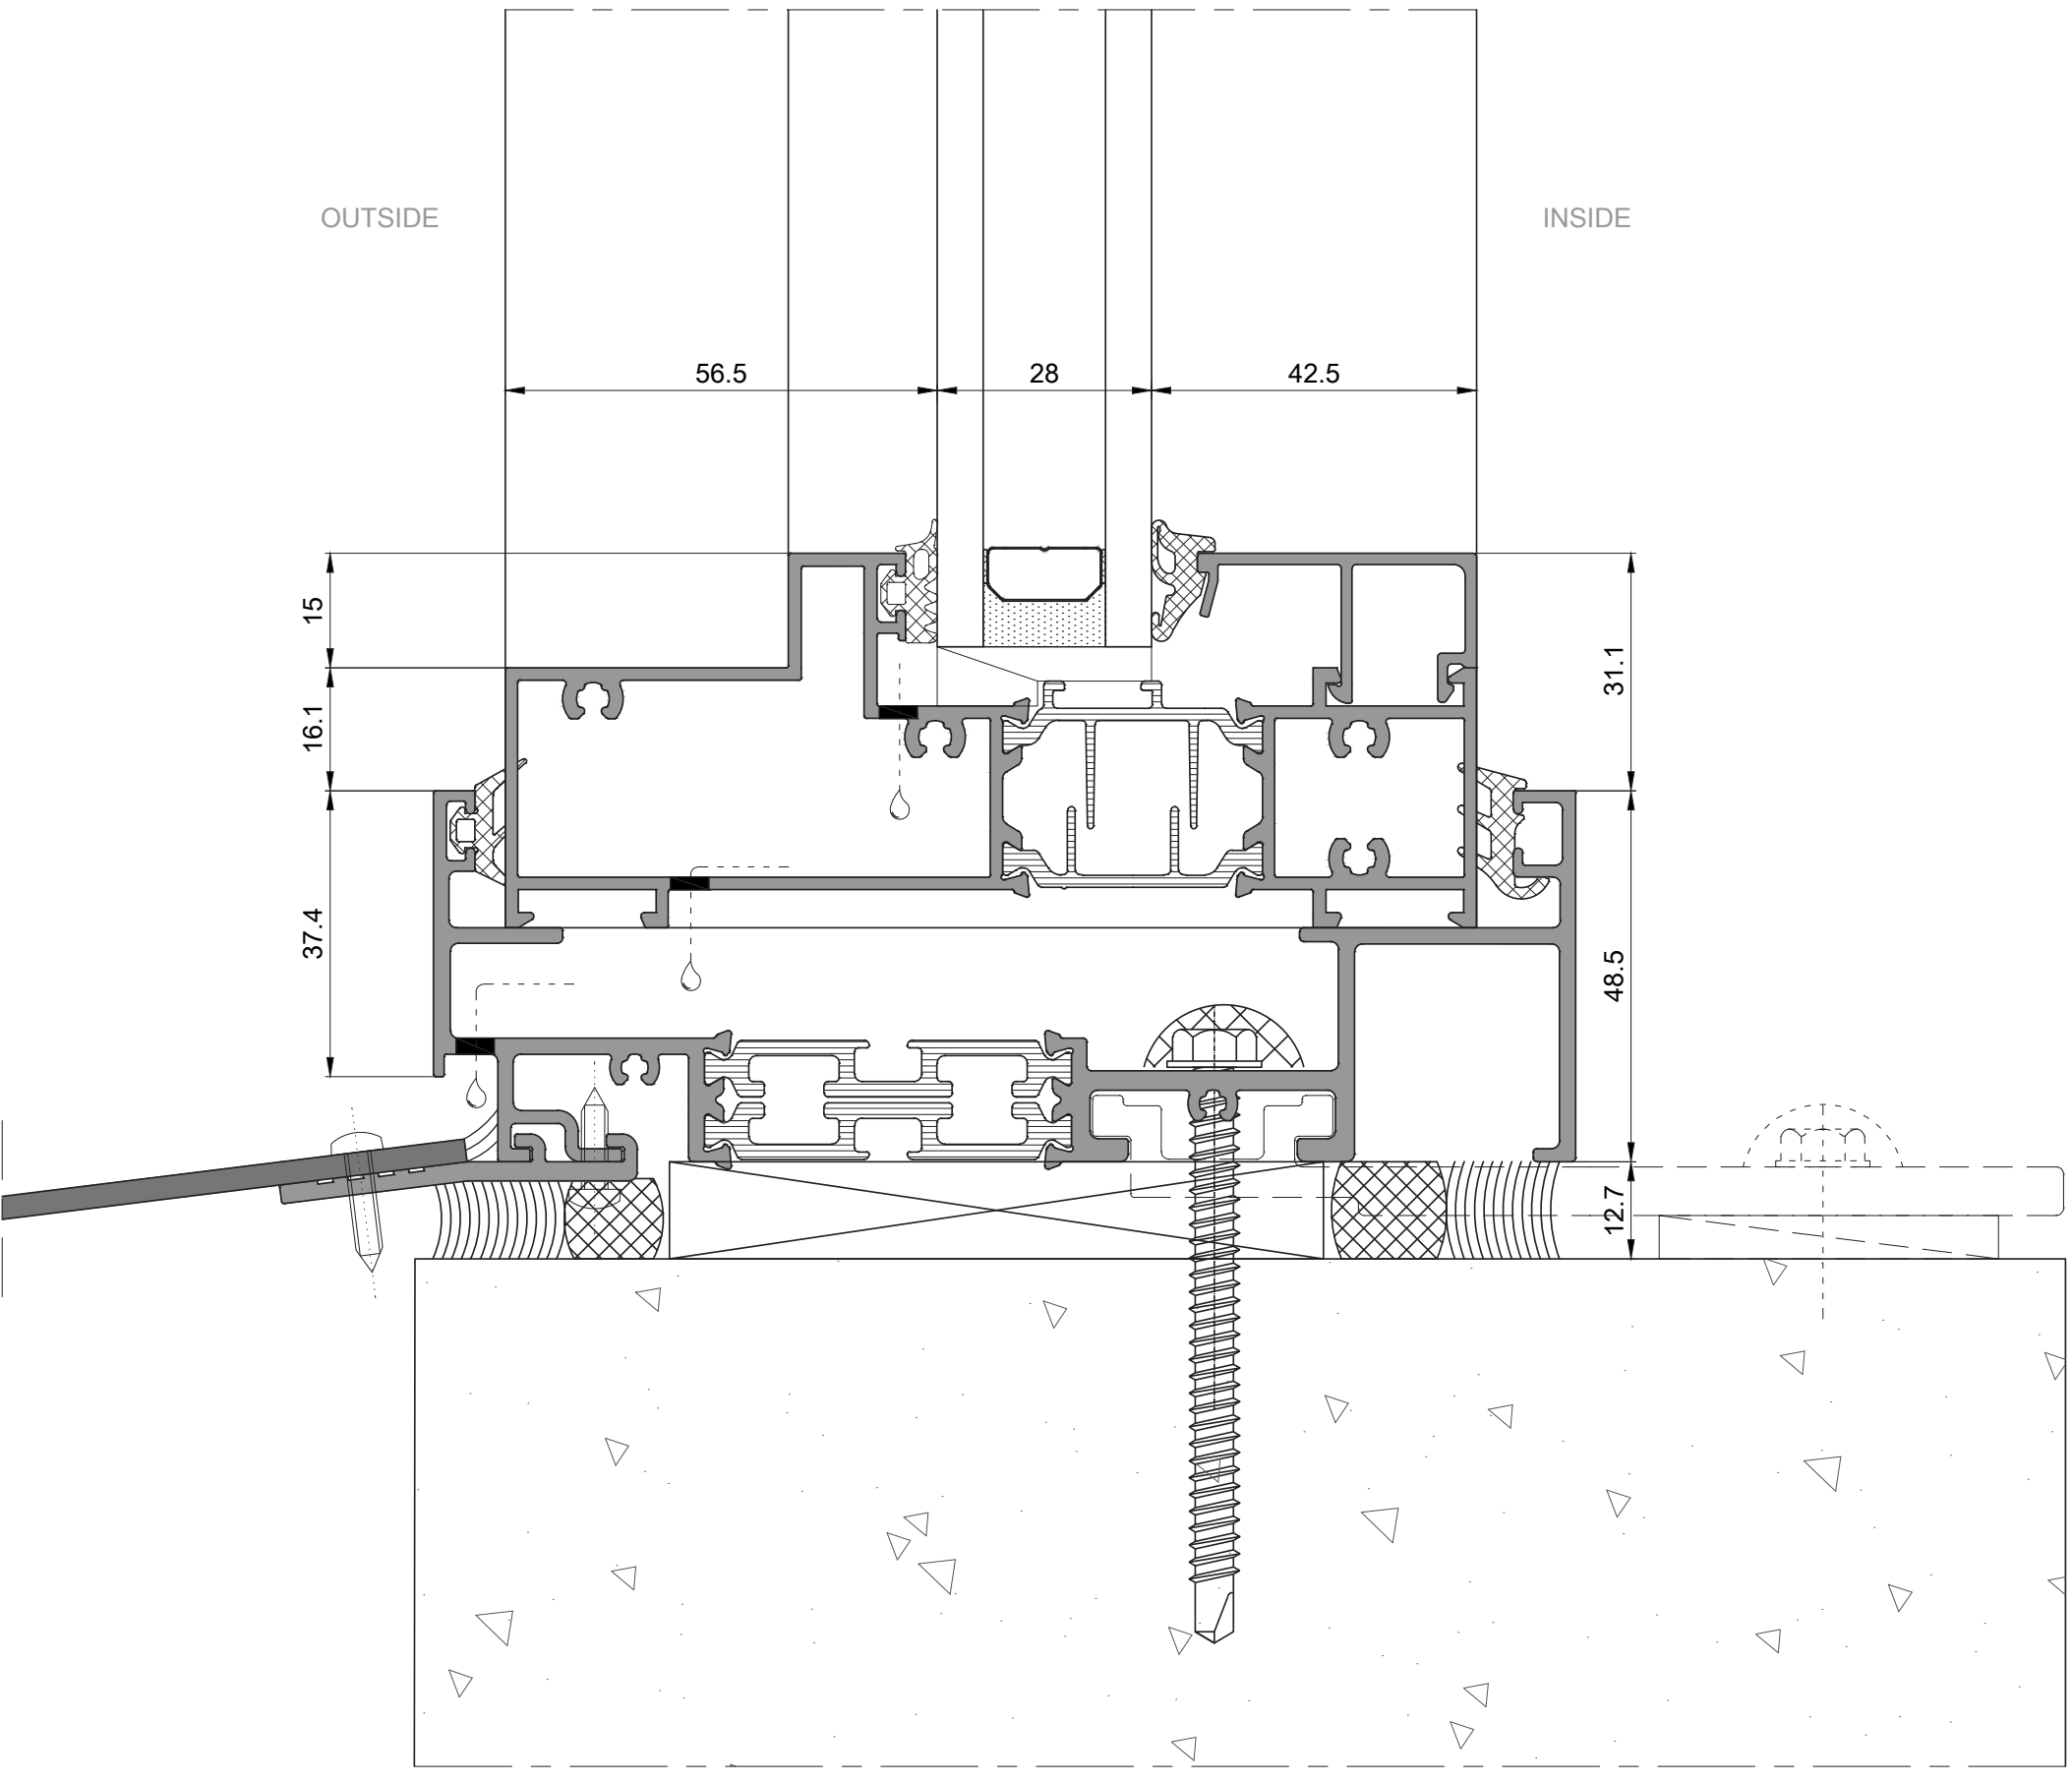



# Fixed Window Section

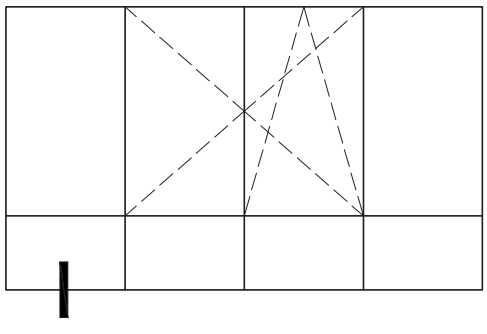


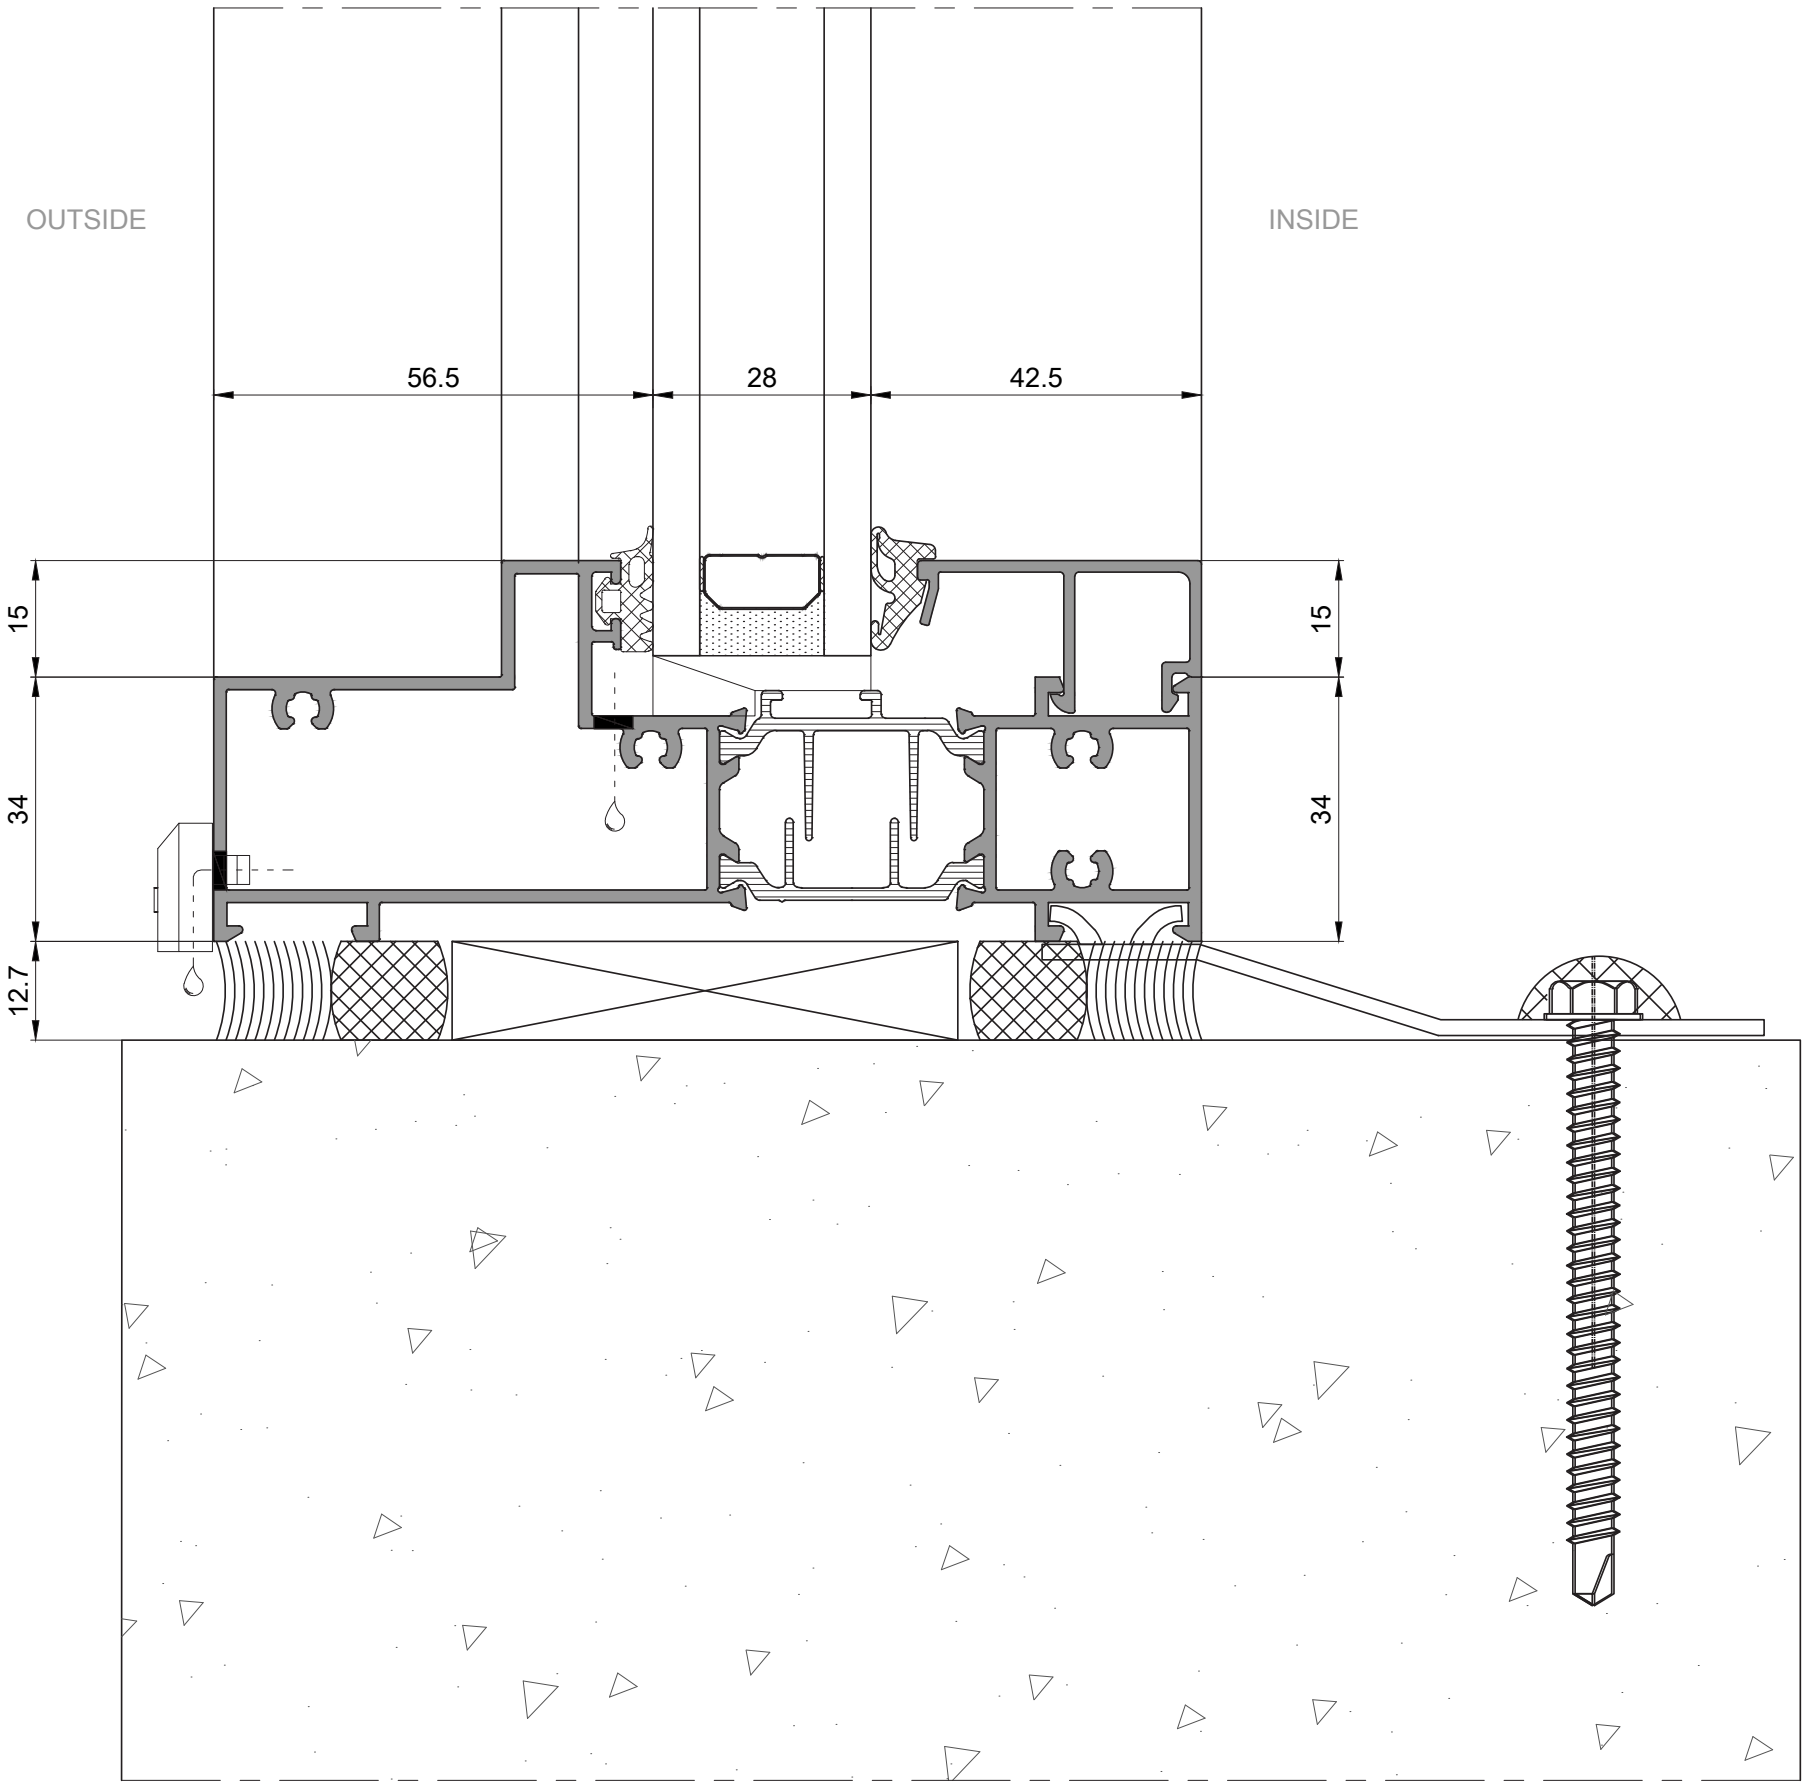


# Fixed Window Section with Middle Transom

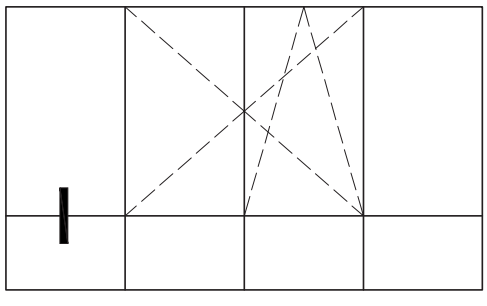


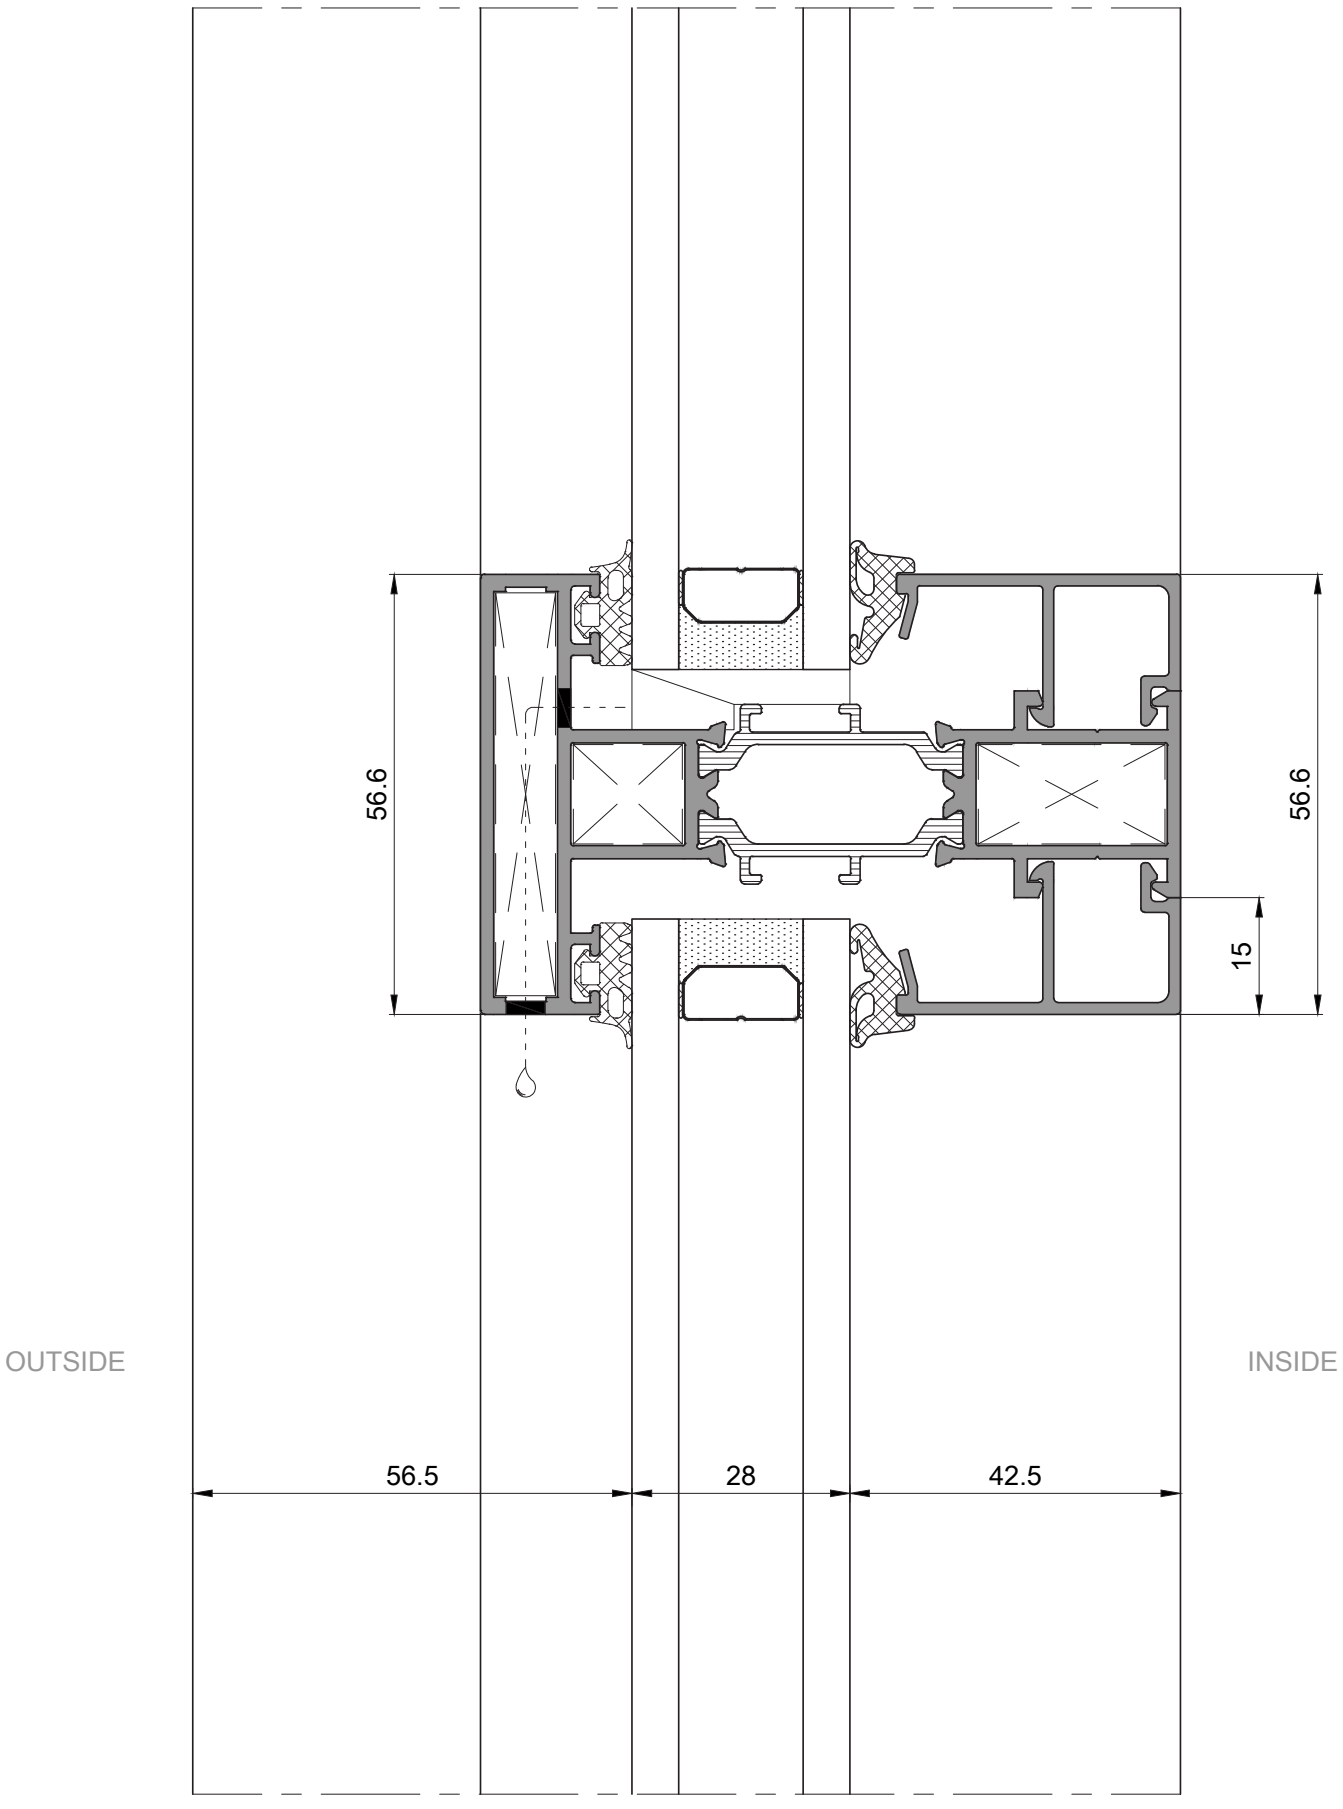

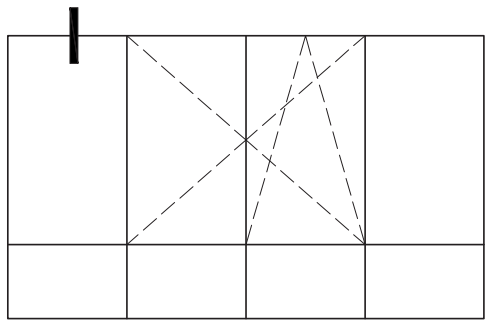



# Fixed Window Section with Receptor

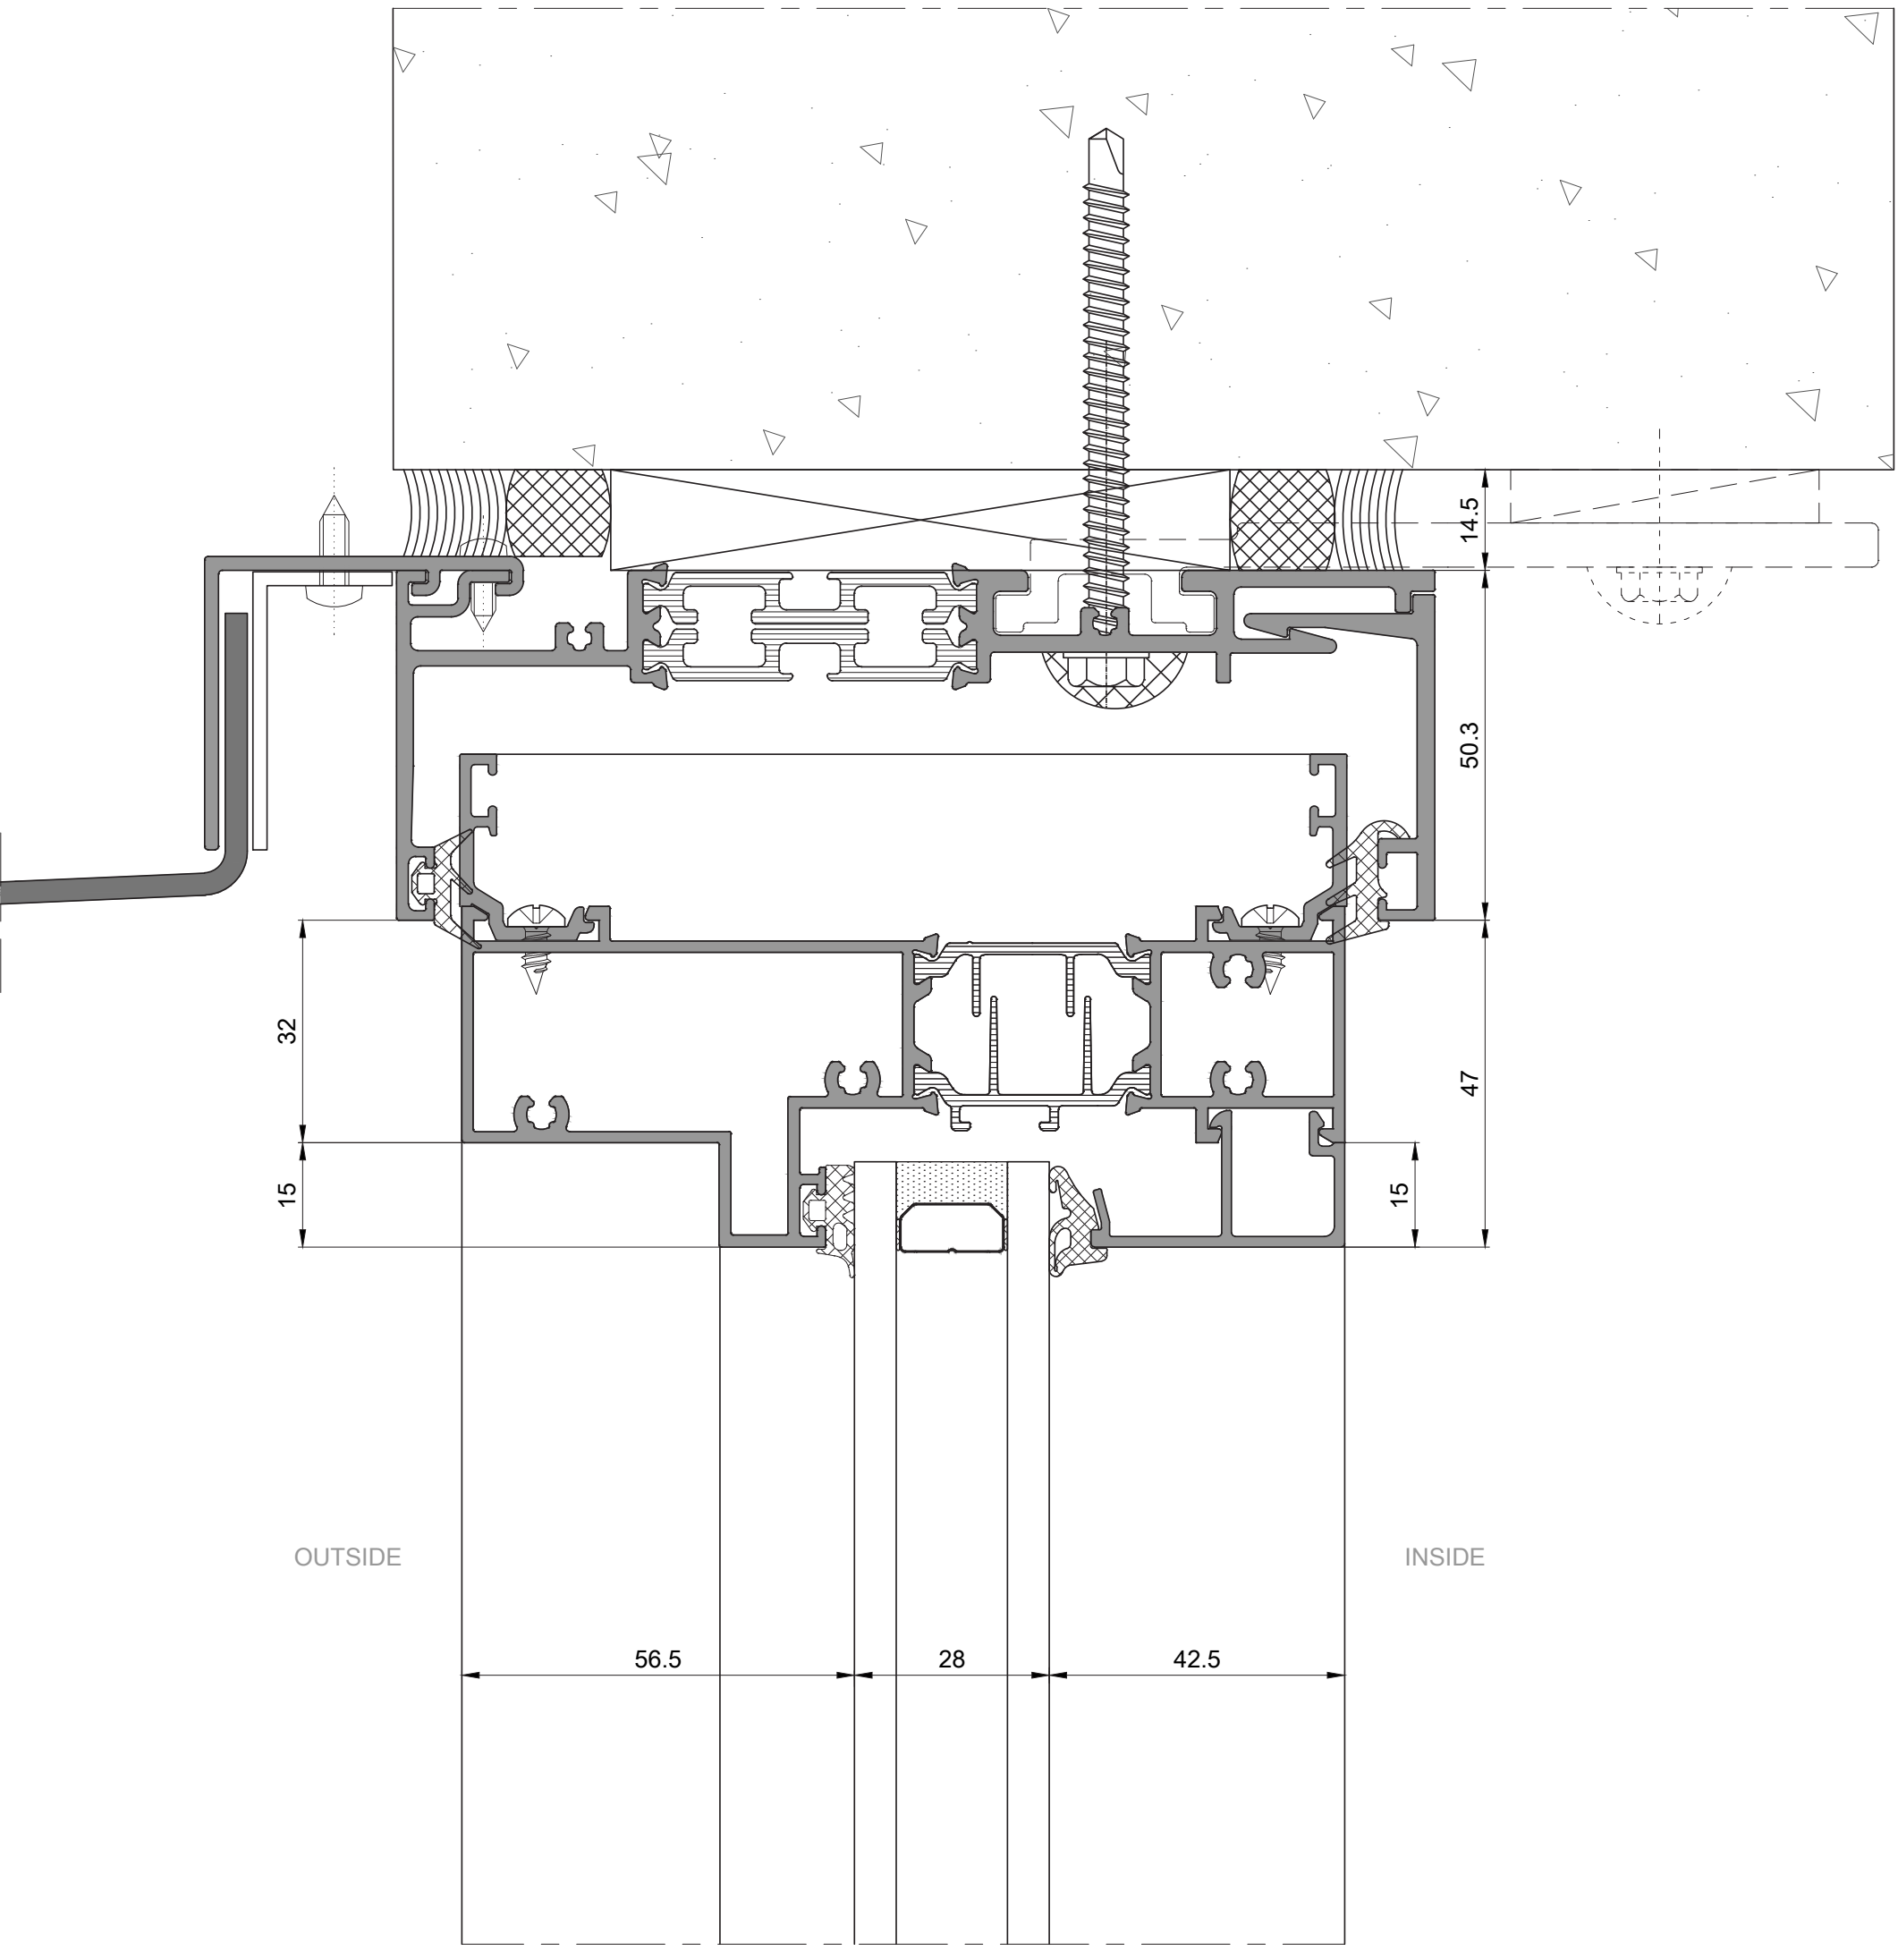

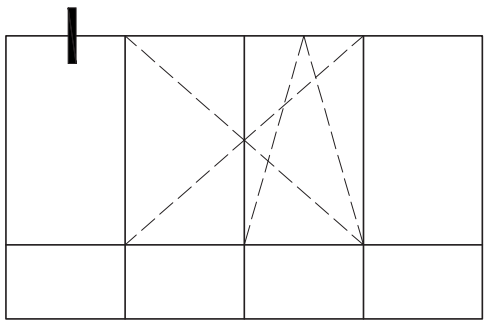



# Fixed Window Section

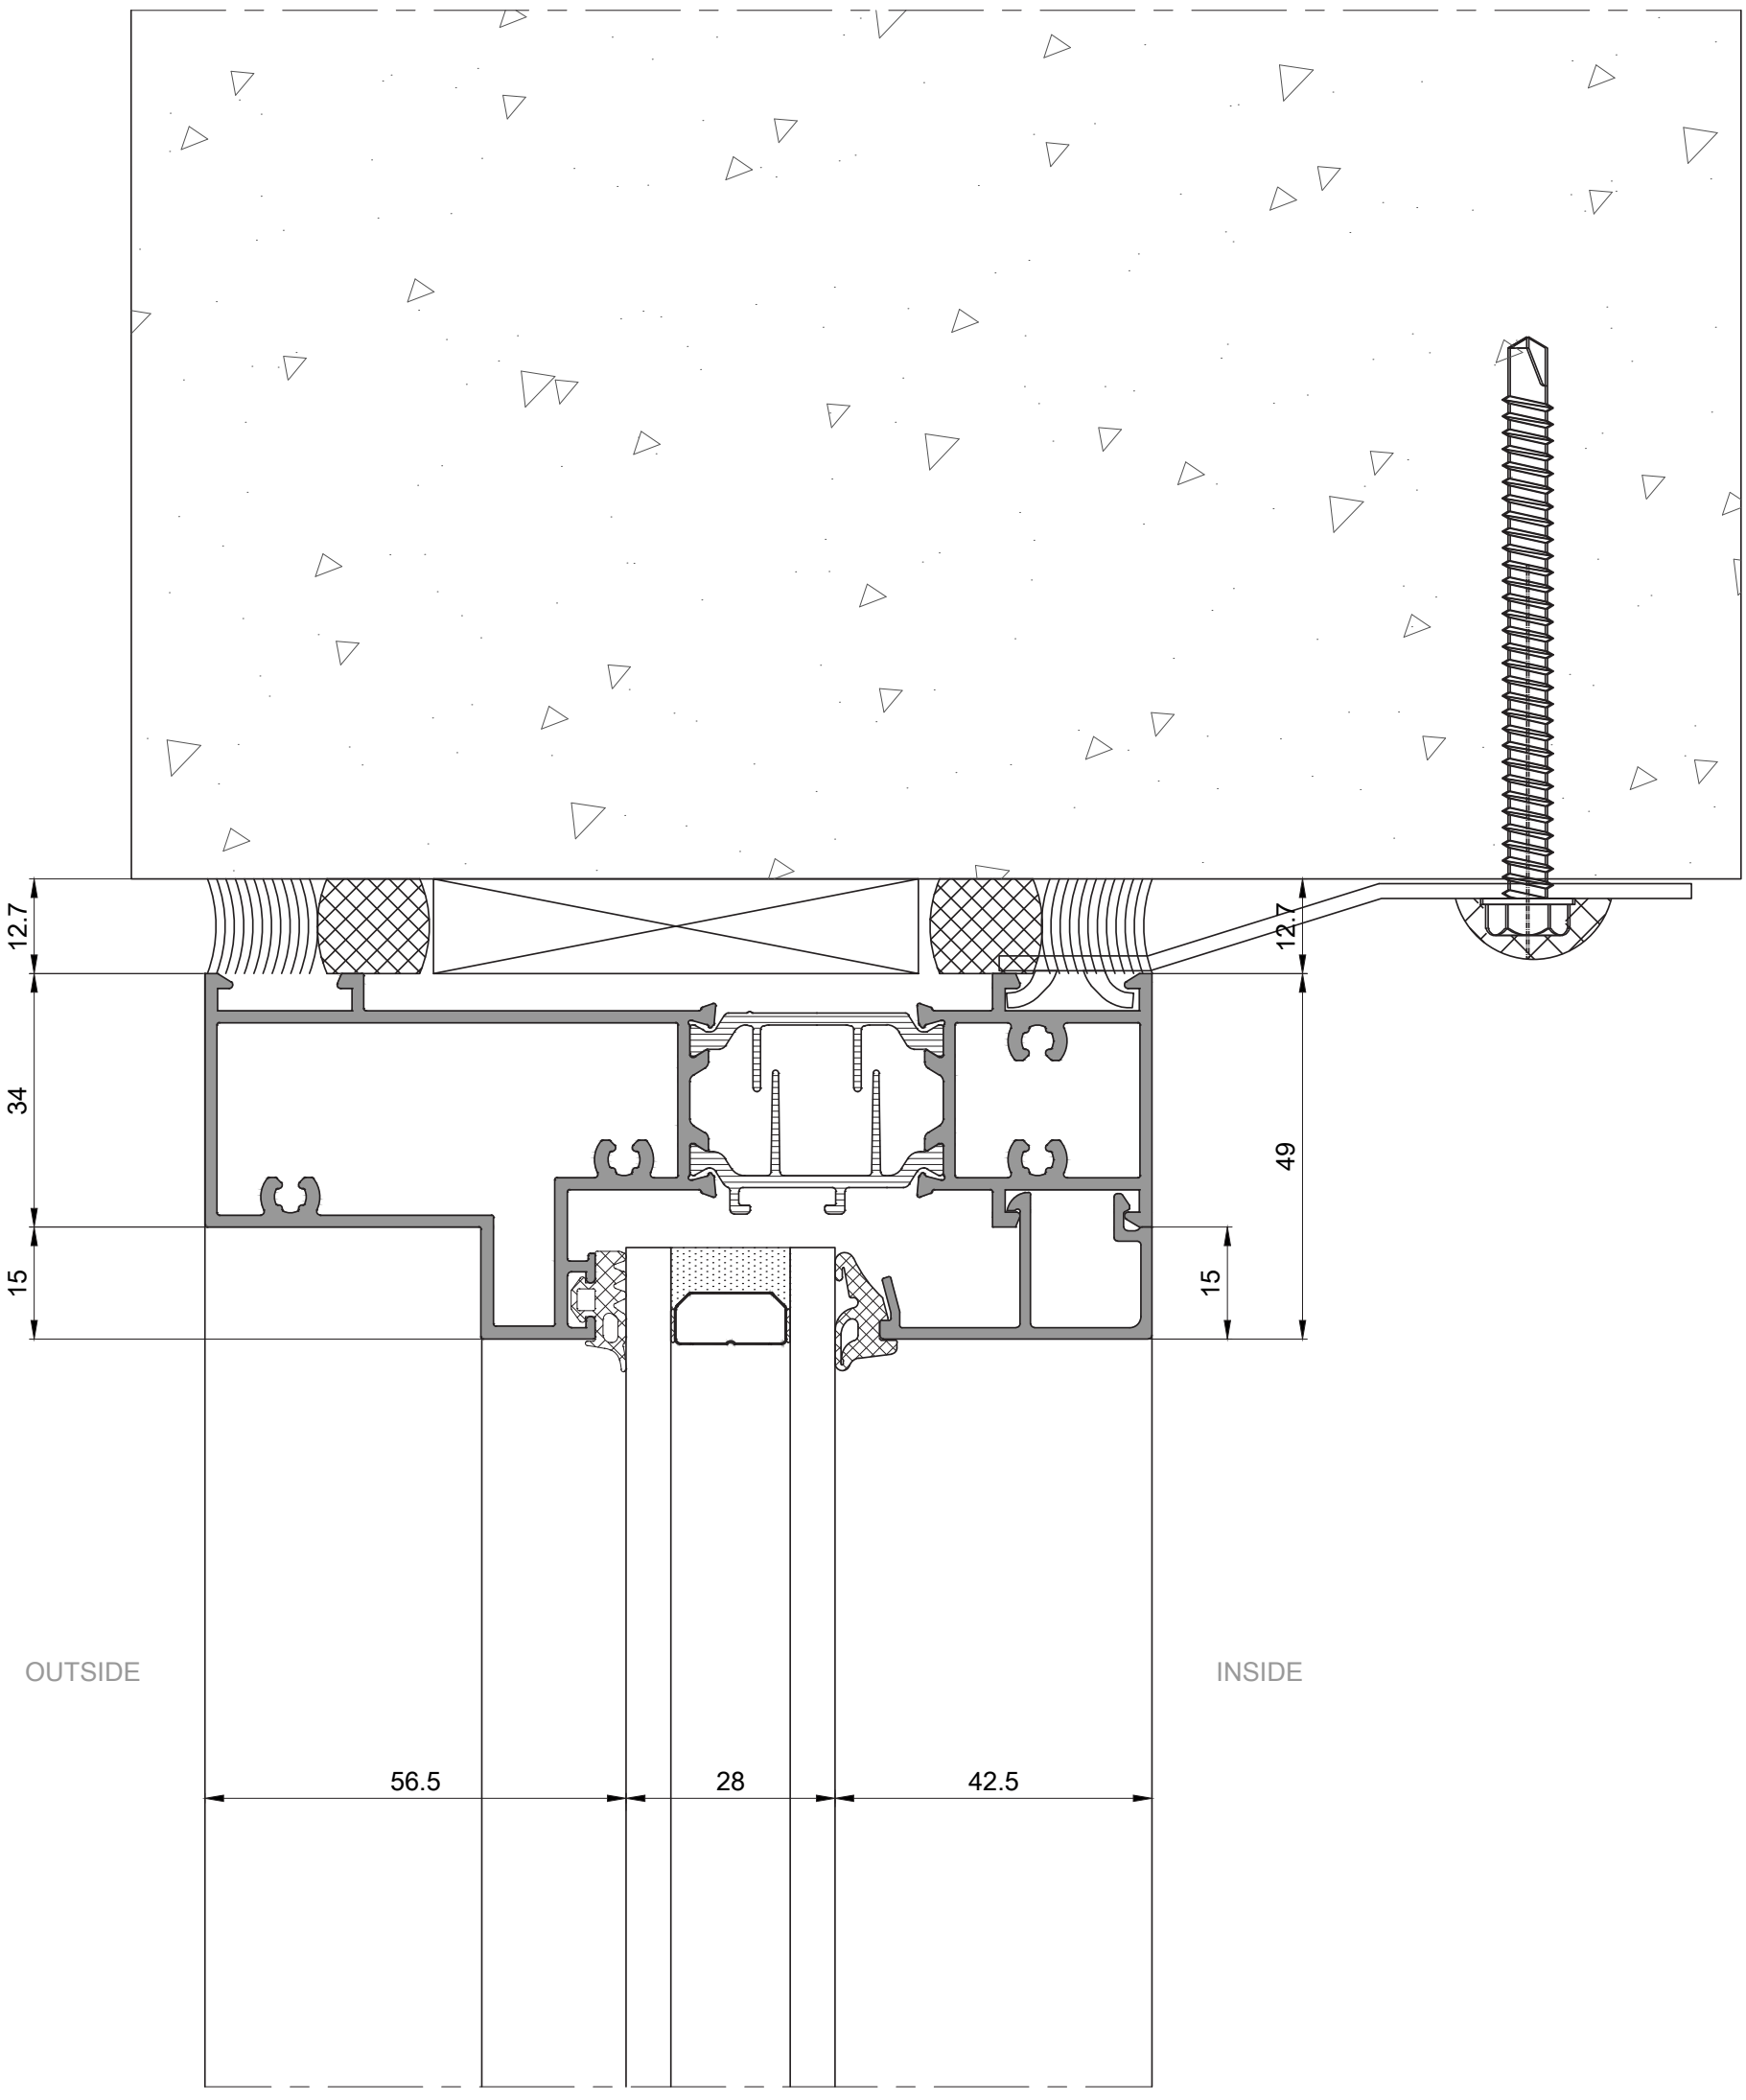

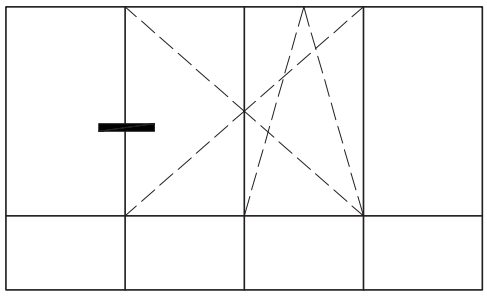



# Bonded Hidden Sash Sections

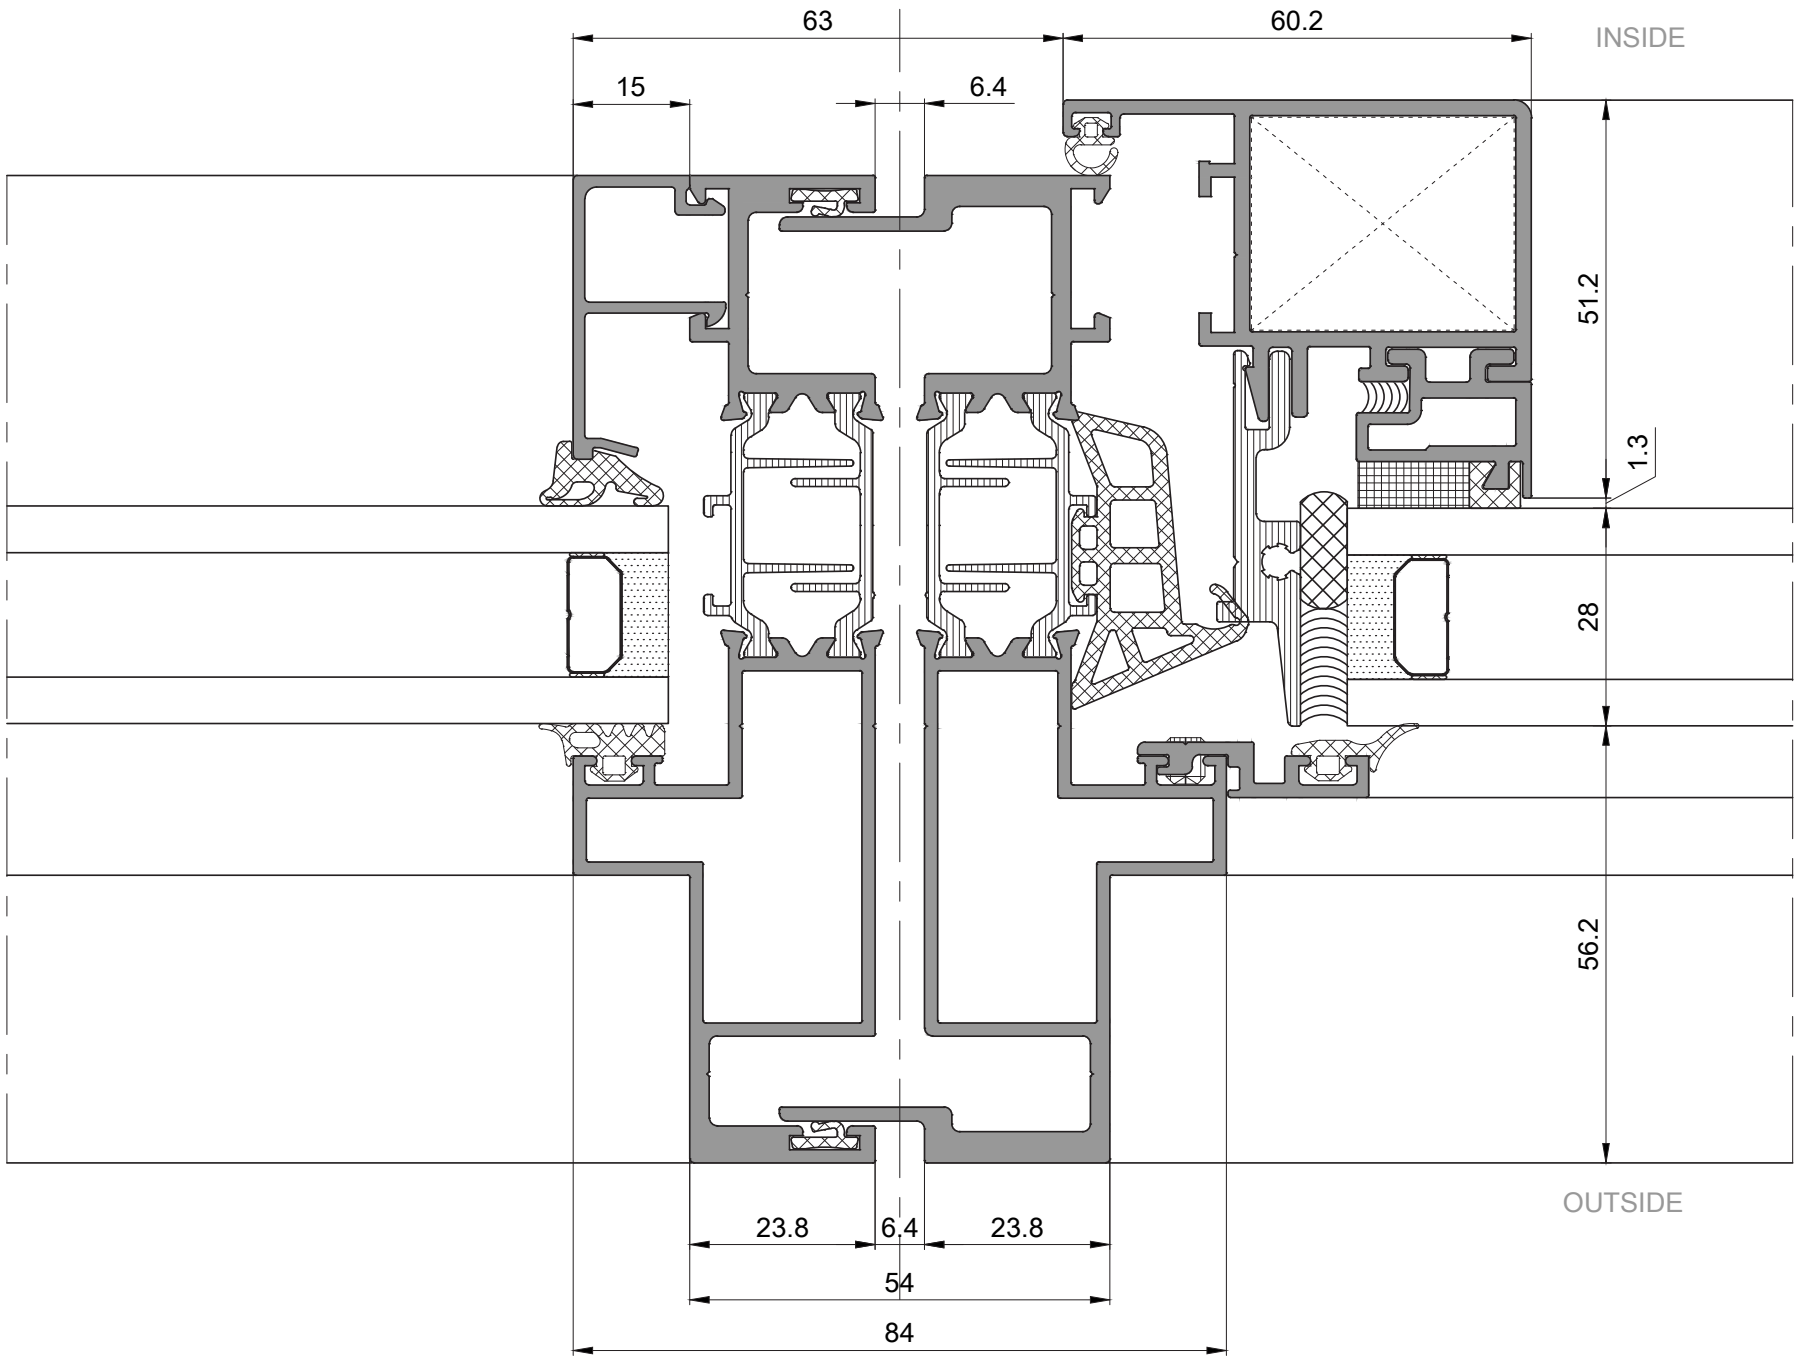

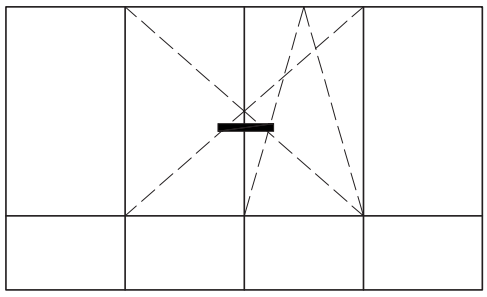


## Bonded Hidden Sash Sections

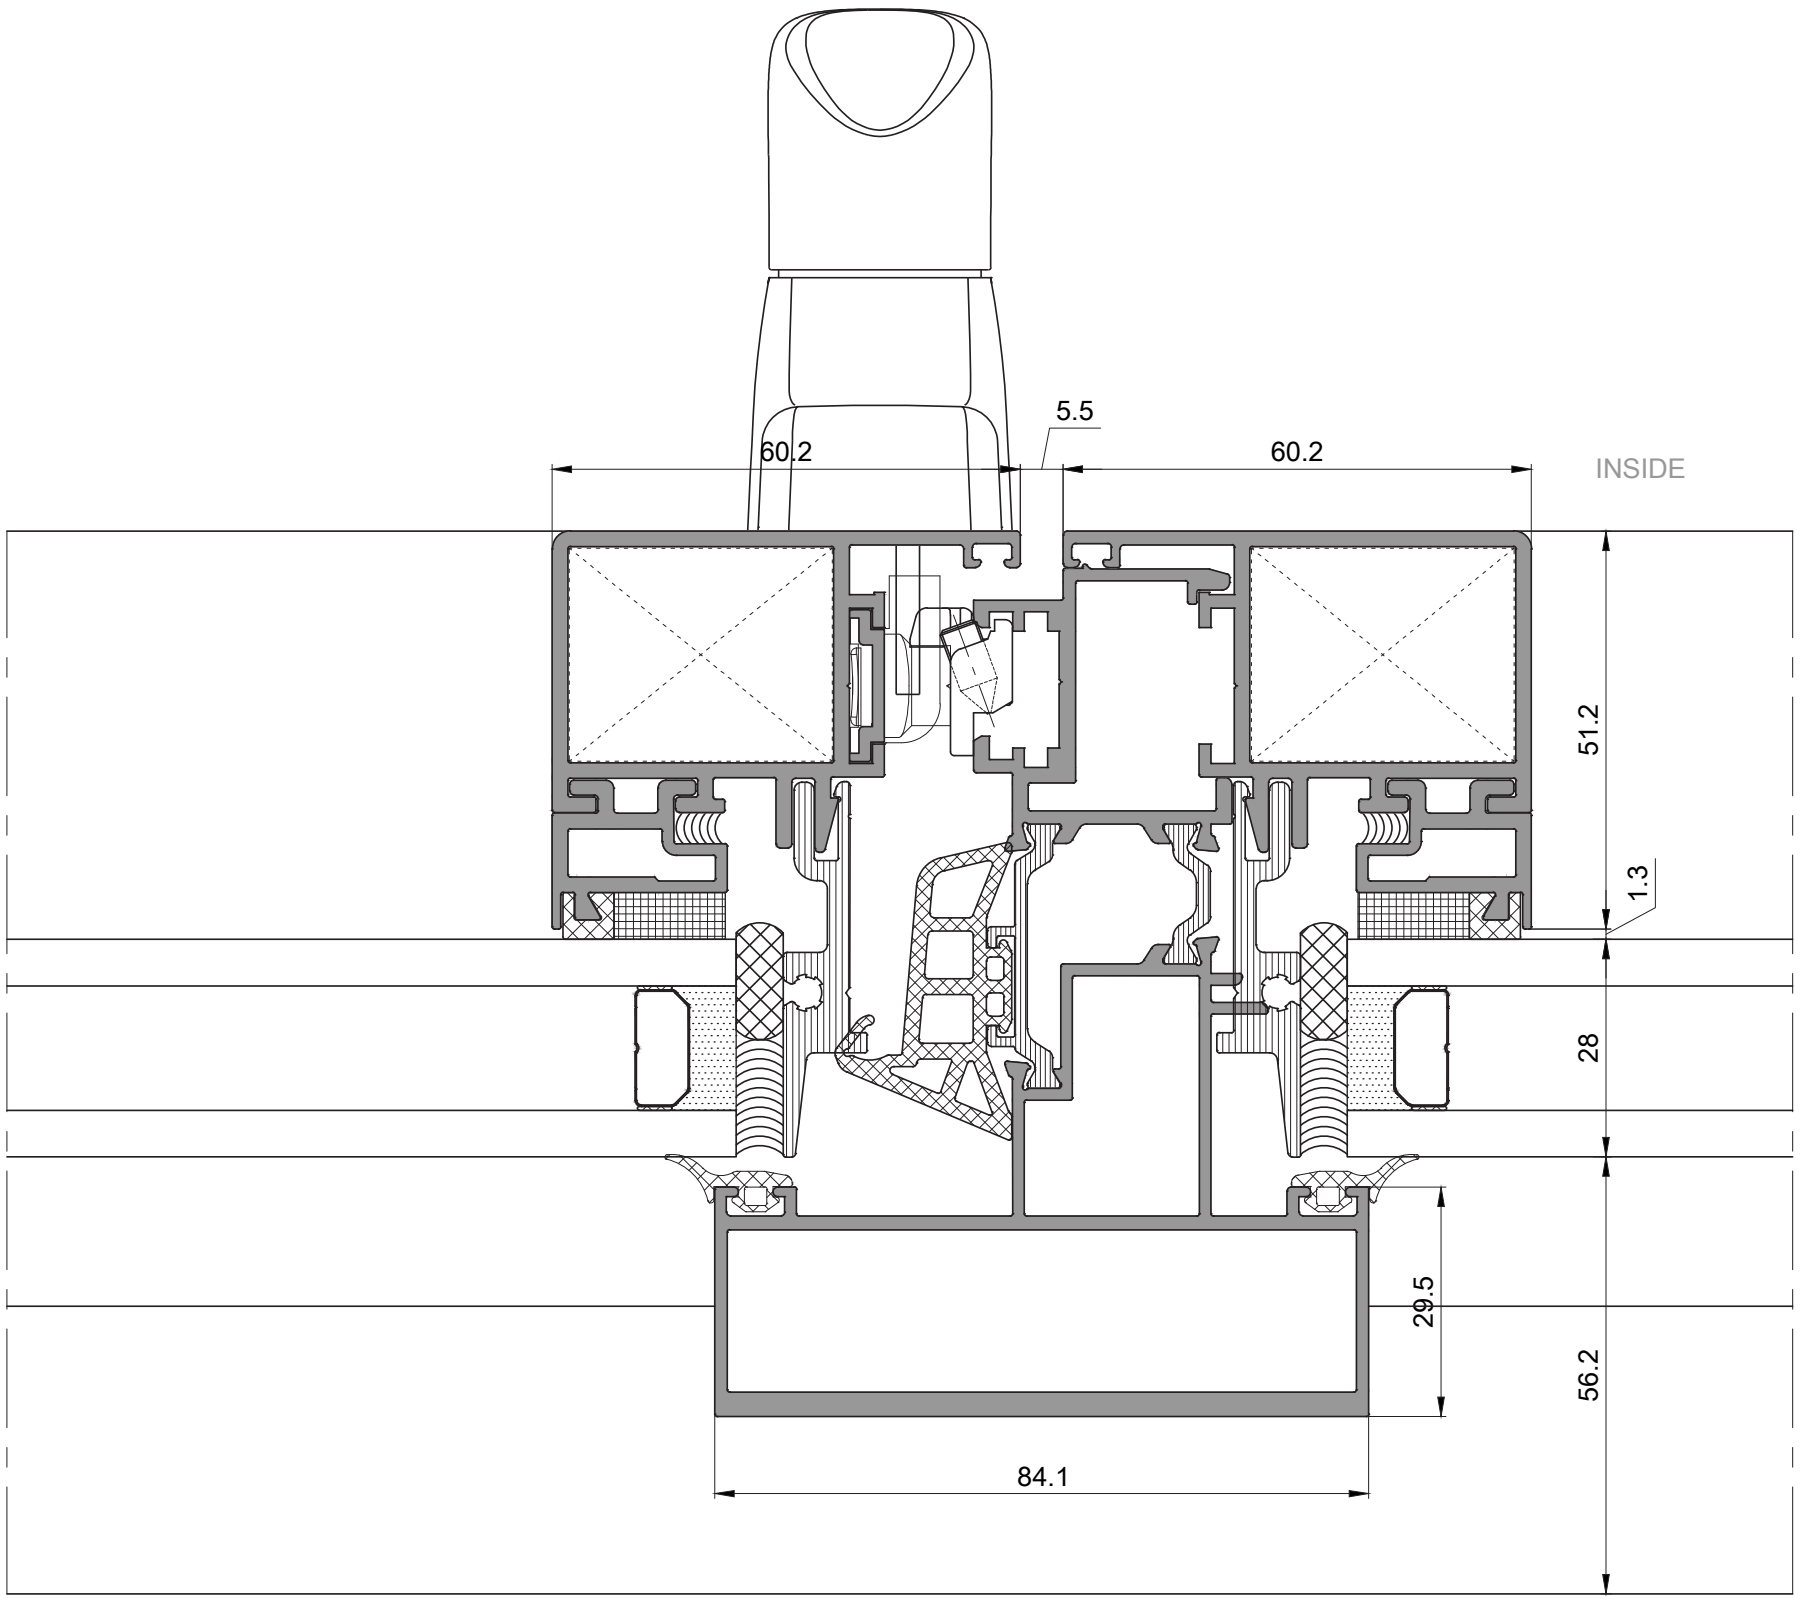

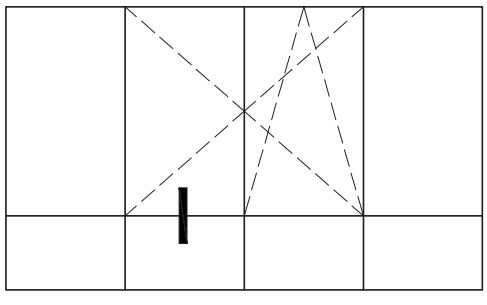


# Bonded Hidden Sash Sections

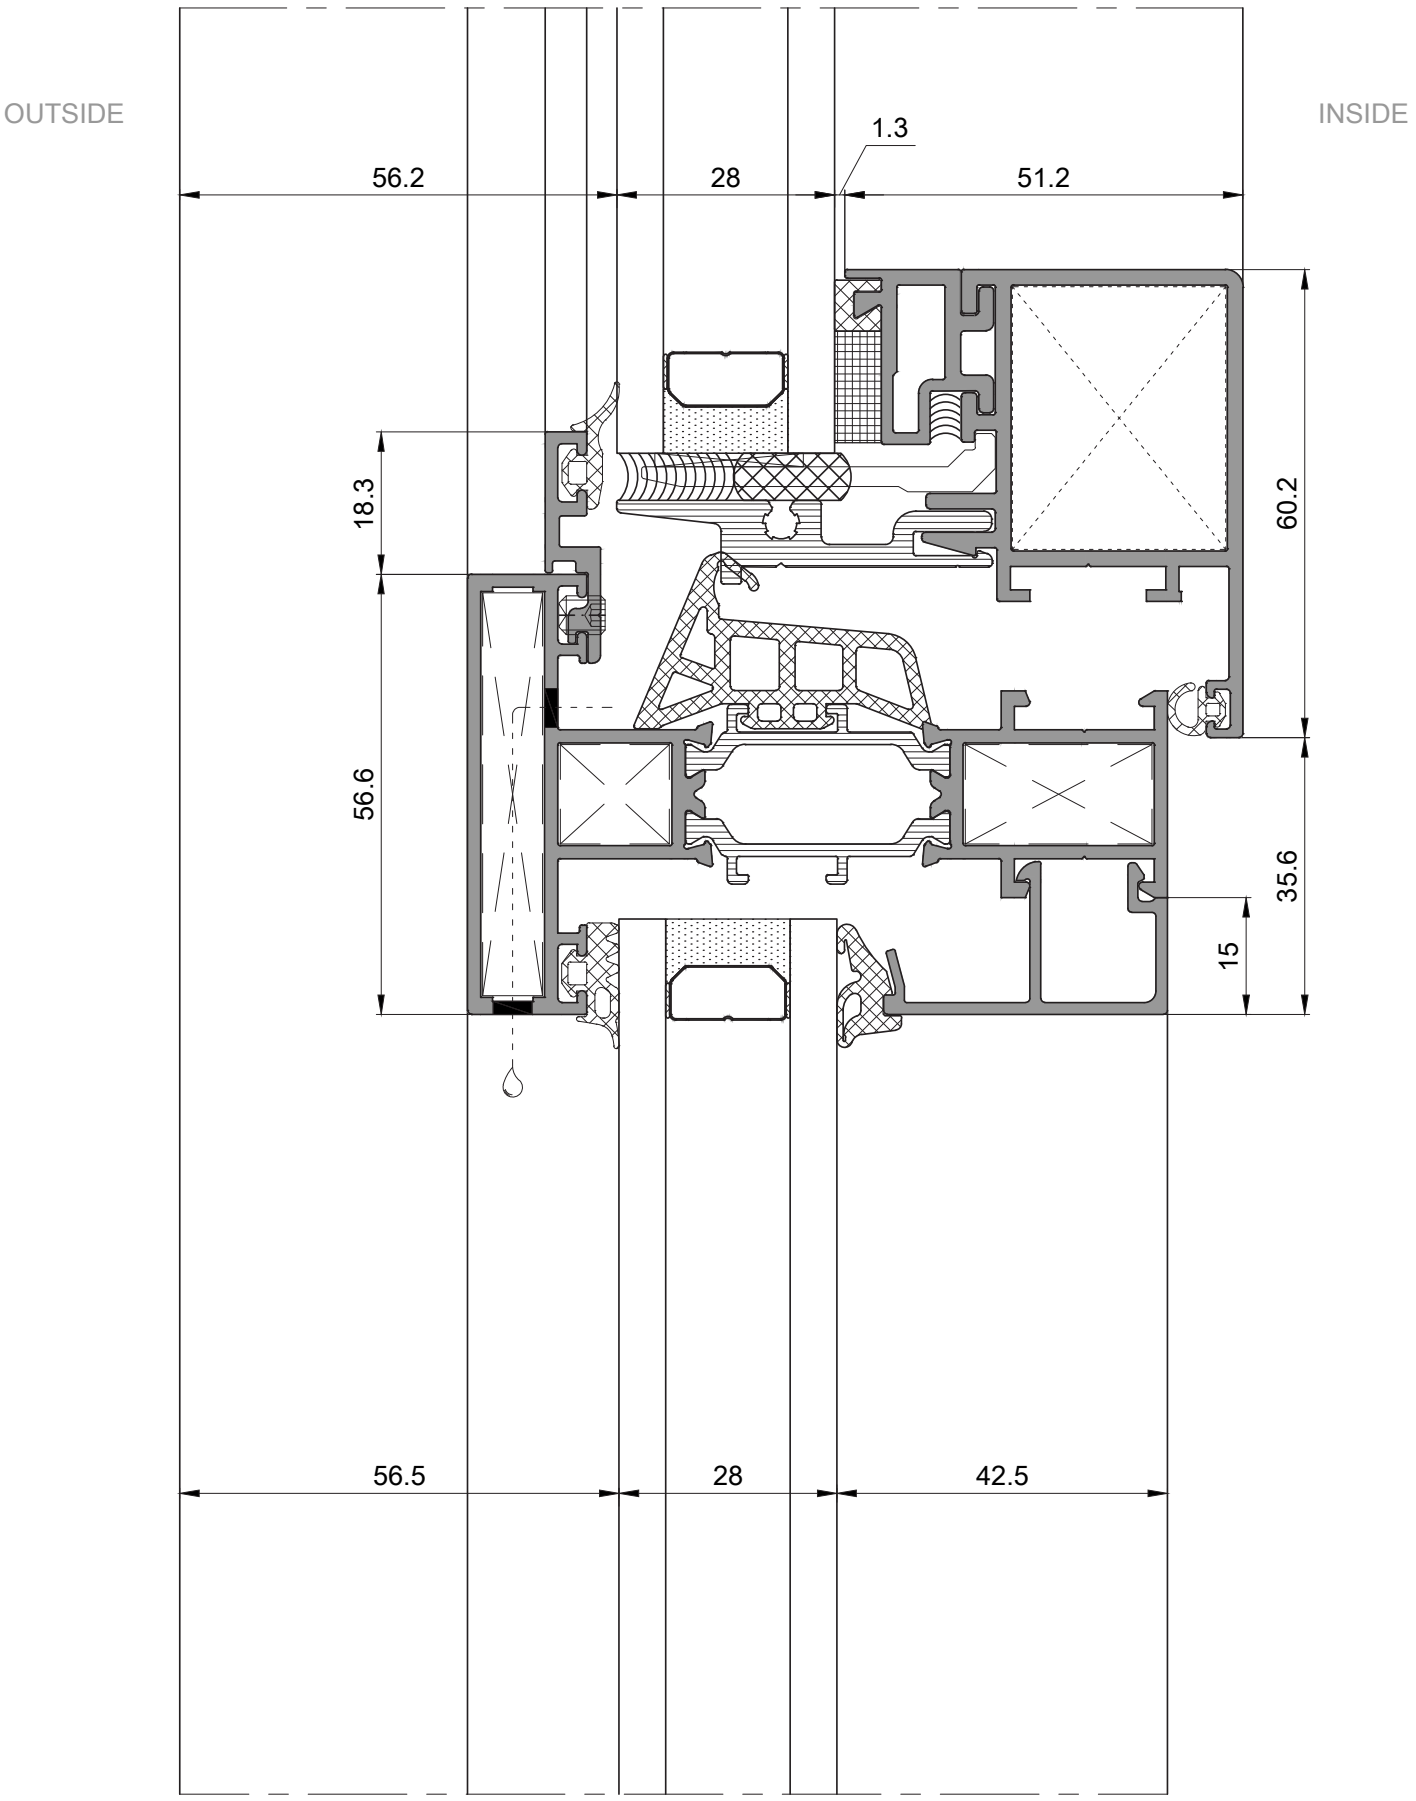



KLEIDCO®
aluminium building solutions

Spectral127
Slim Window System

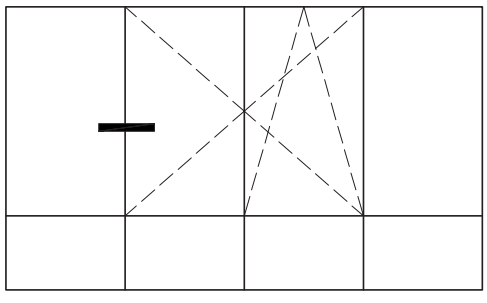



## Classic inward opening Sash Sections

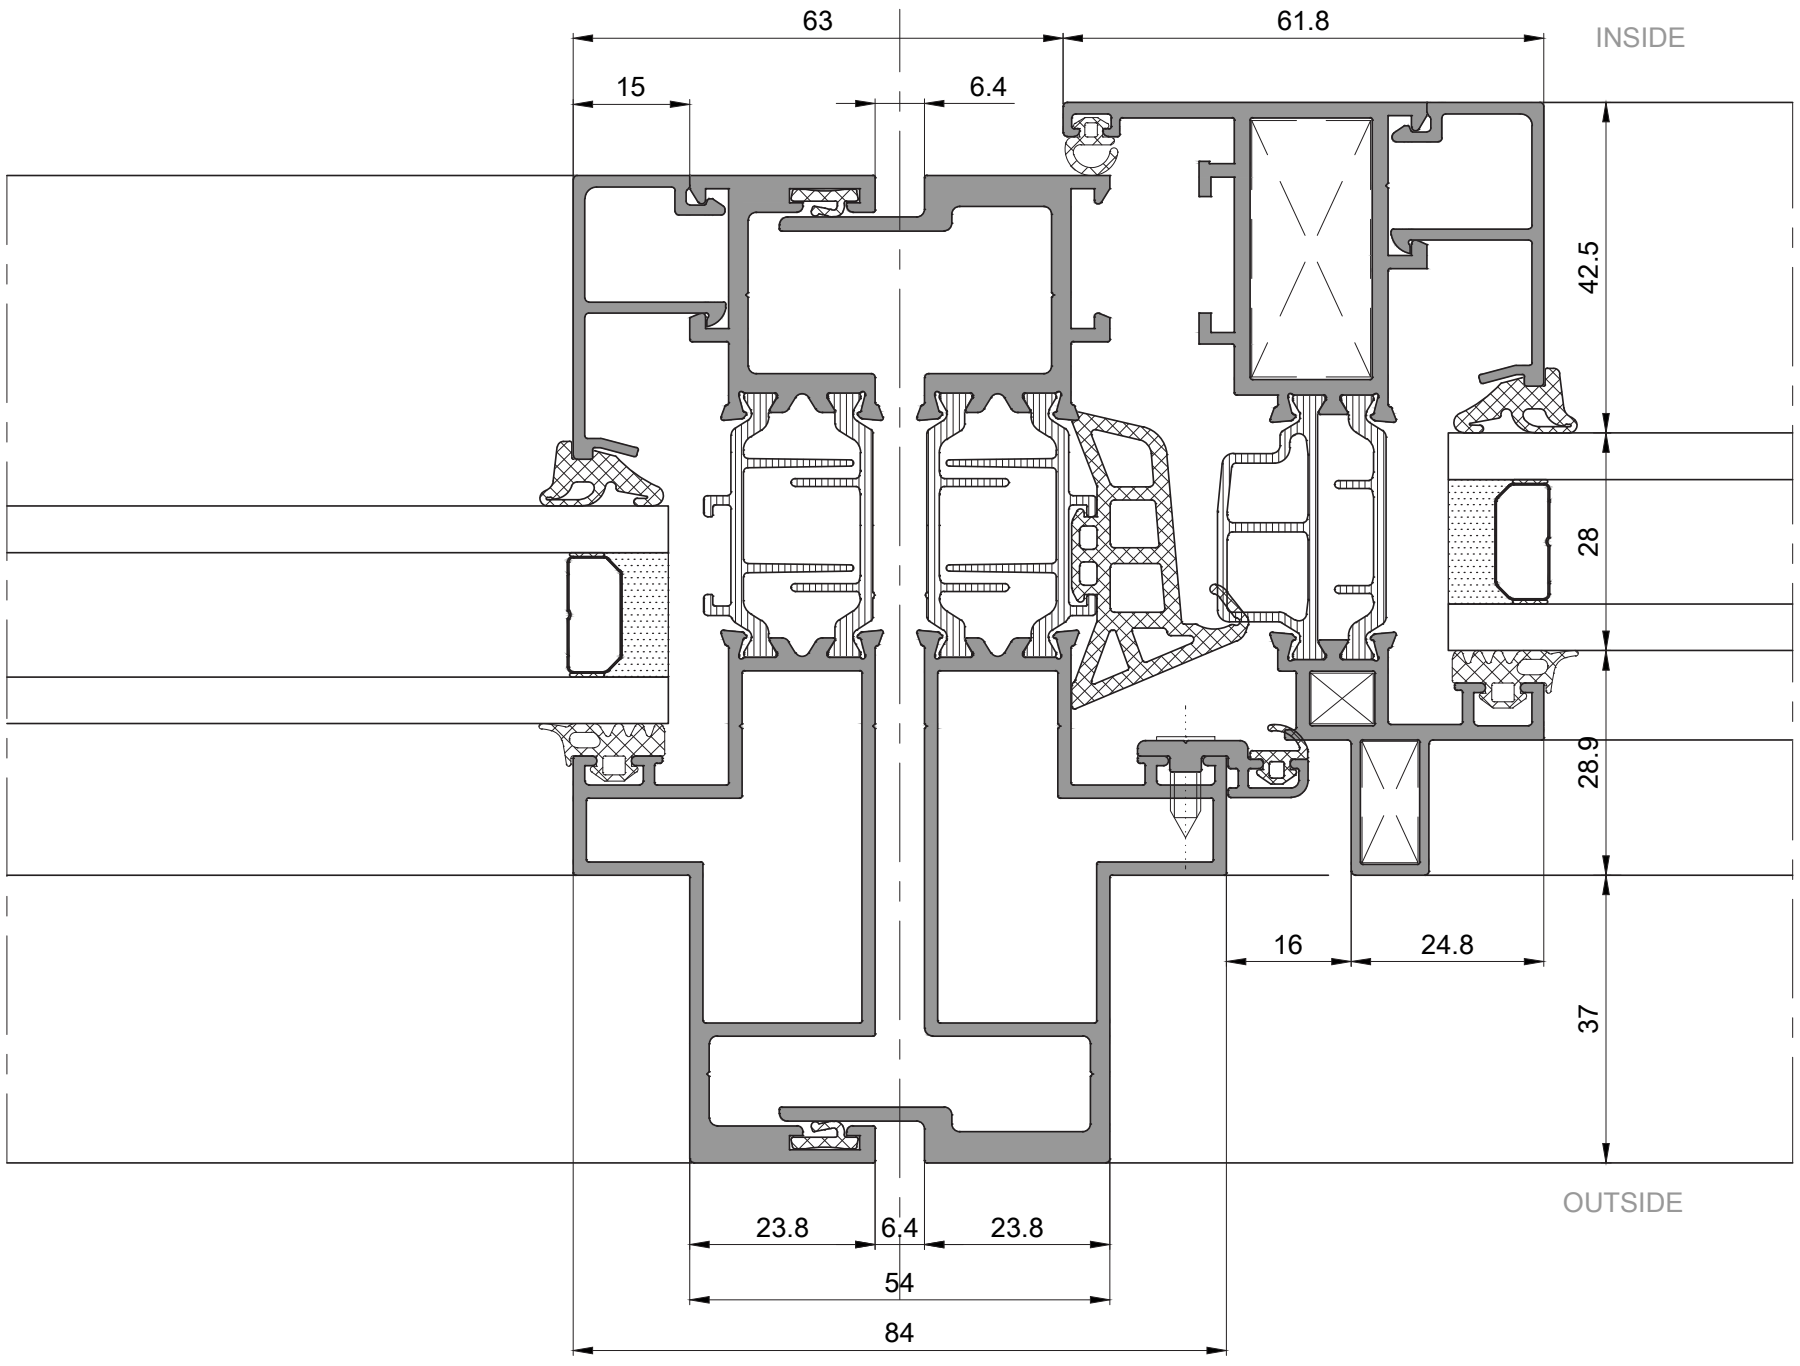

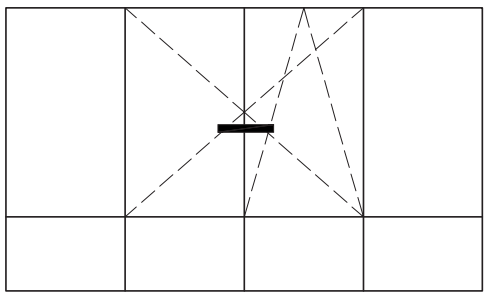

## Classic inward opening Sash Sections

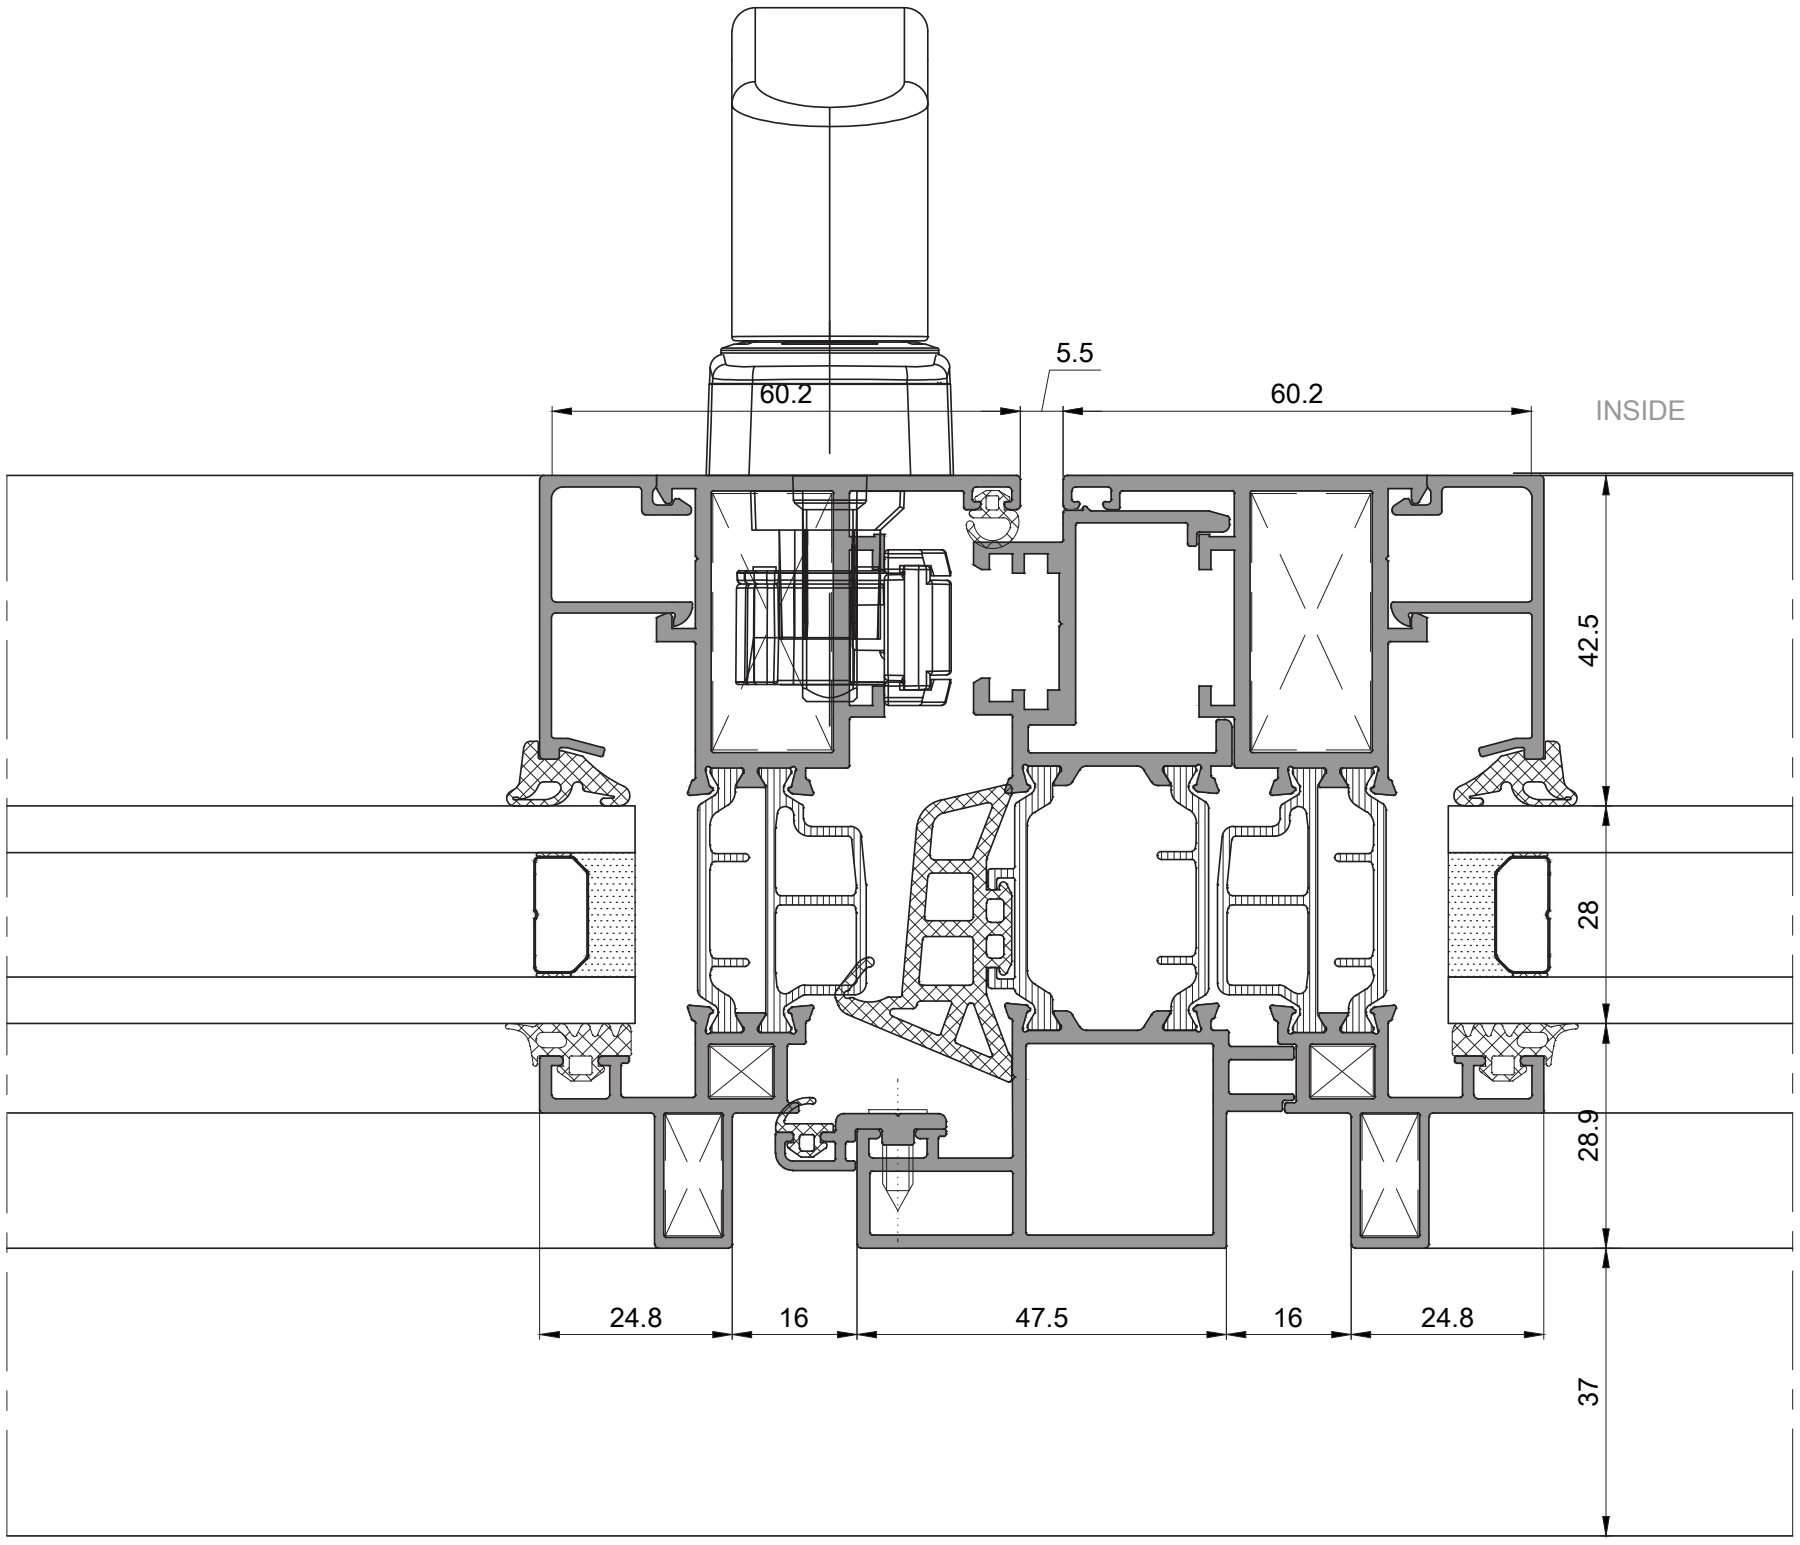


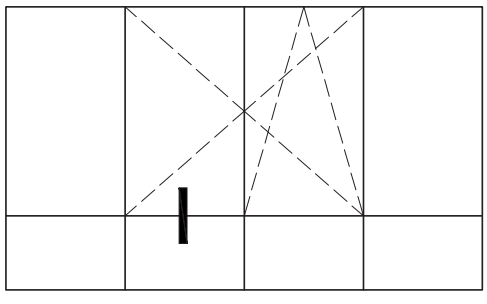


# Classic inward opening Sash Sections


OUTSIDE

INSIDE

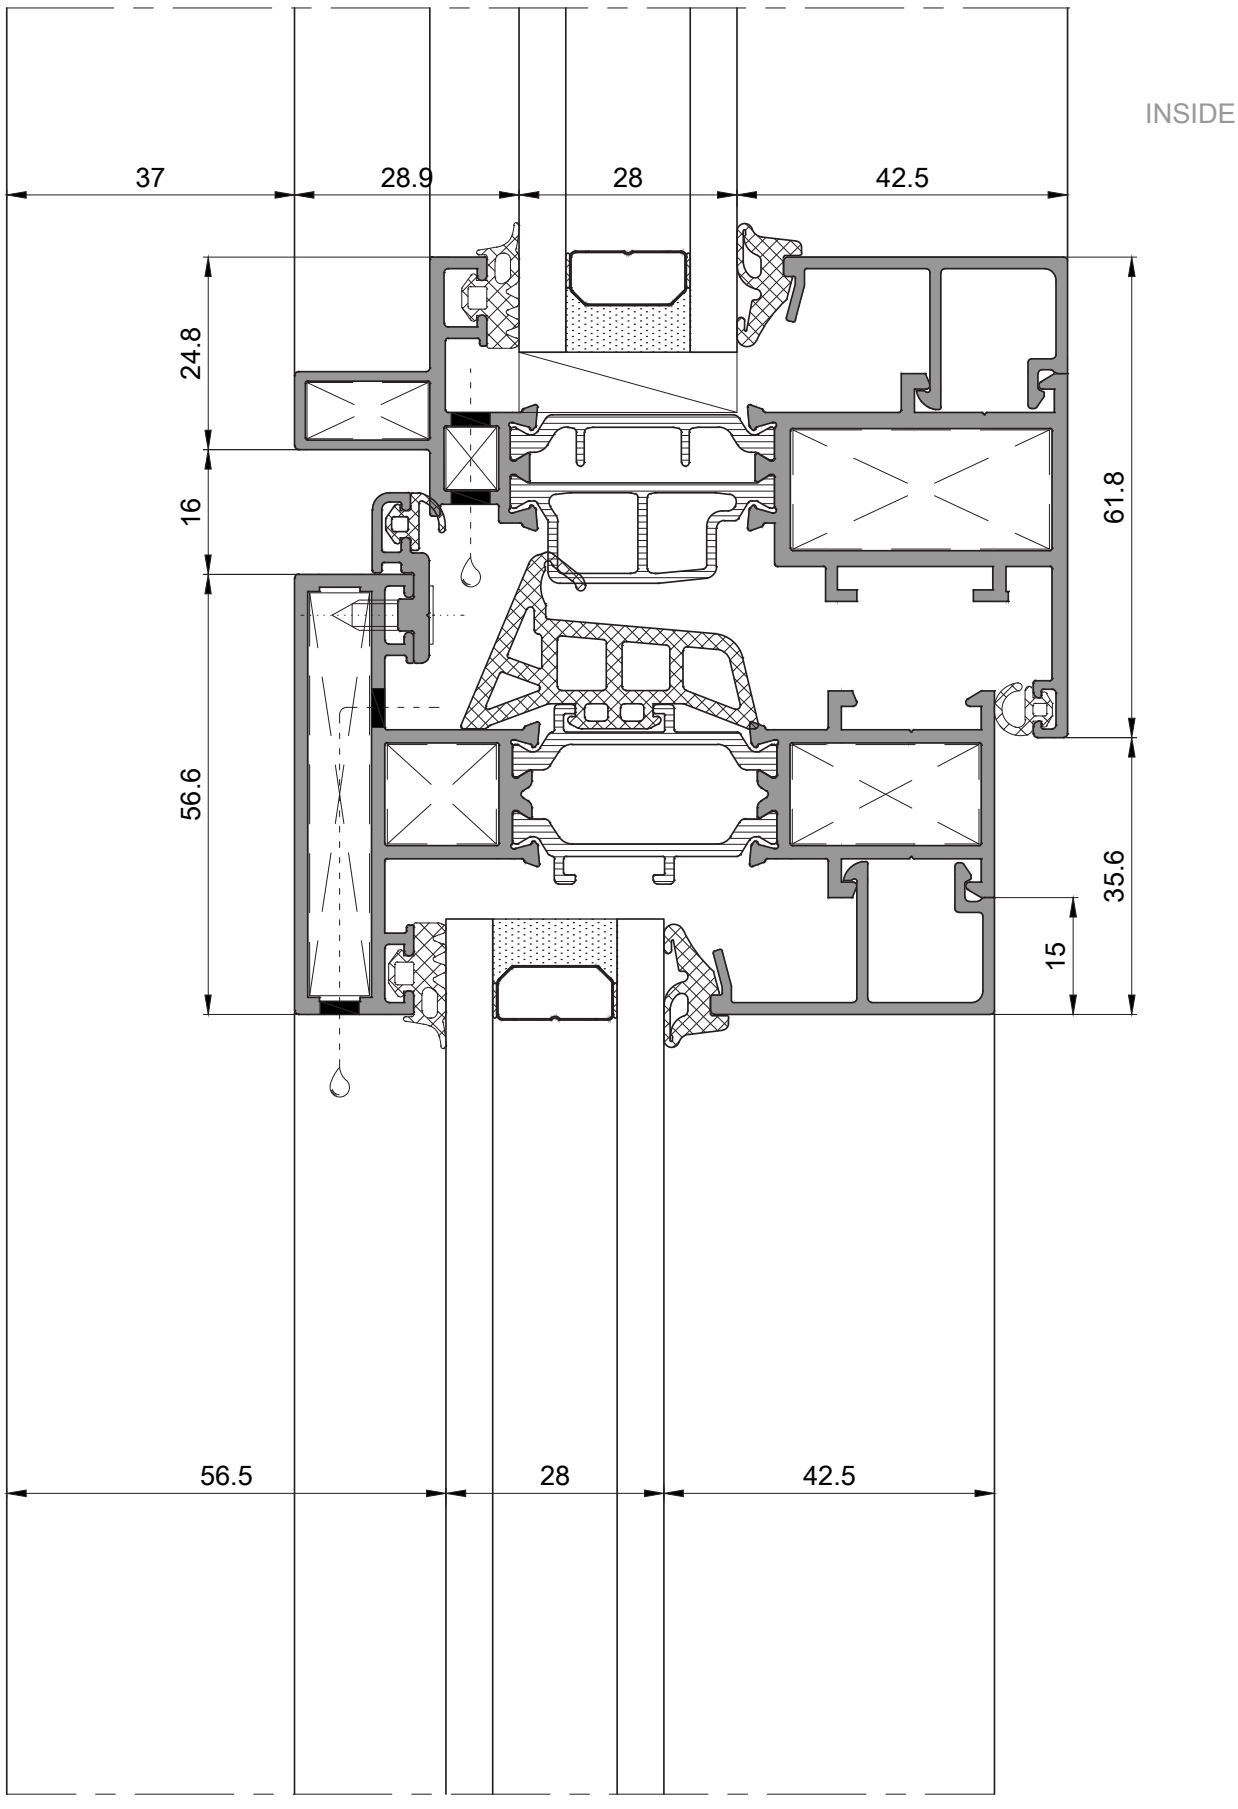

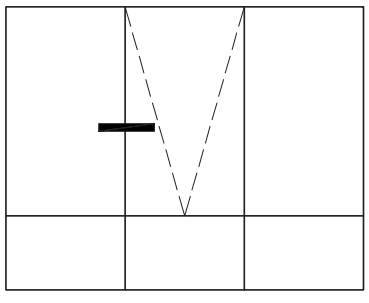


## Captured Top hung Sash Sections

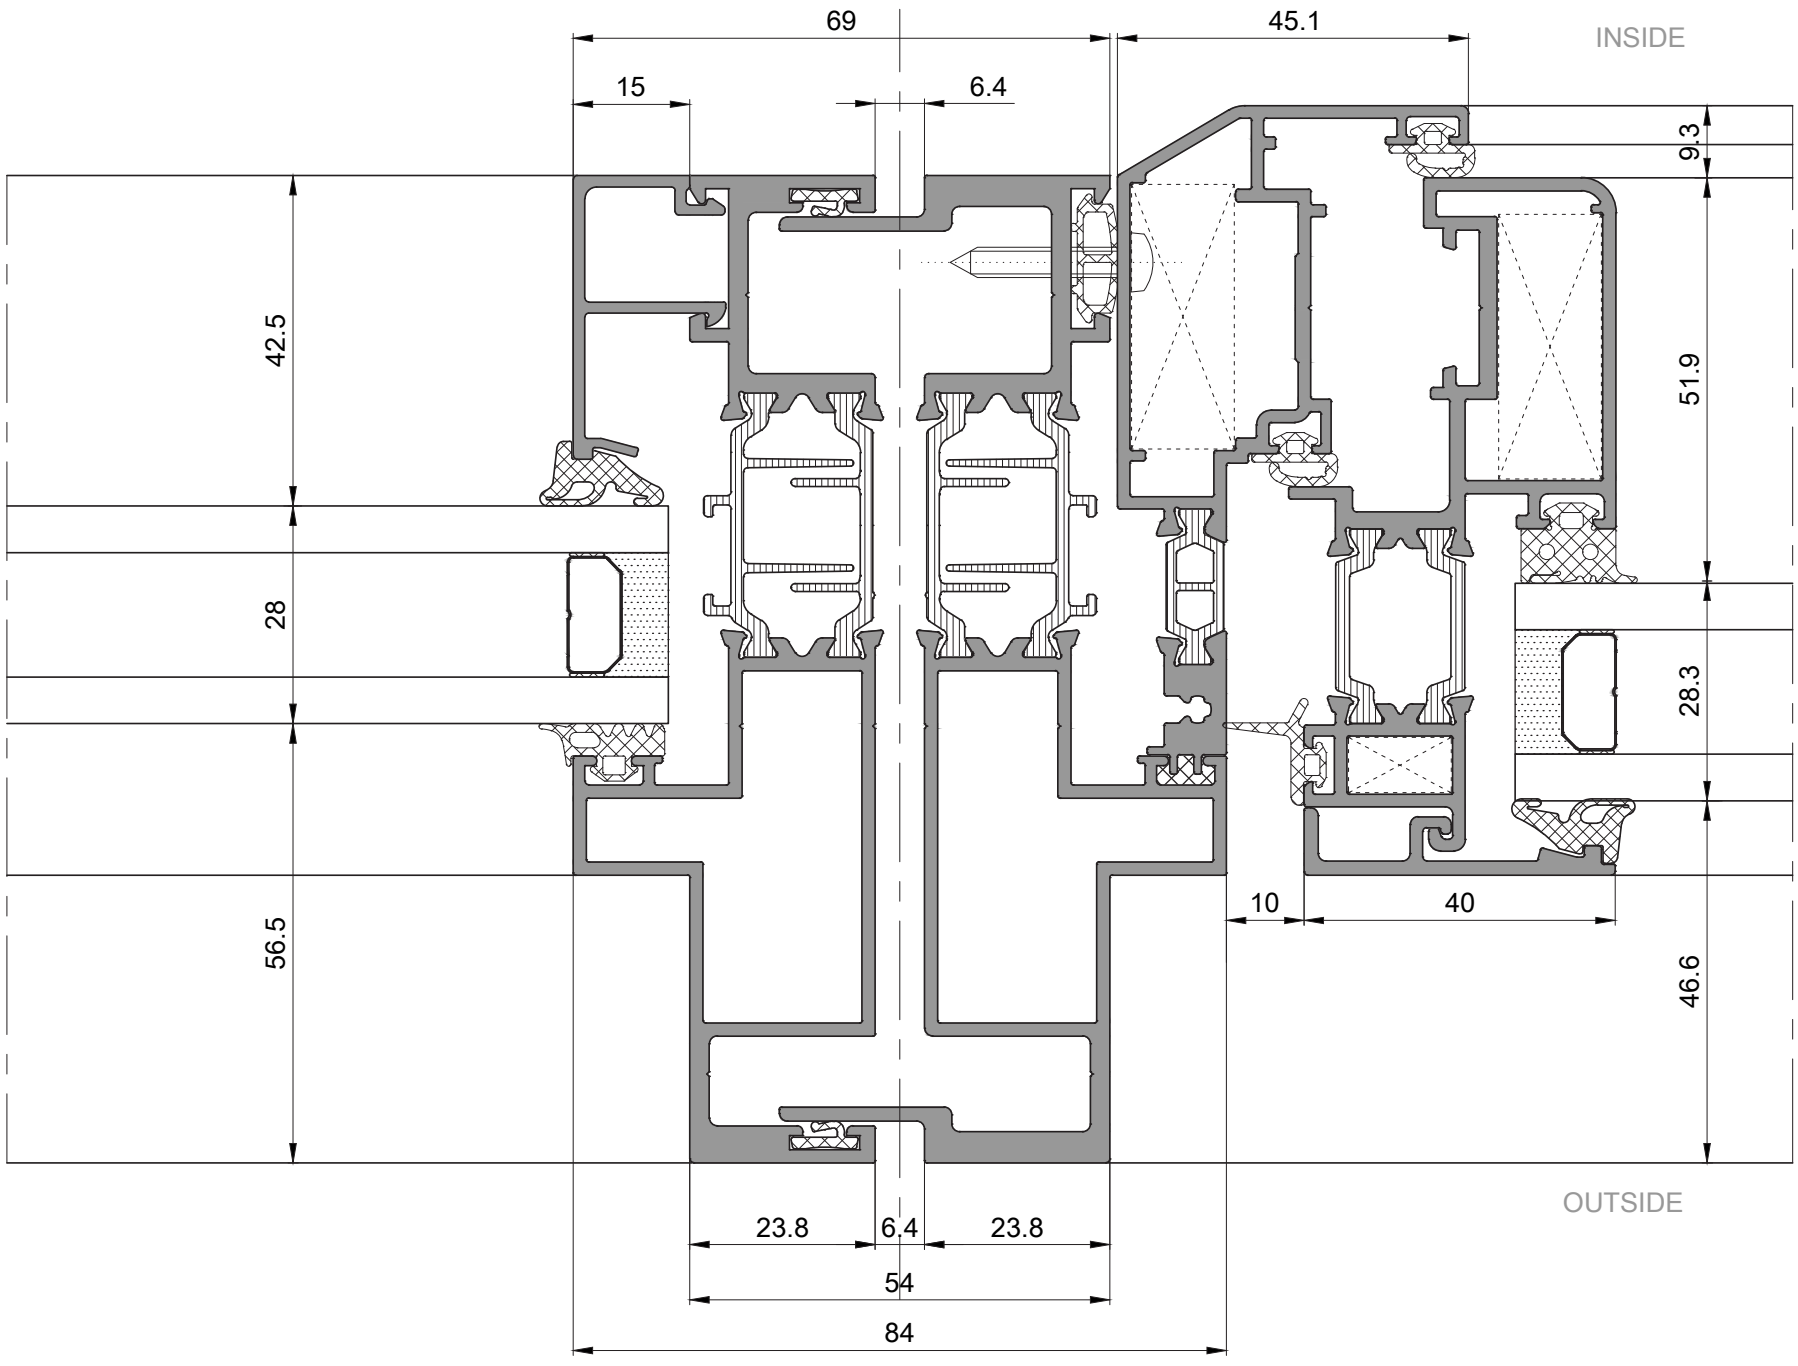



KLEIDCO®
aluminium building solutions

Spectral127
Slim Window System

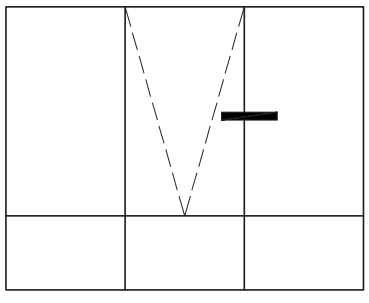

## Captured Top hung Sash Sections

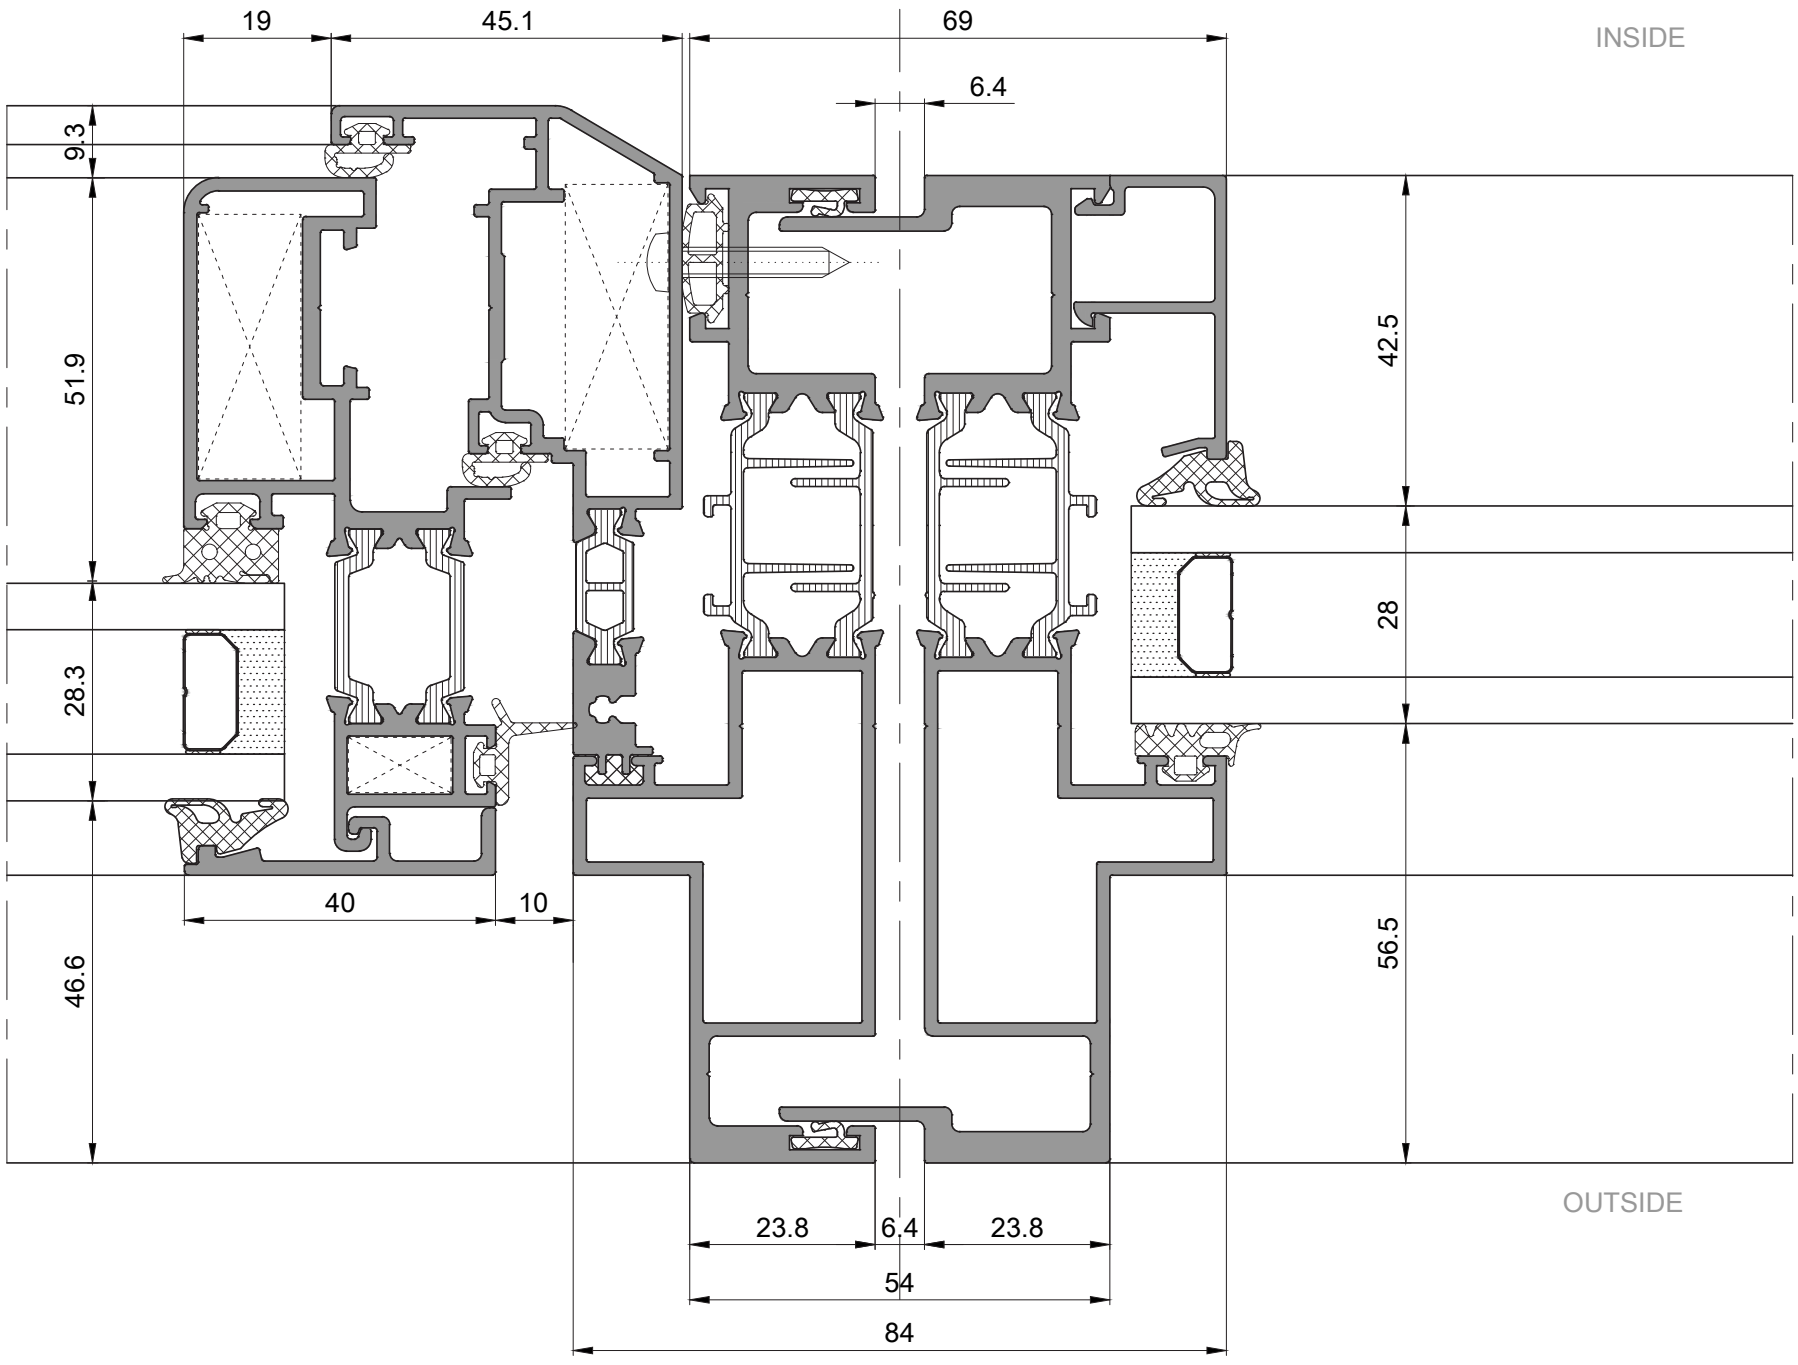


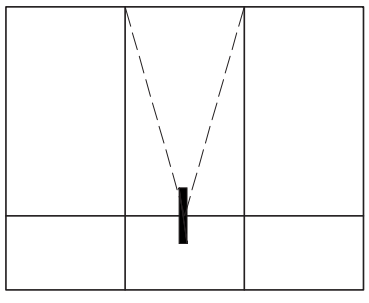


# Captured Top hung Sash Sections


OUTSIDE


INSIDE

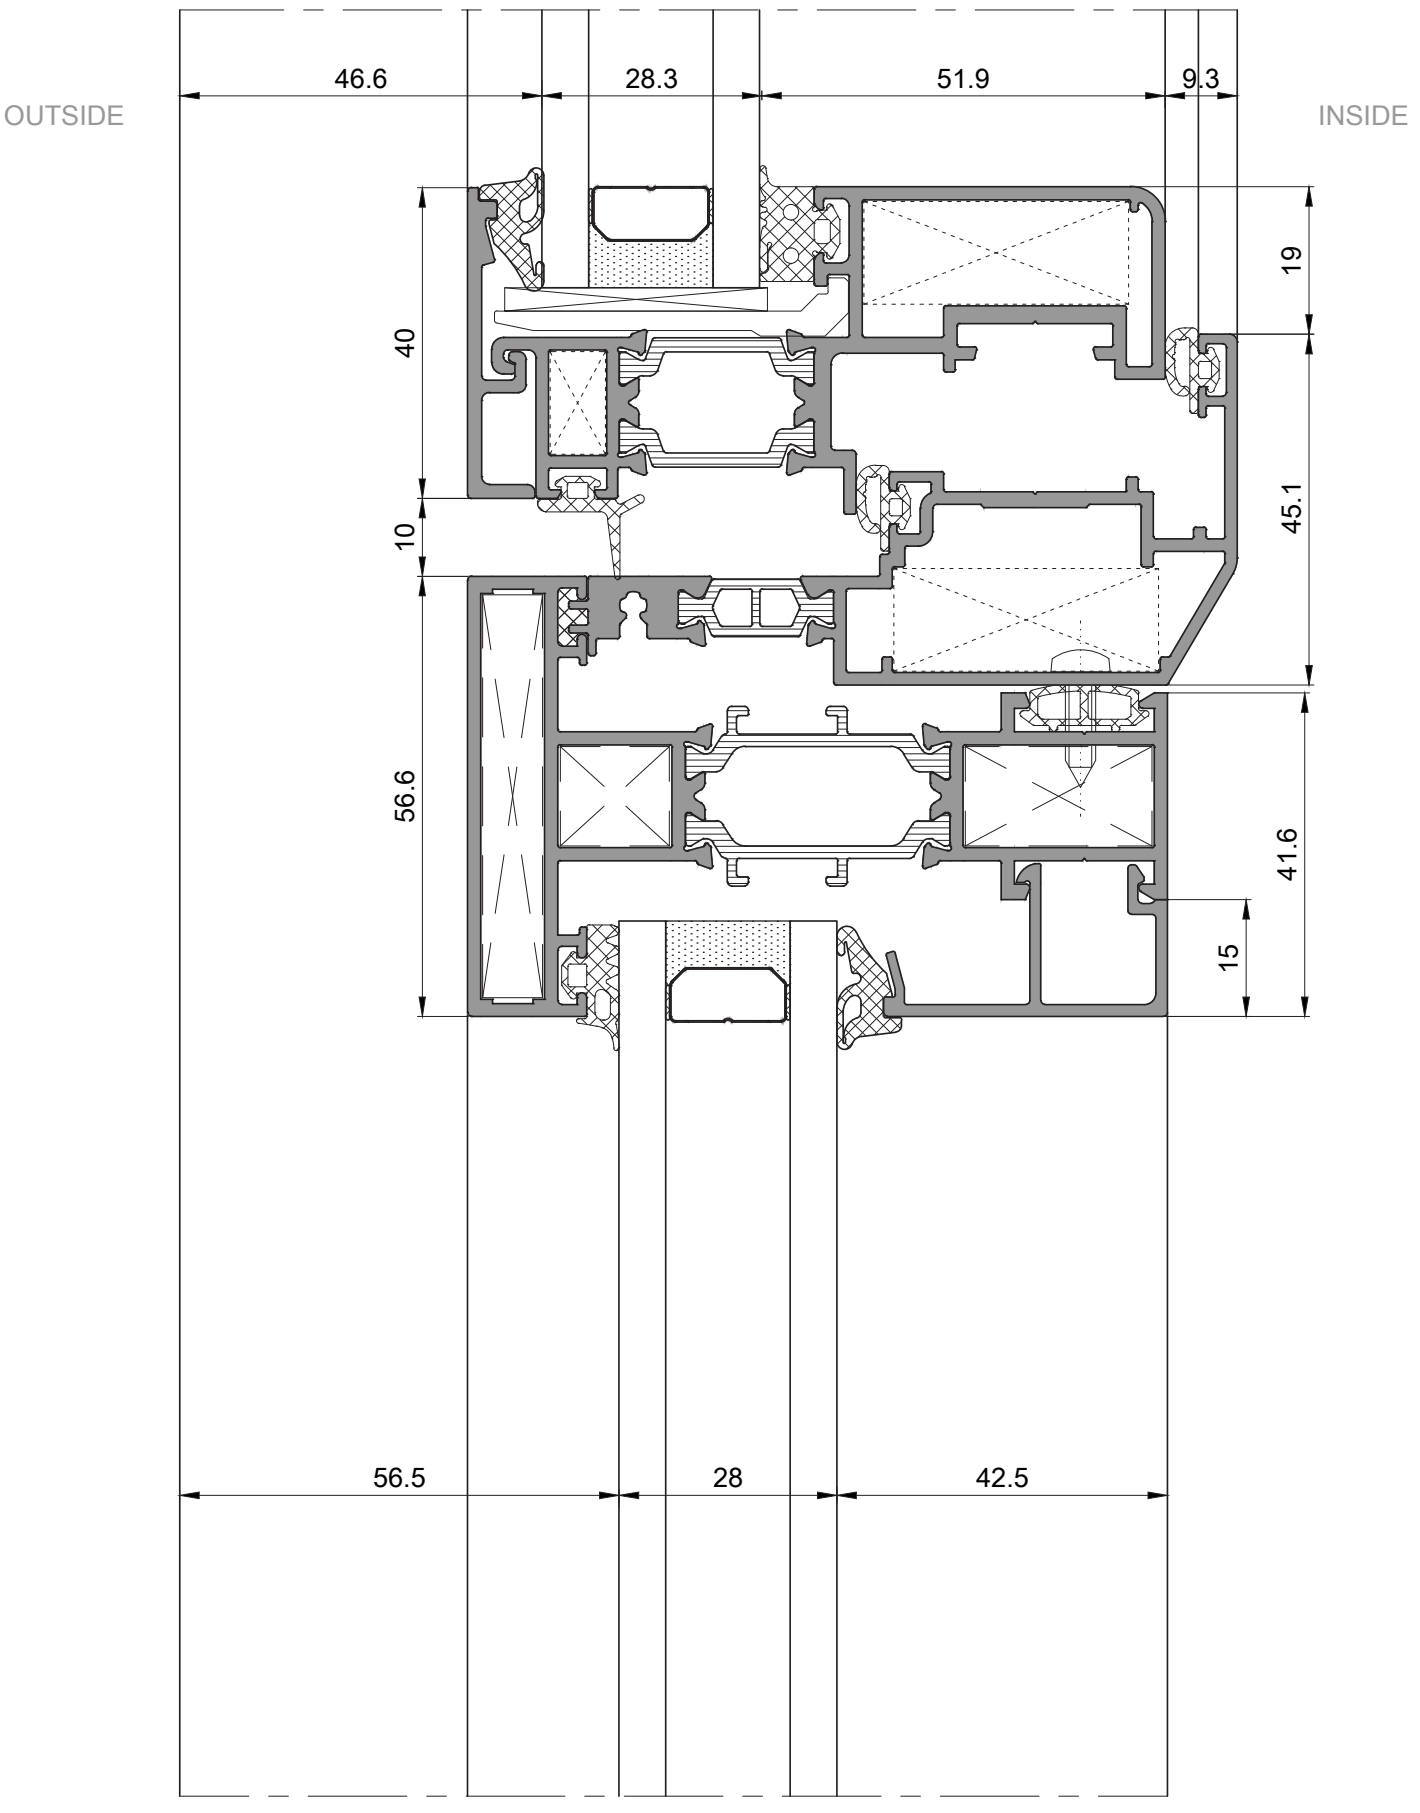

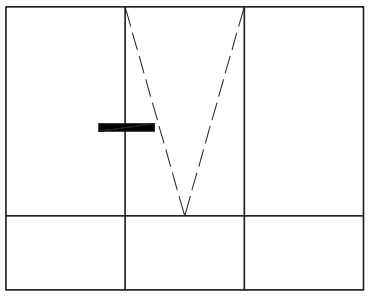



# Bonded Top hung Sash Sections

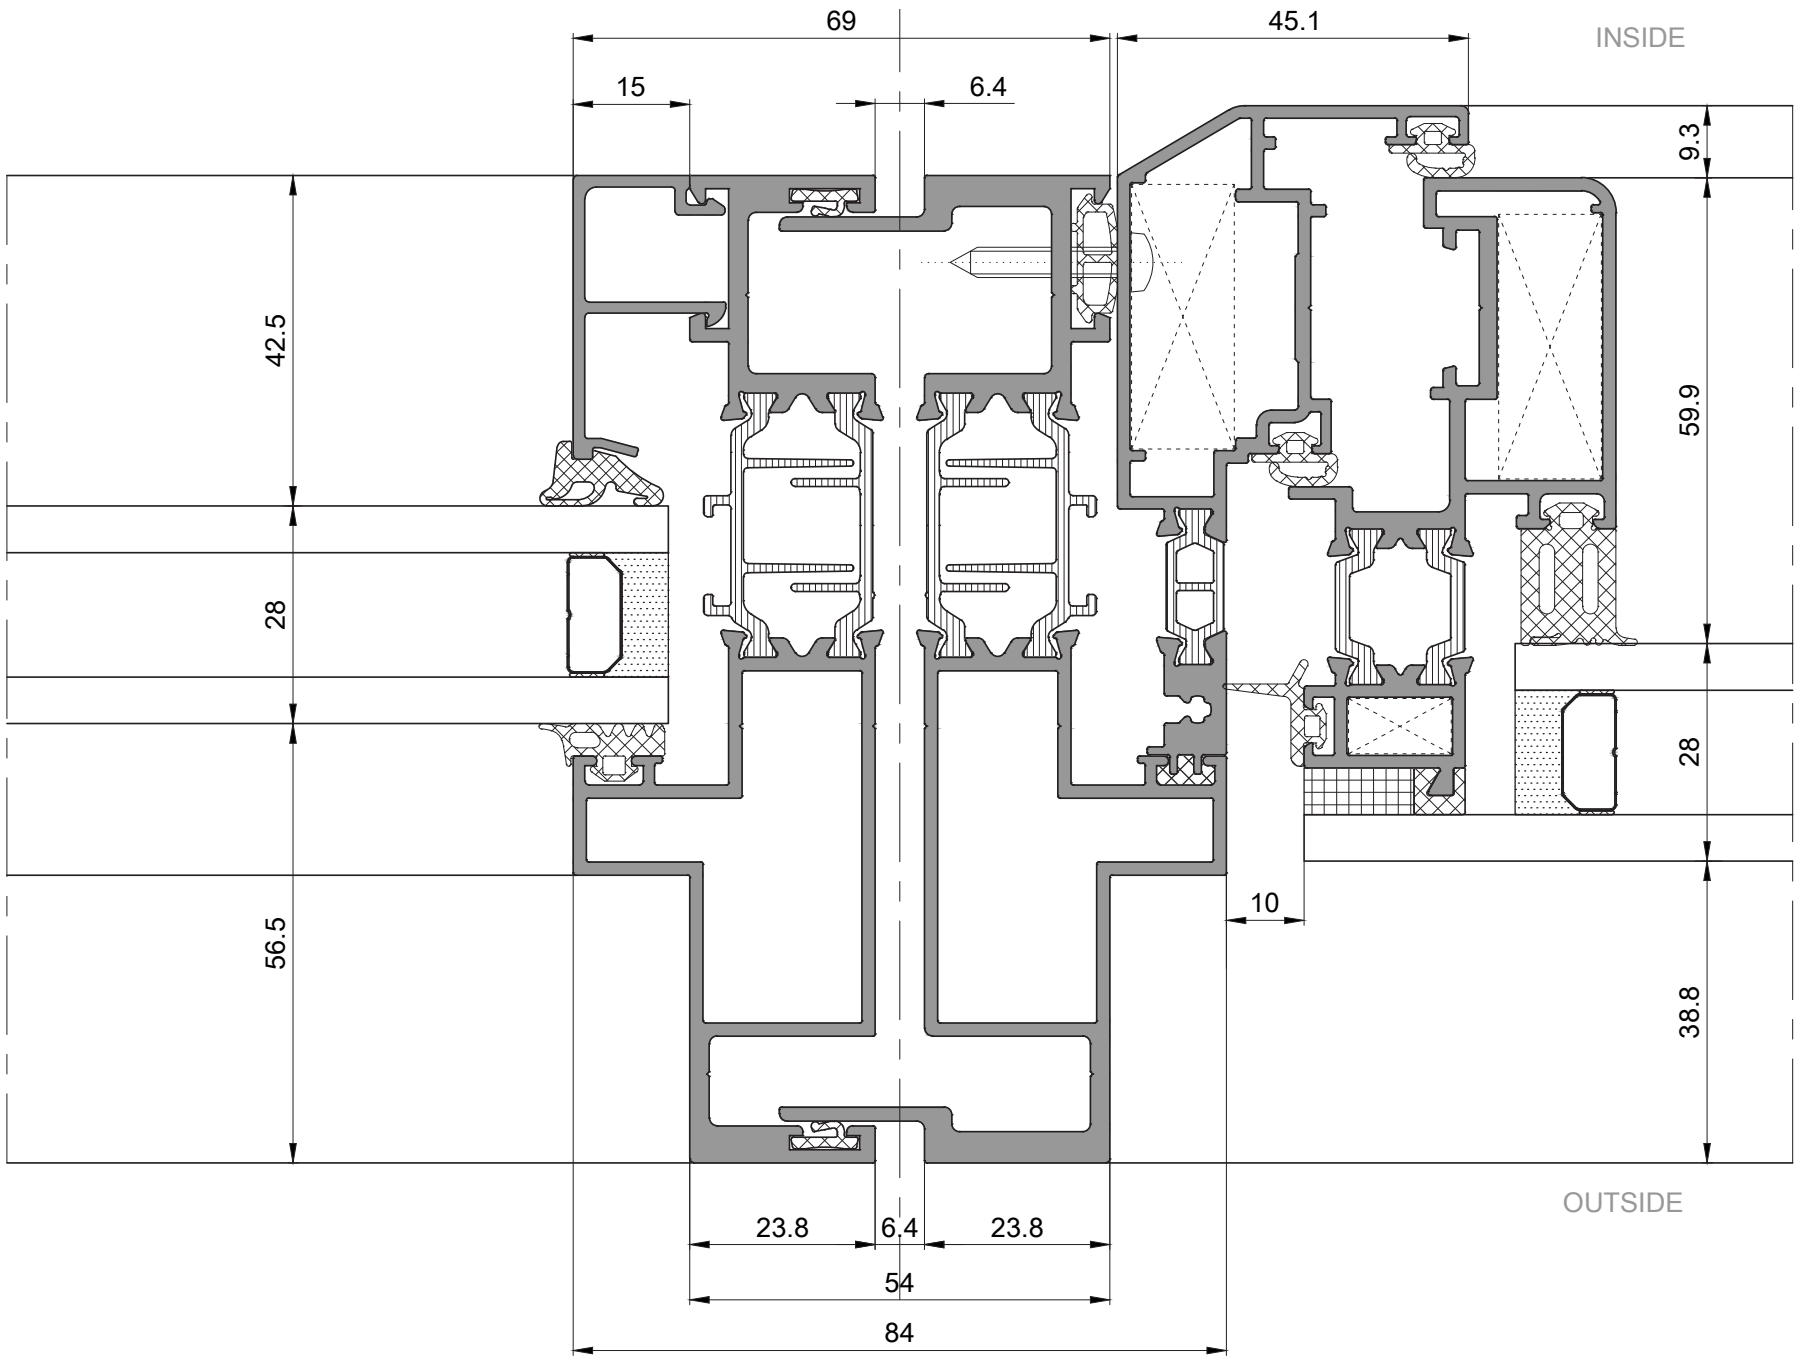

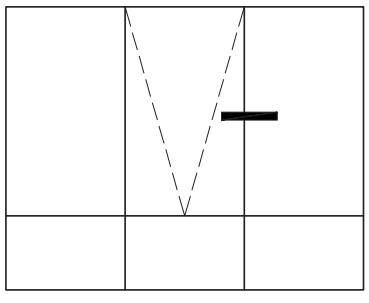


# Bonded Top hung Sash Sections

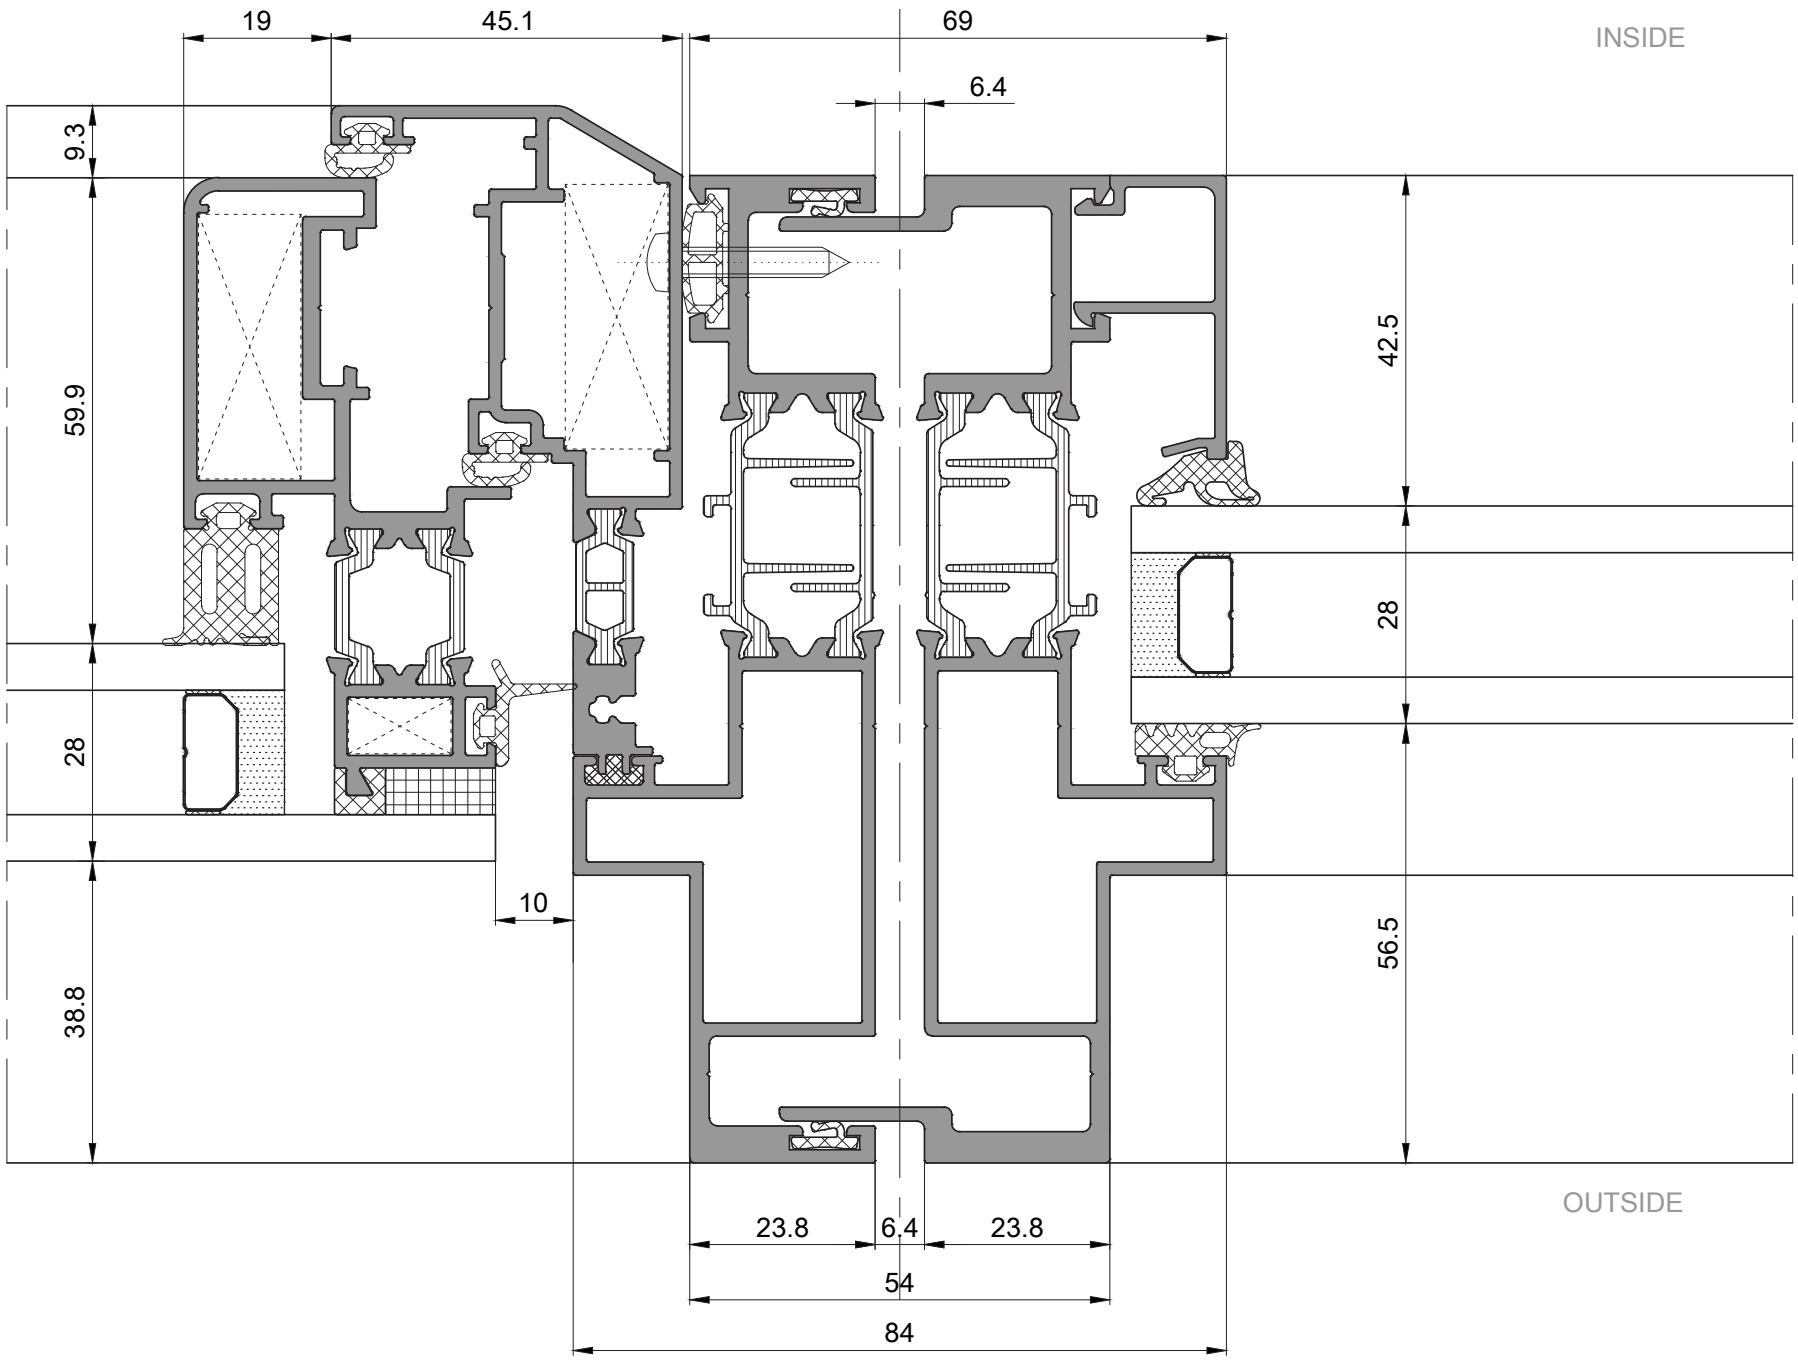

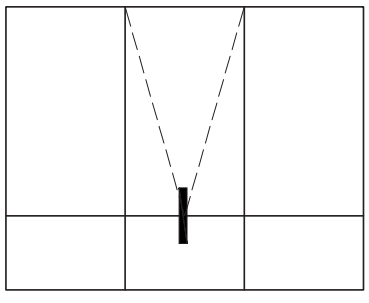


# Bonded Top hung Sash Sections

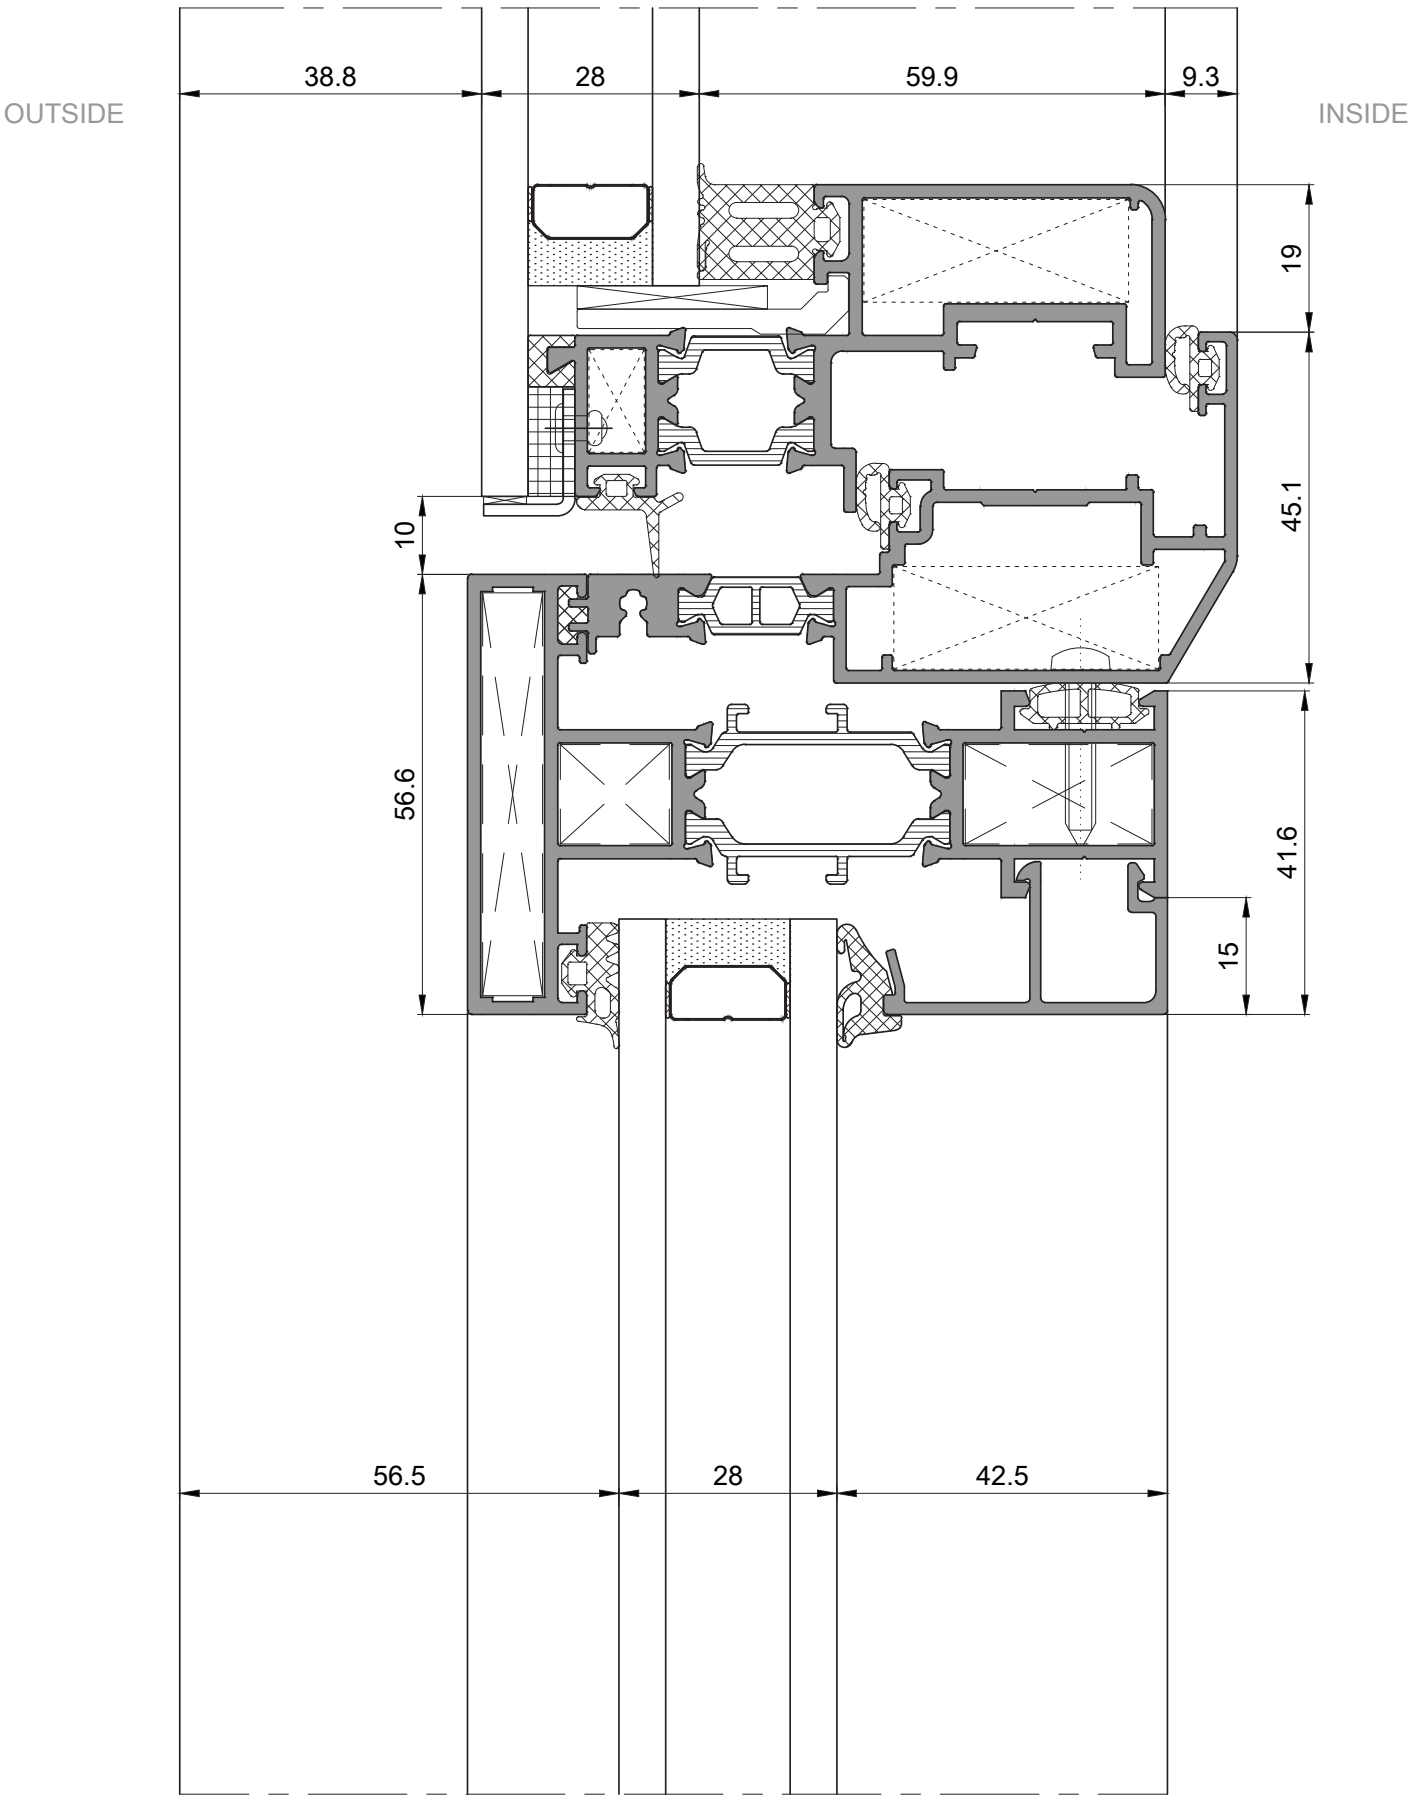


KLEIDCO®
aluminium building solutions


Spectral127
Slim Window System

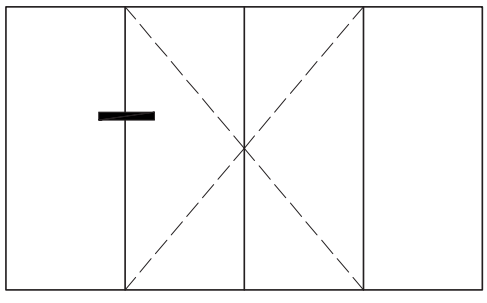



# Inward Opening Rebated Door Sections

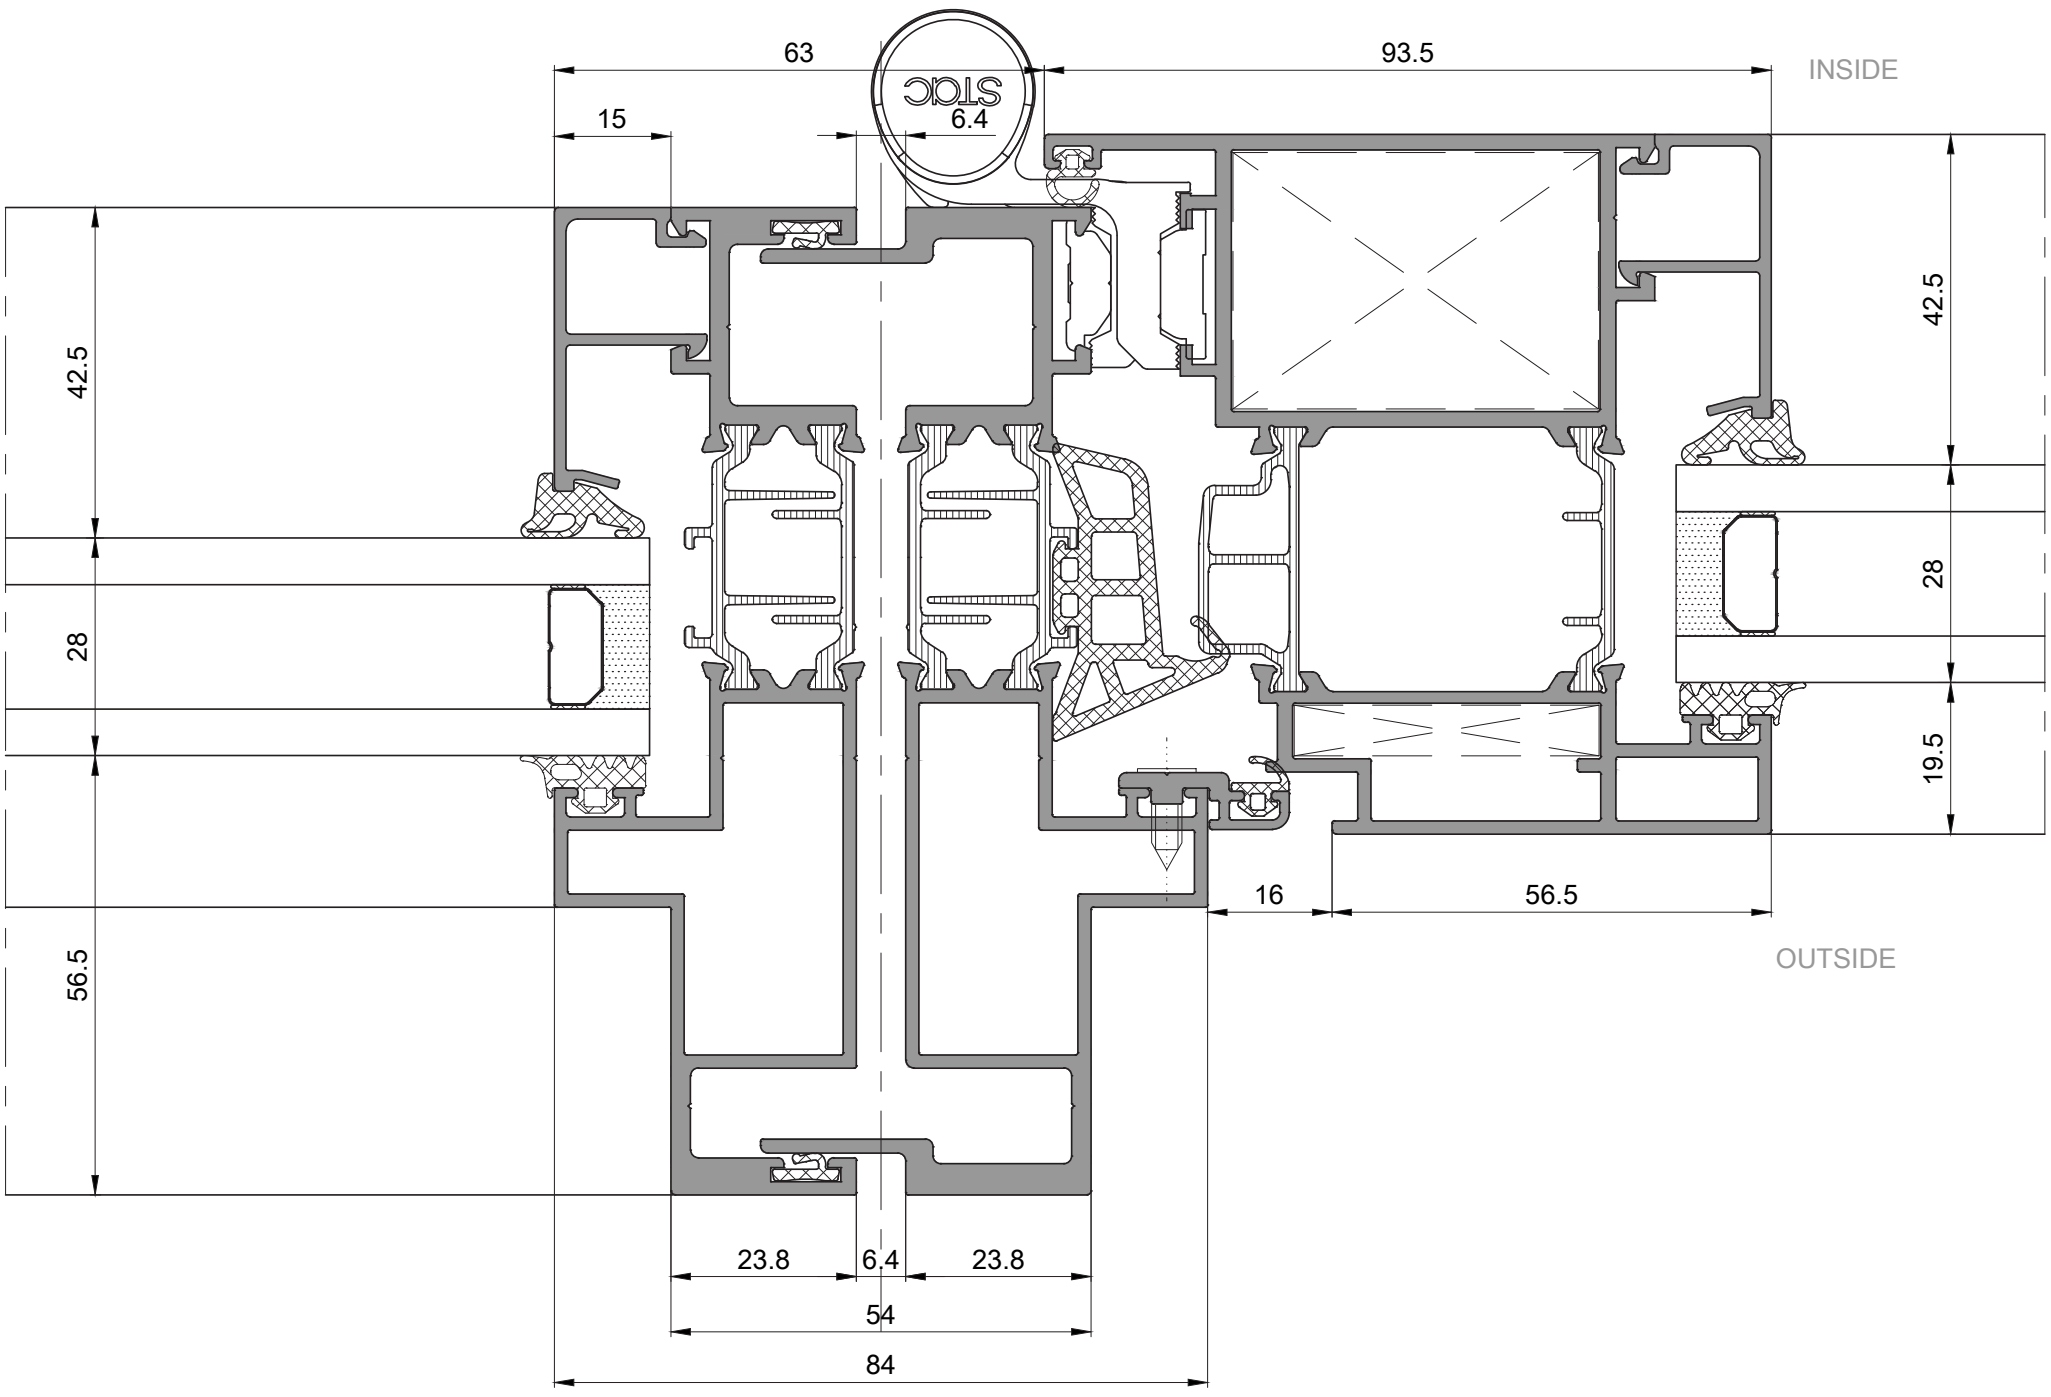


# Inward Opening Rebated Door Sections

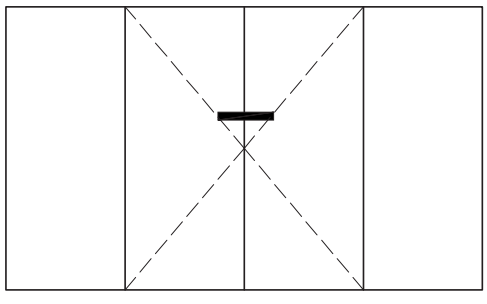


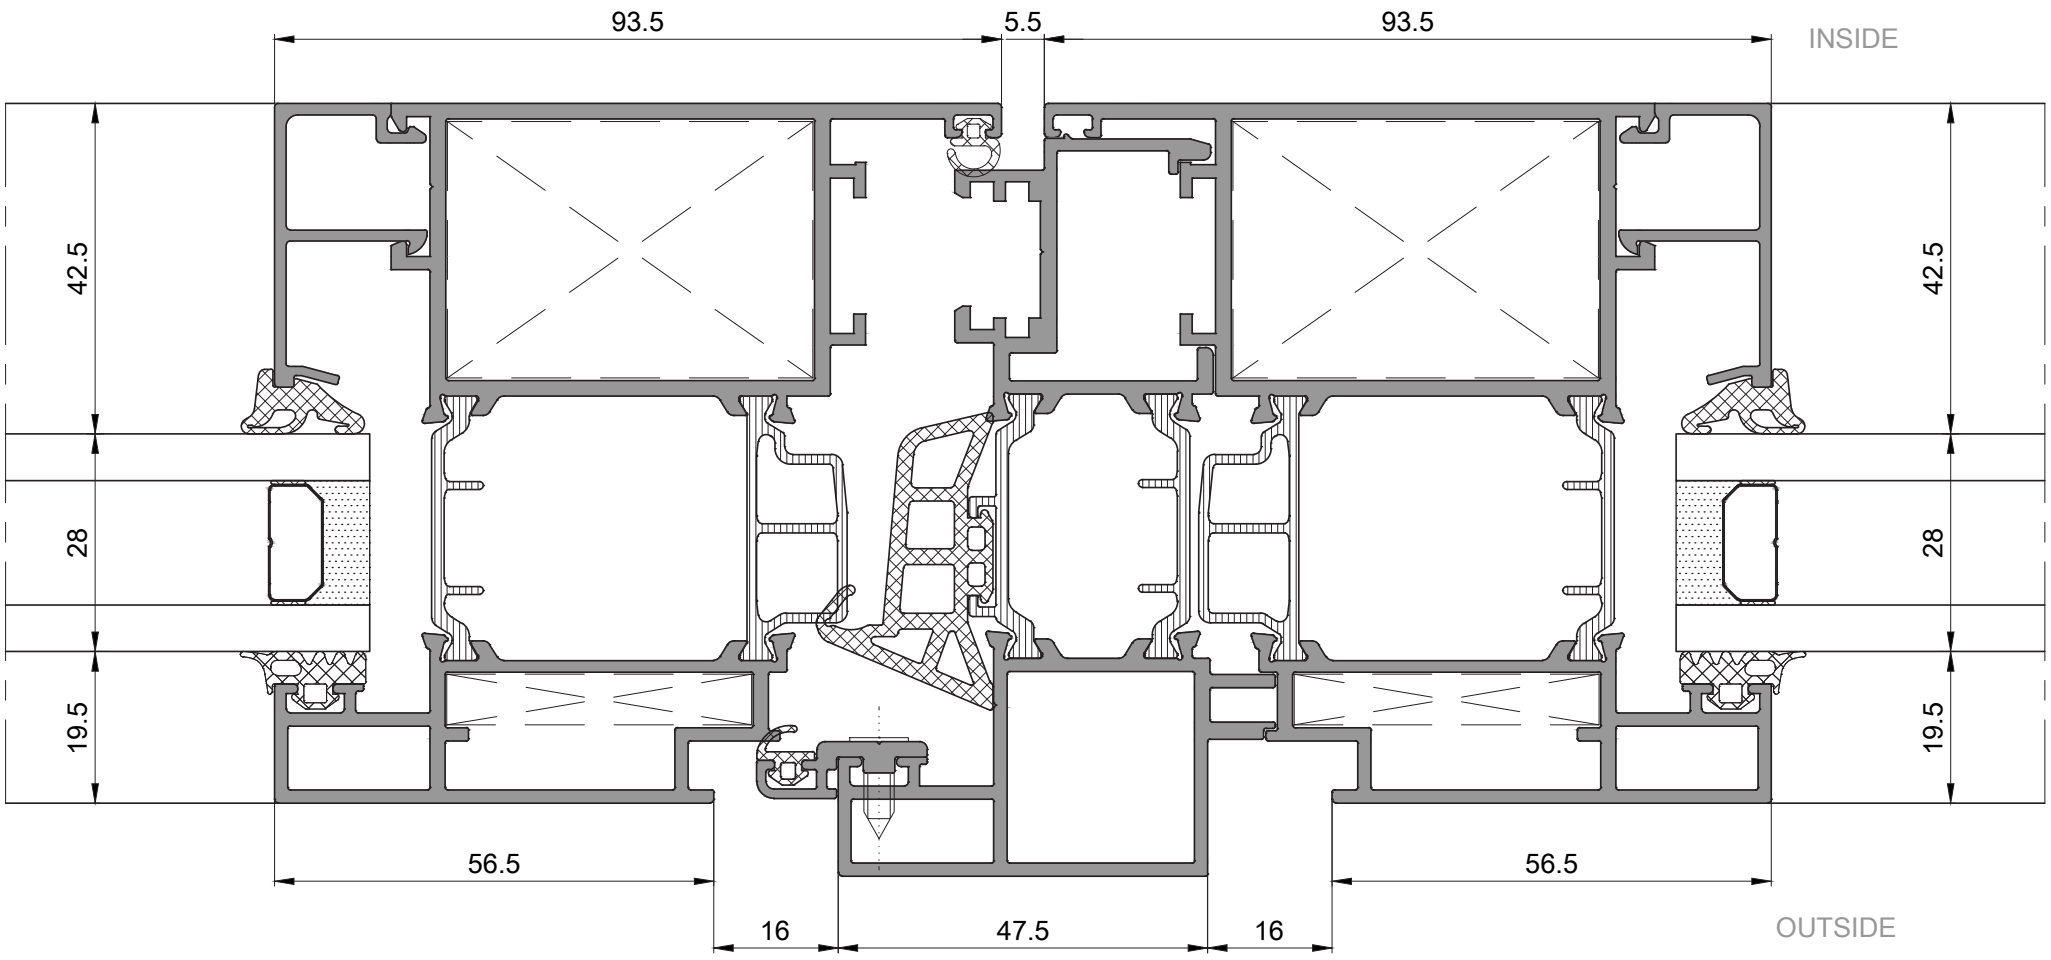

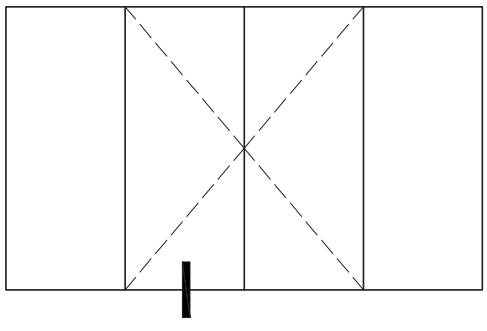



# Inward Opening Rebated Door Sections

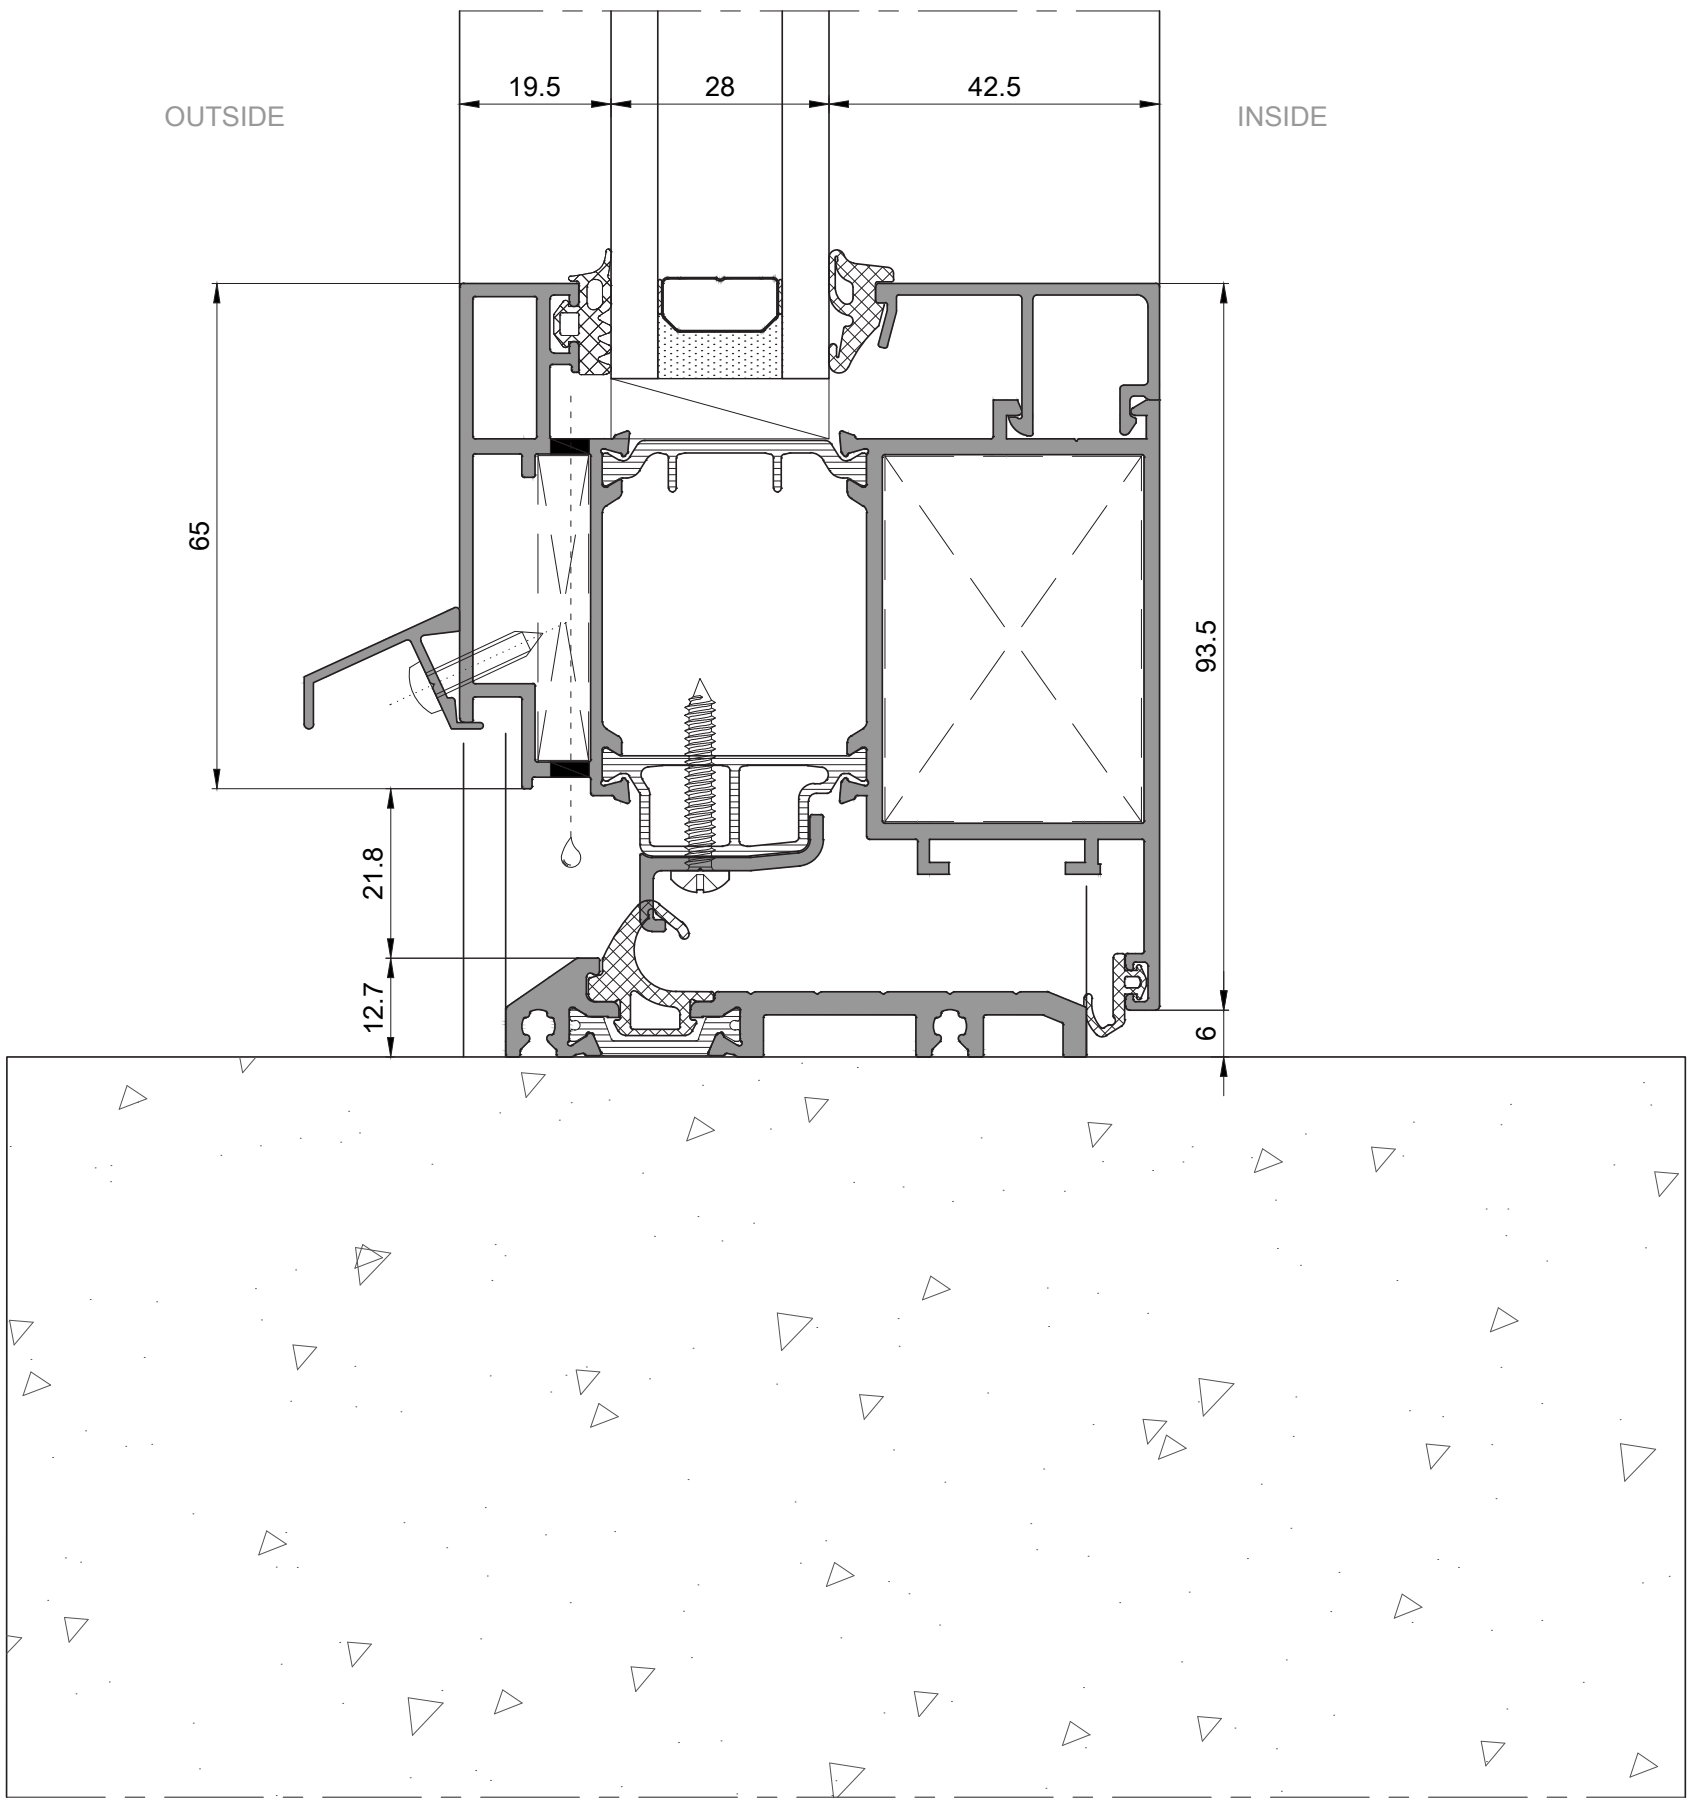

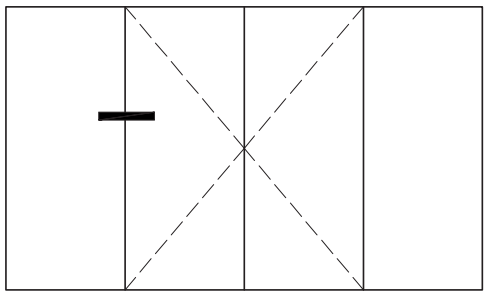


# Outward Opening Rebated Door Sections

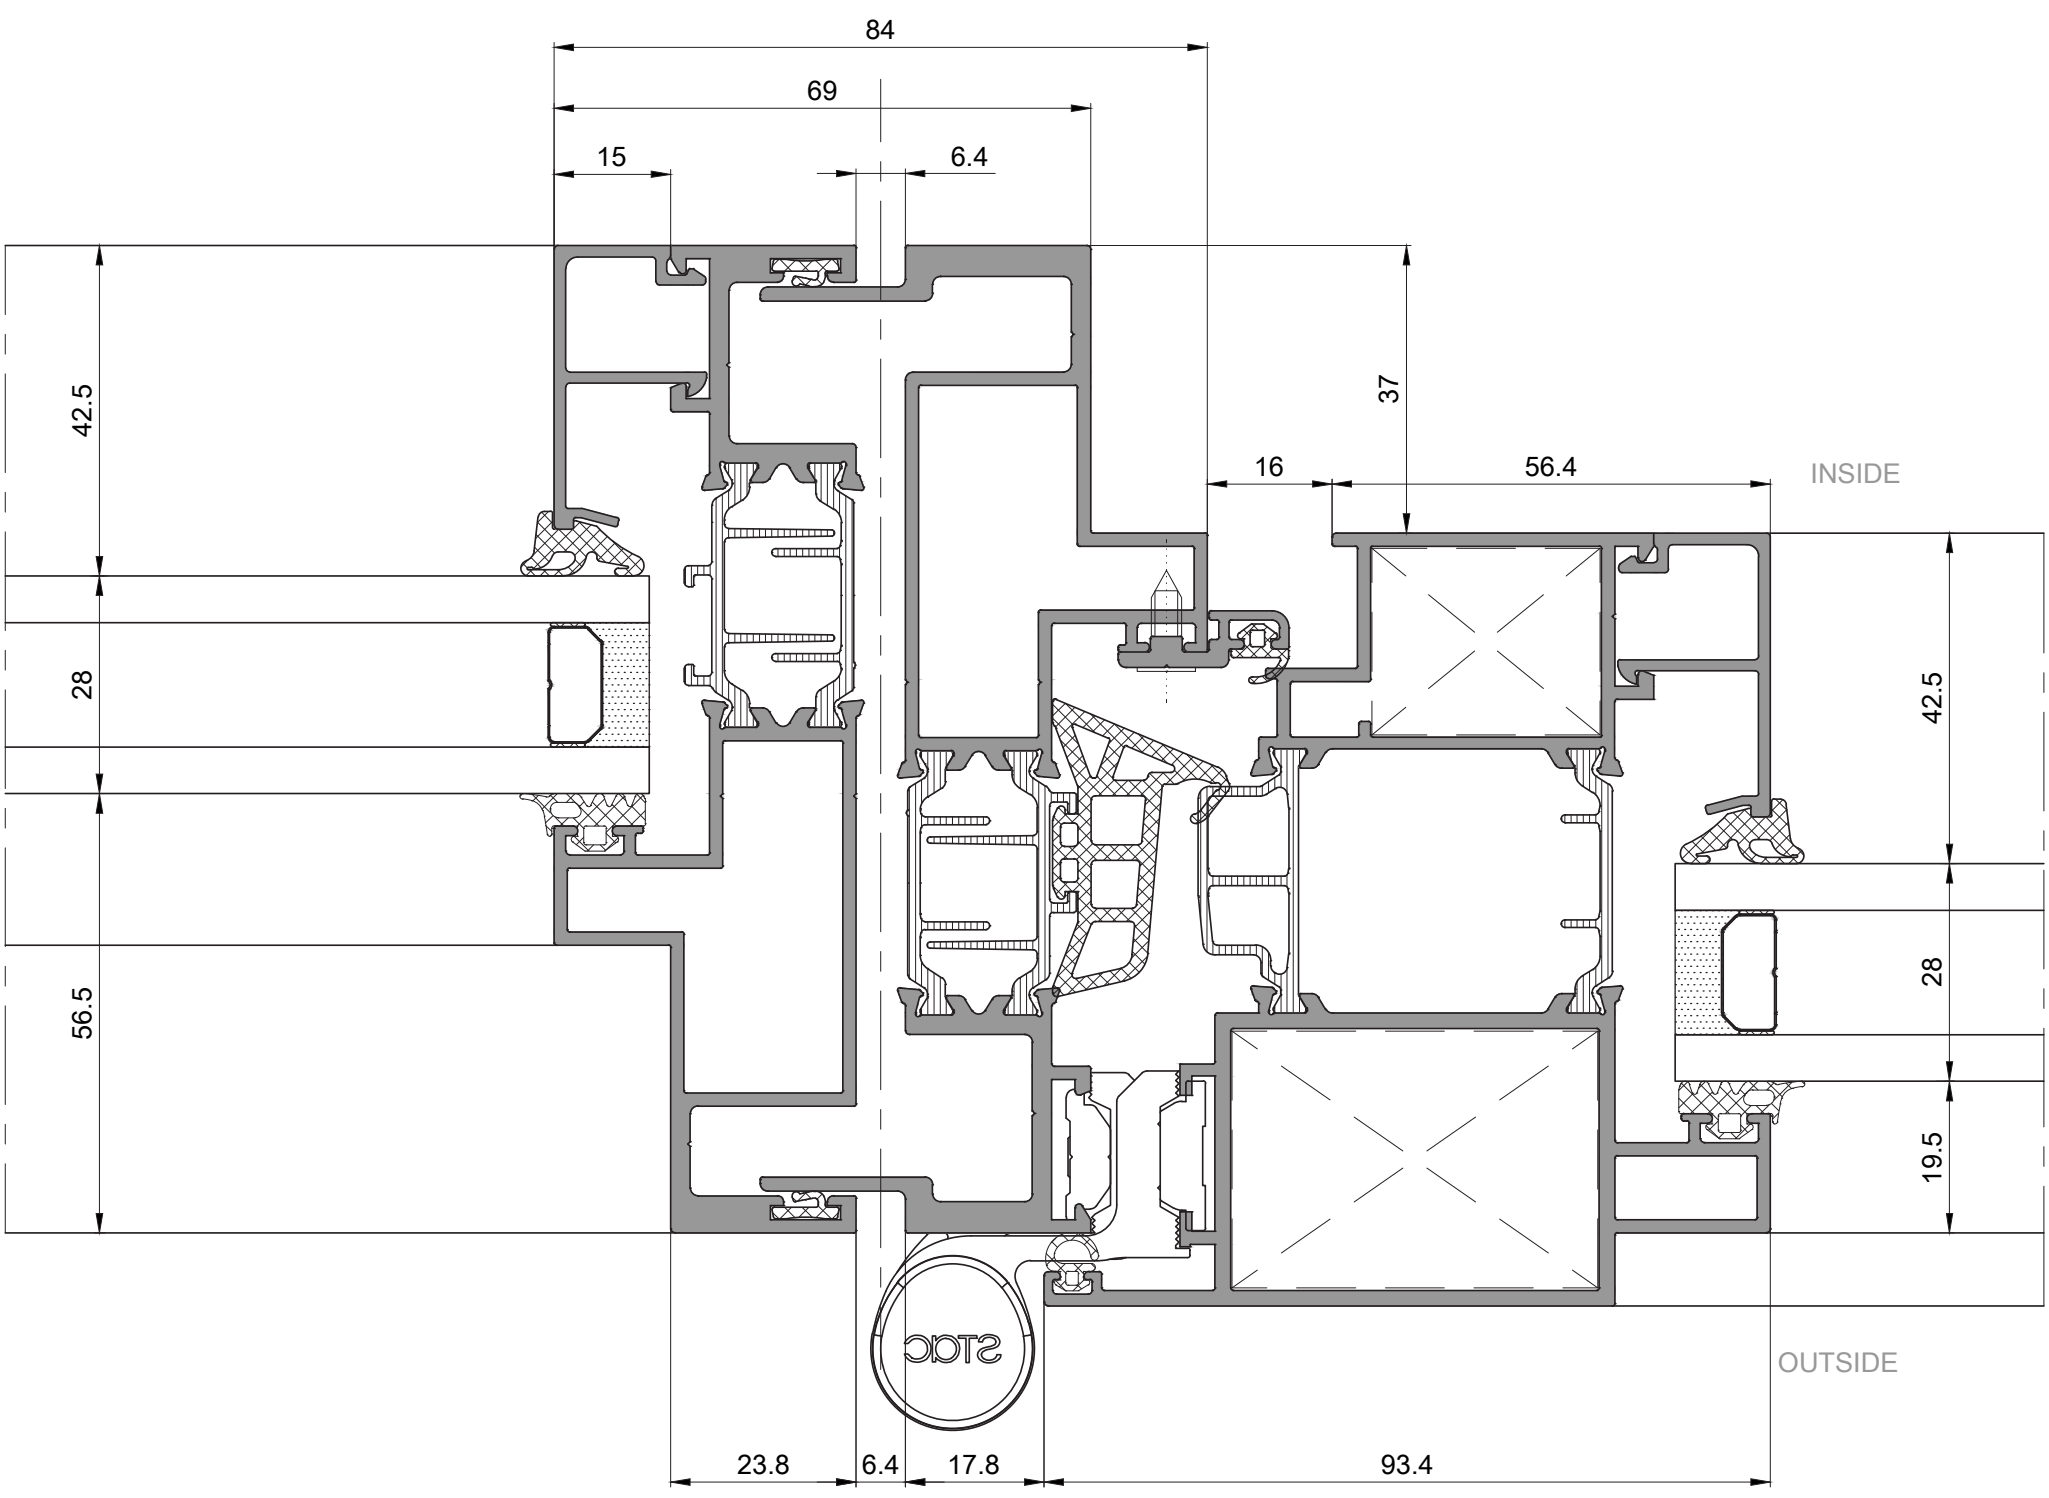


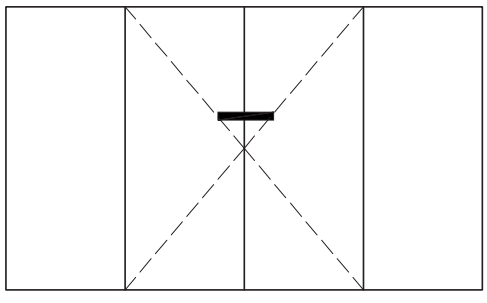



# Outward Opening Rebated Door Sections

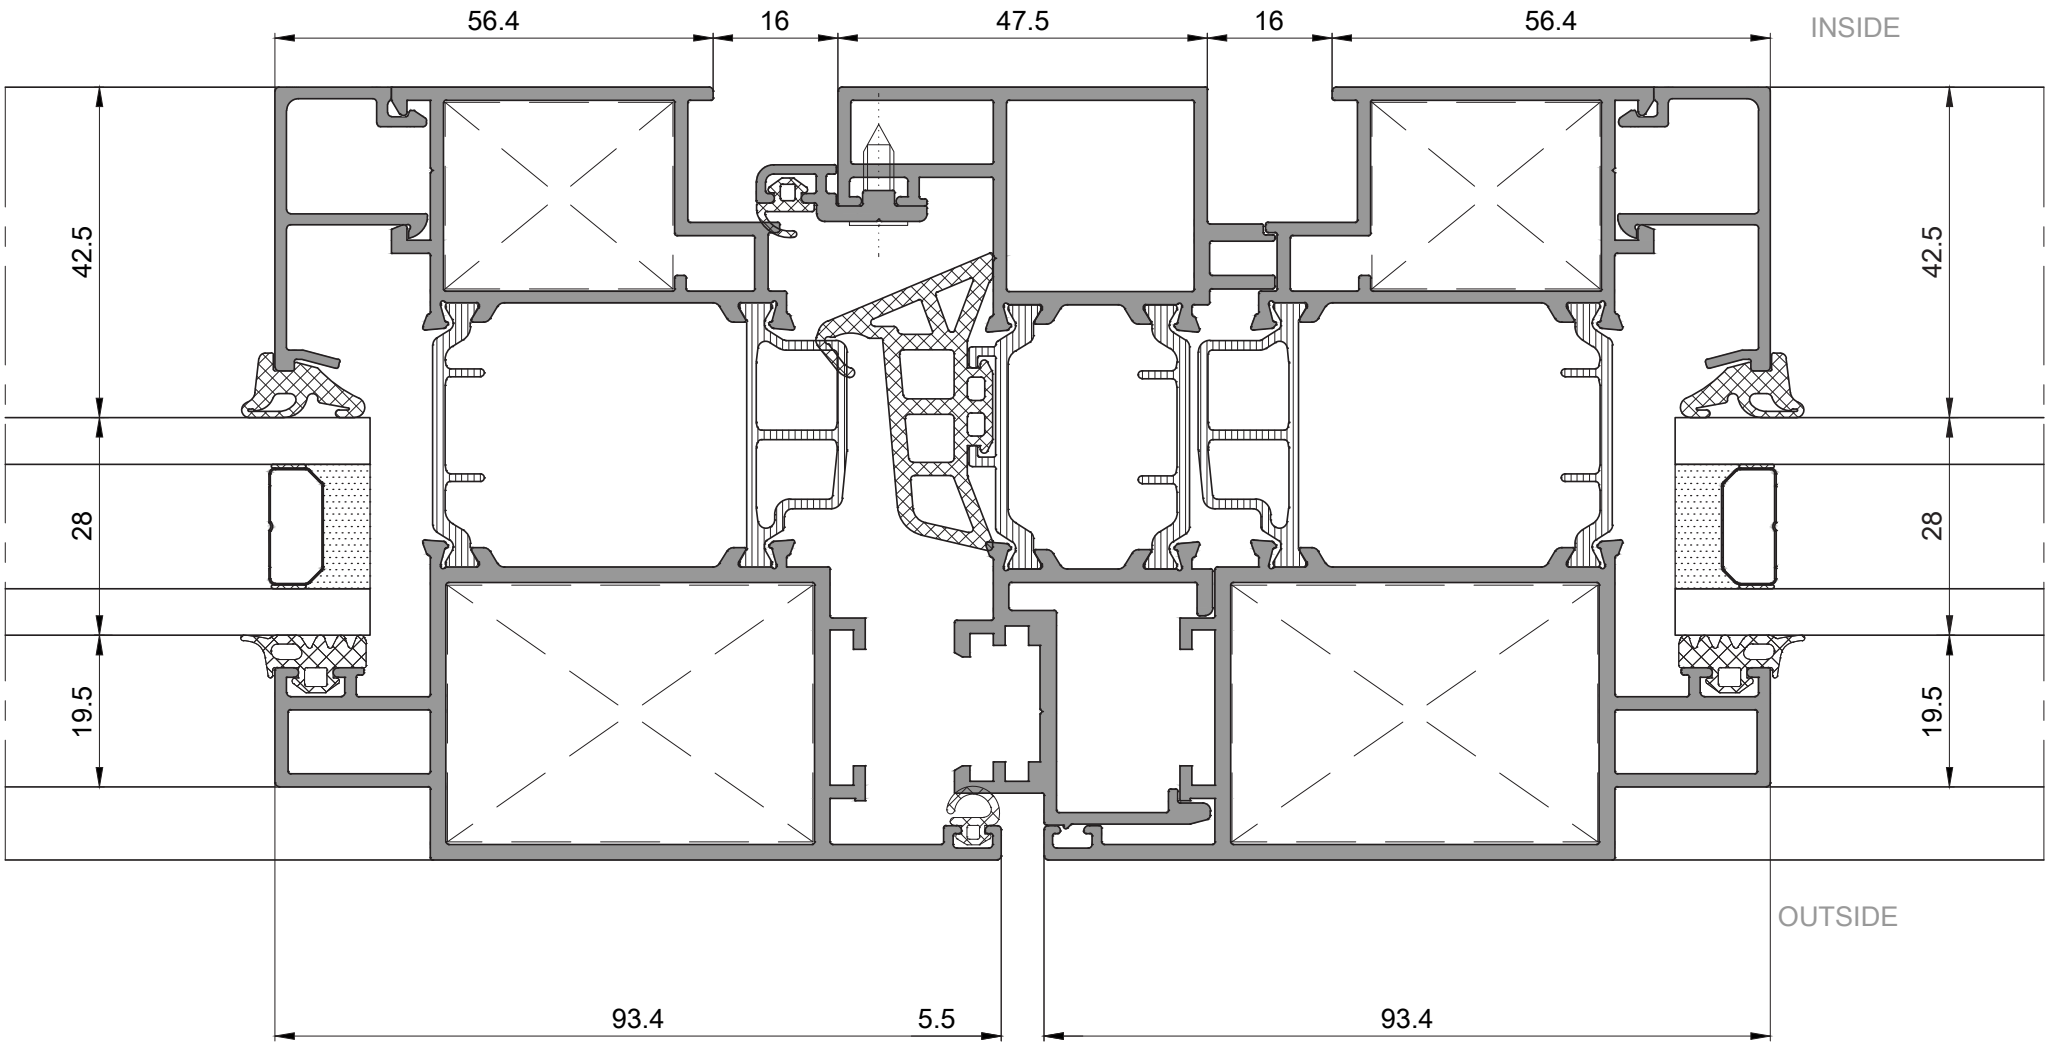


# Outward Opening Rebated Door Sections

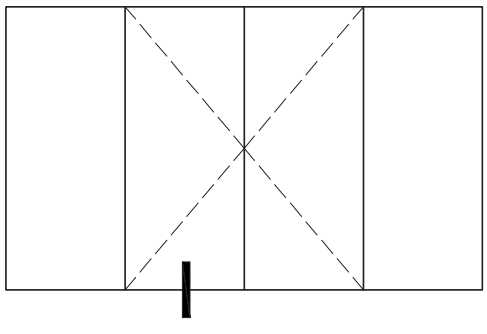


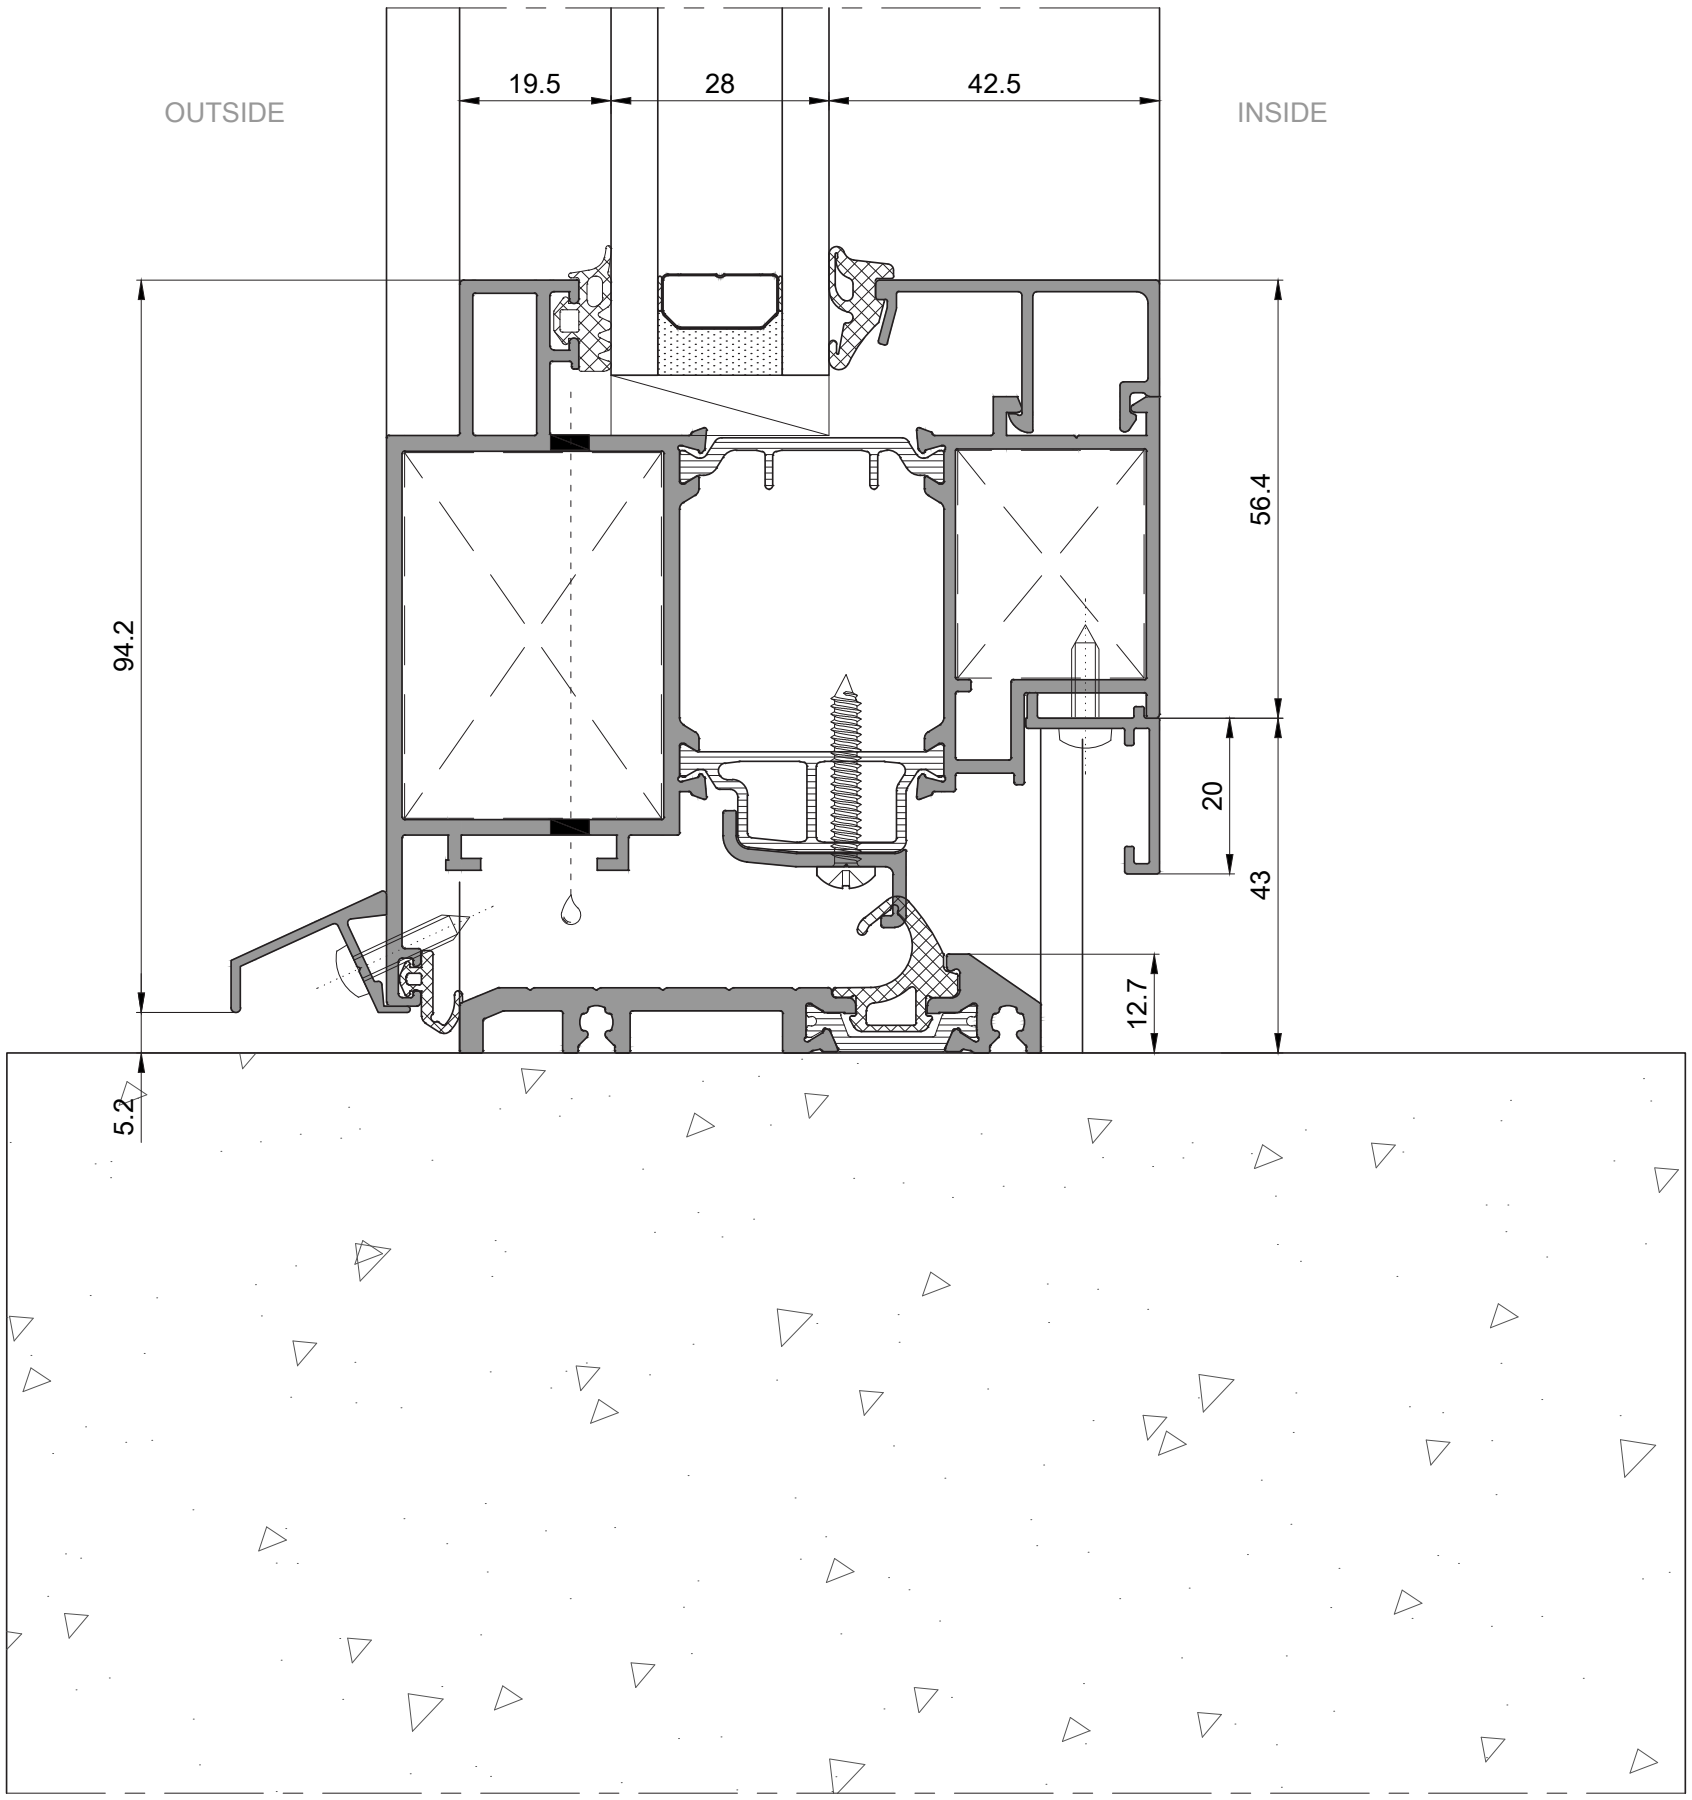

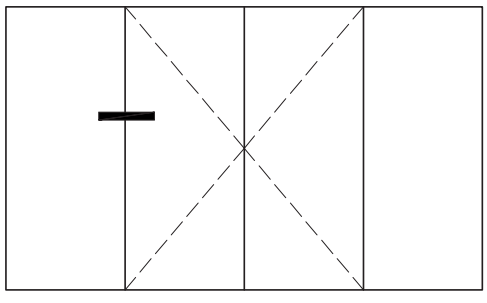


# Outward Opening Flush Door Sections

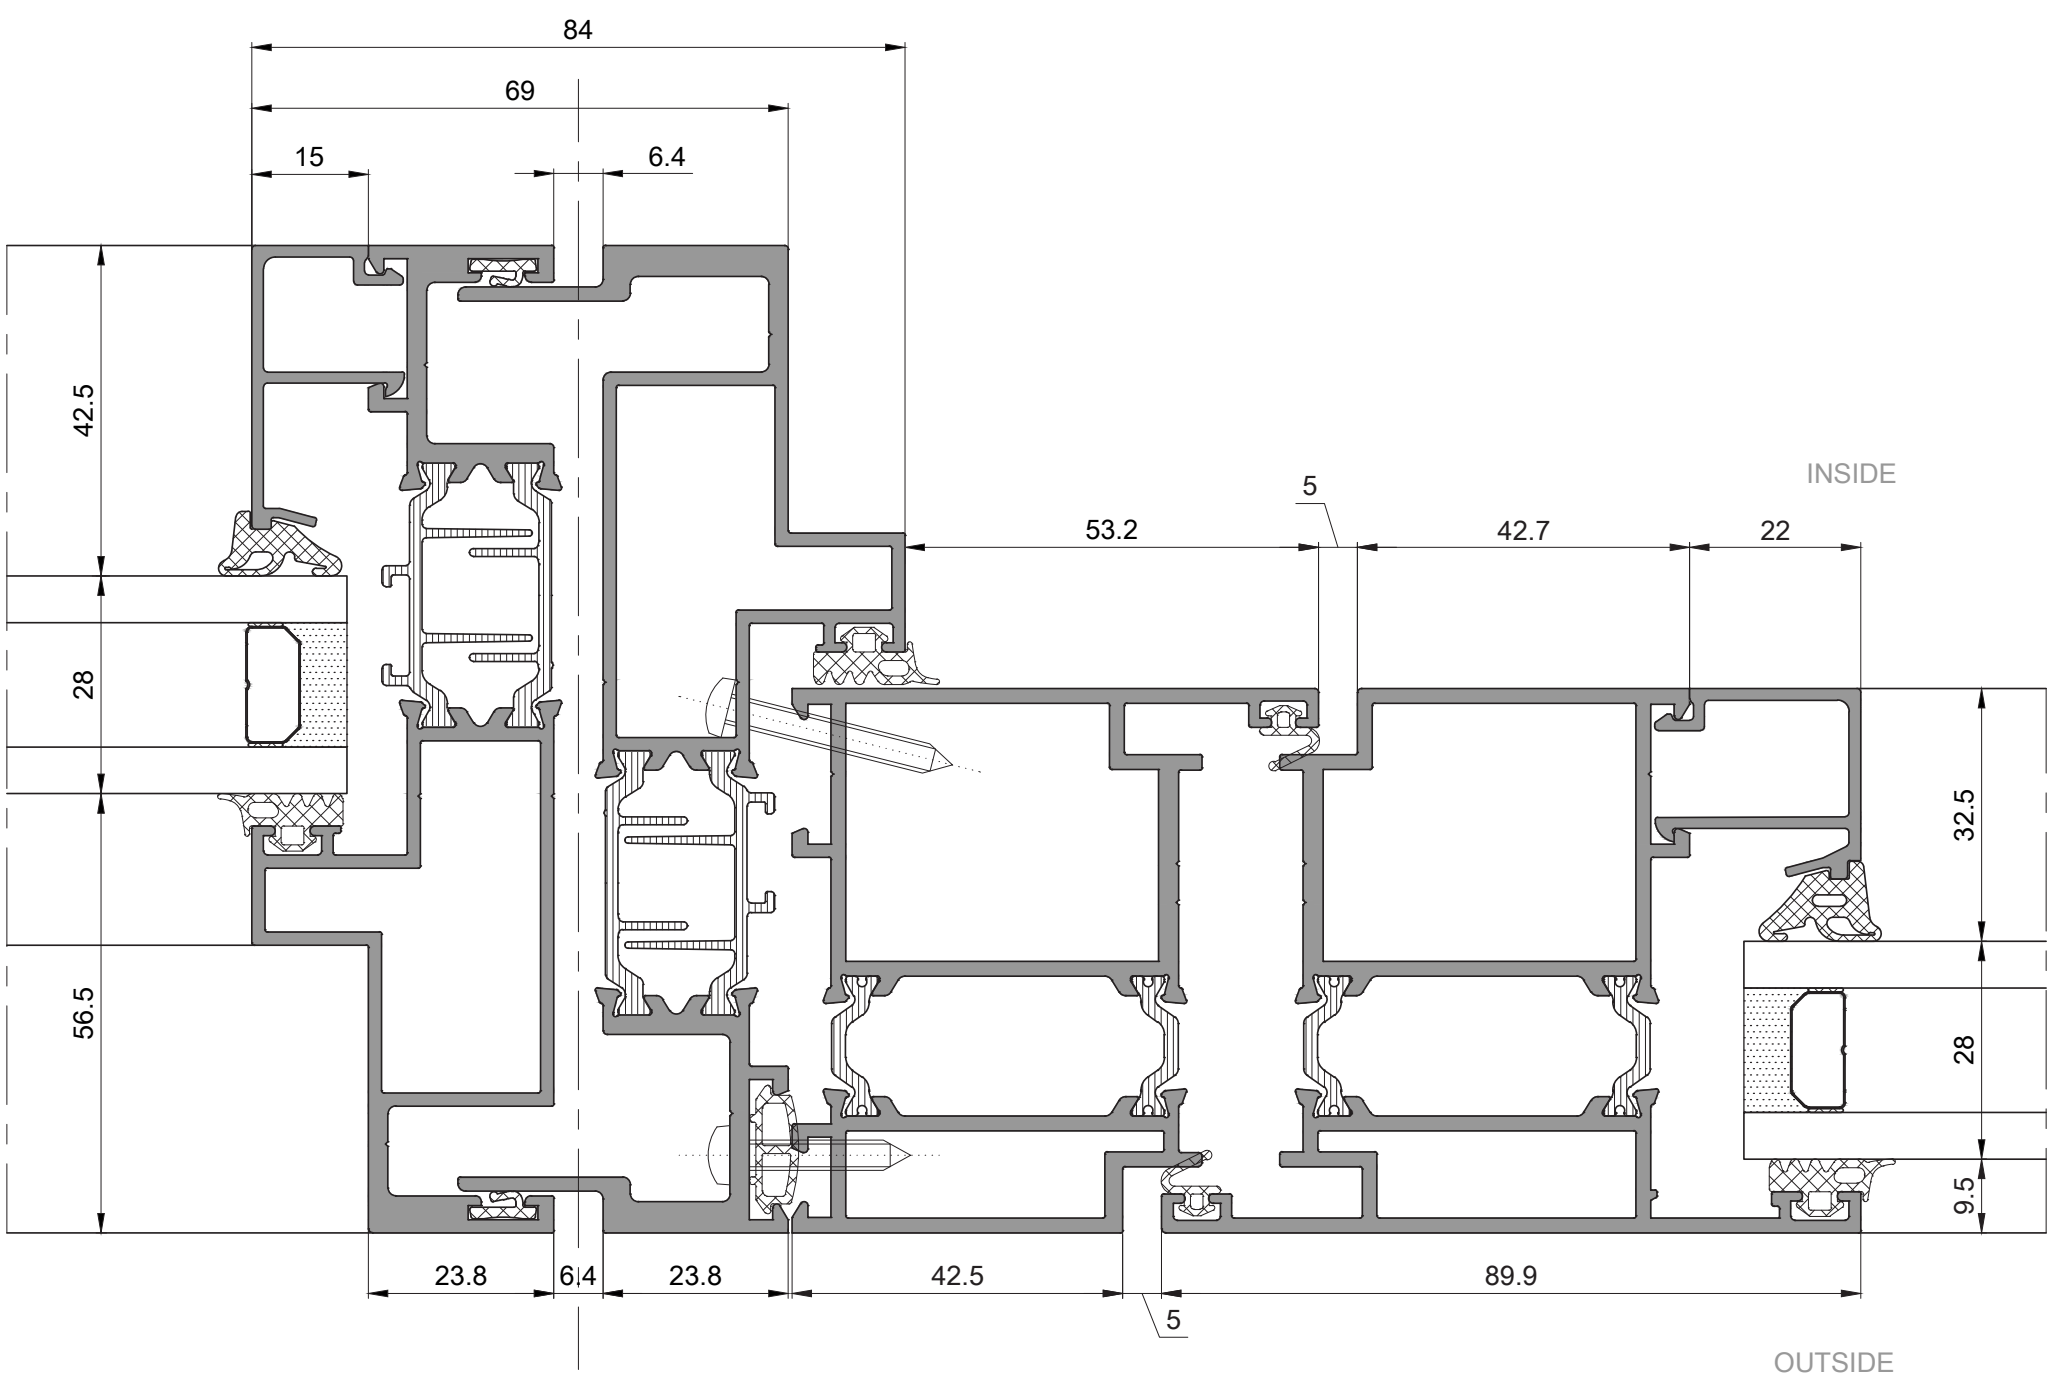


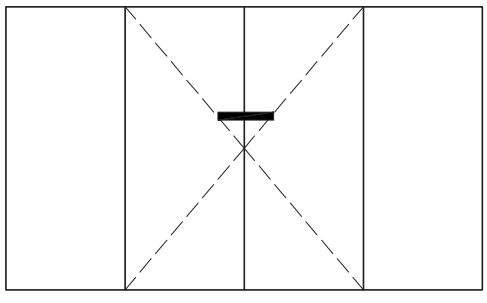


# Outward Opening Flush Door Sections

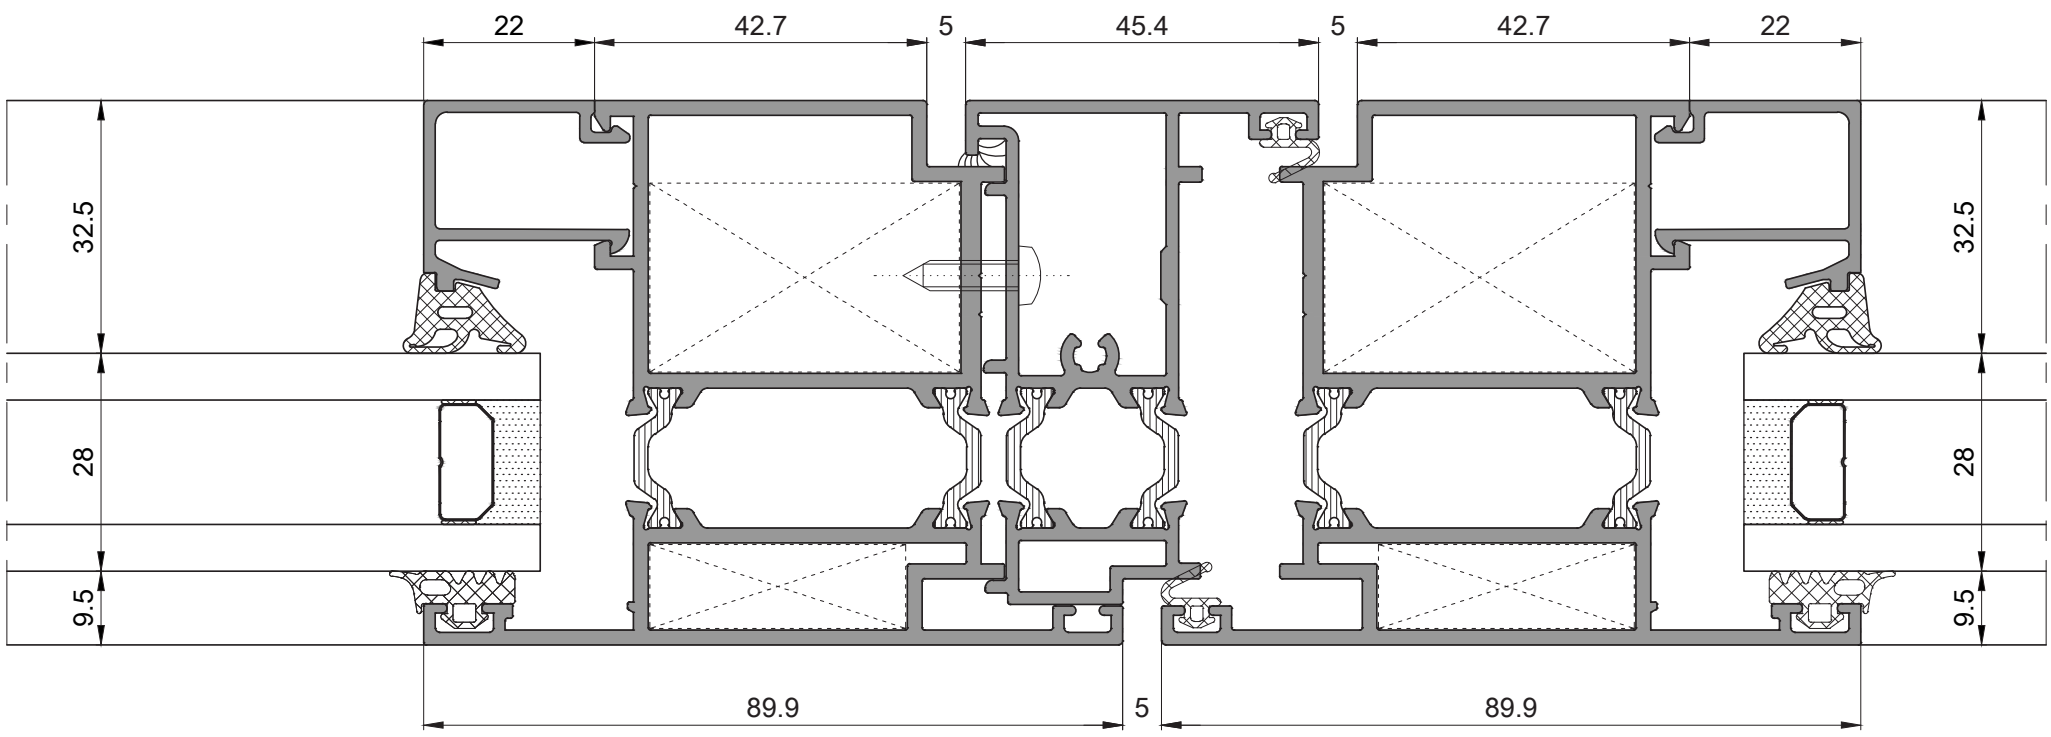


# Outward Opening Flush Door Sections

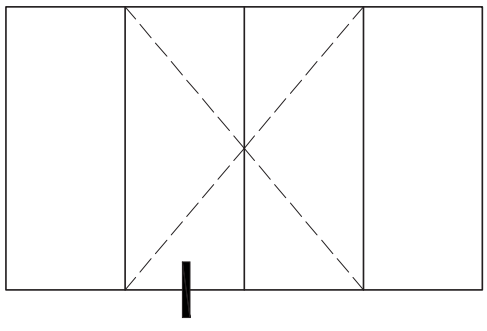

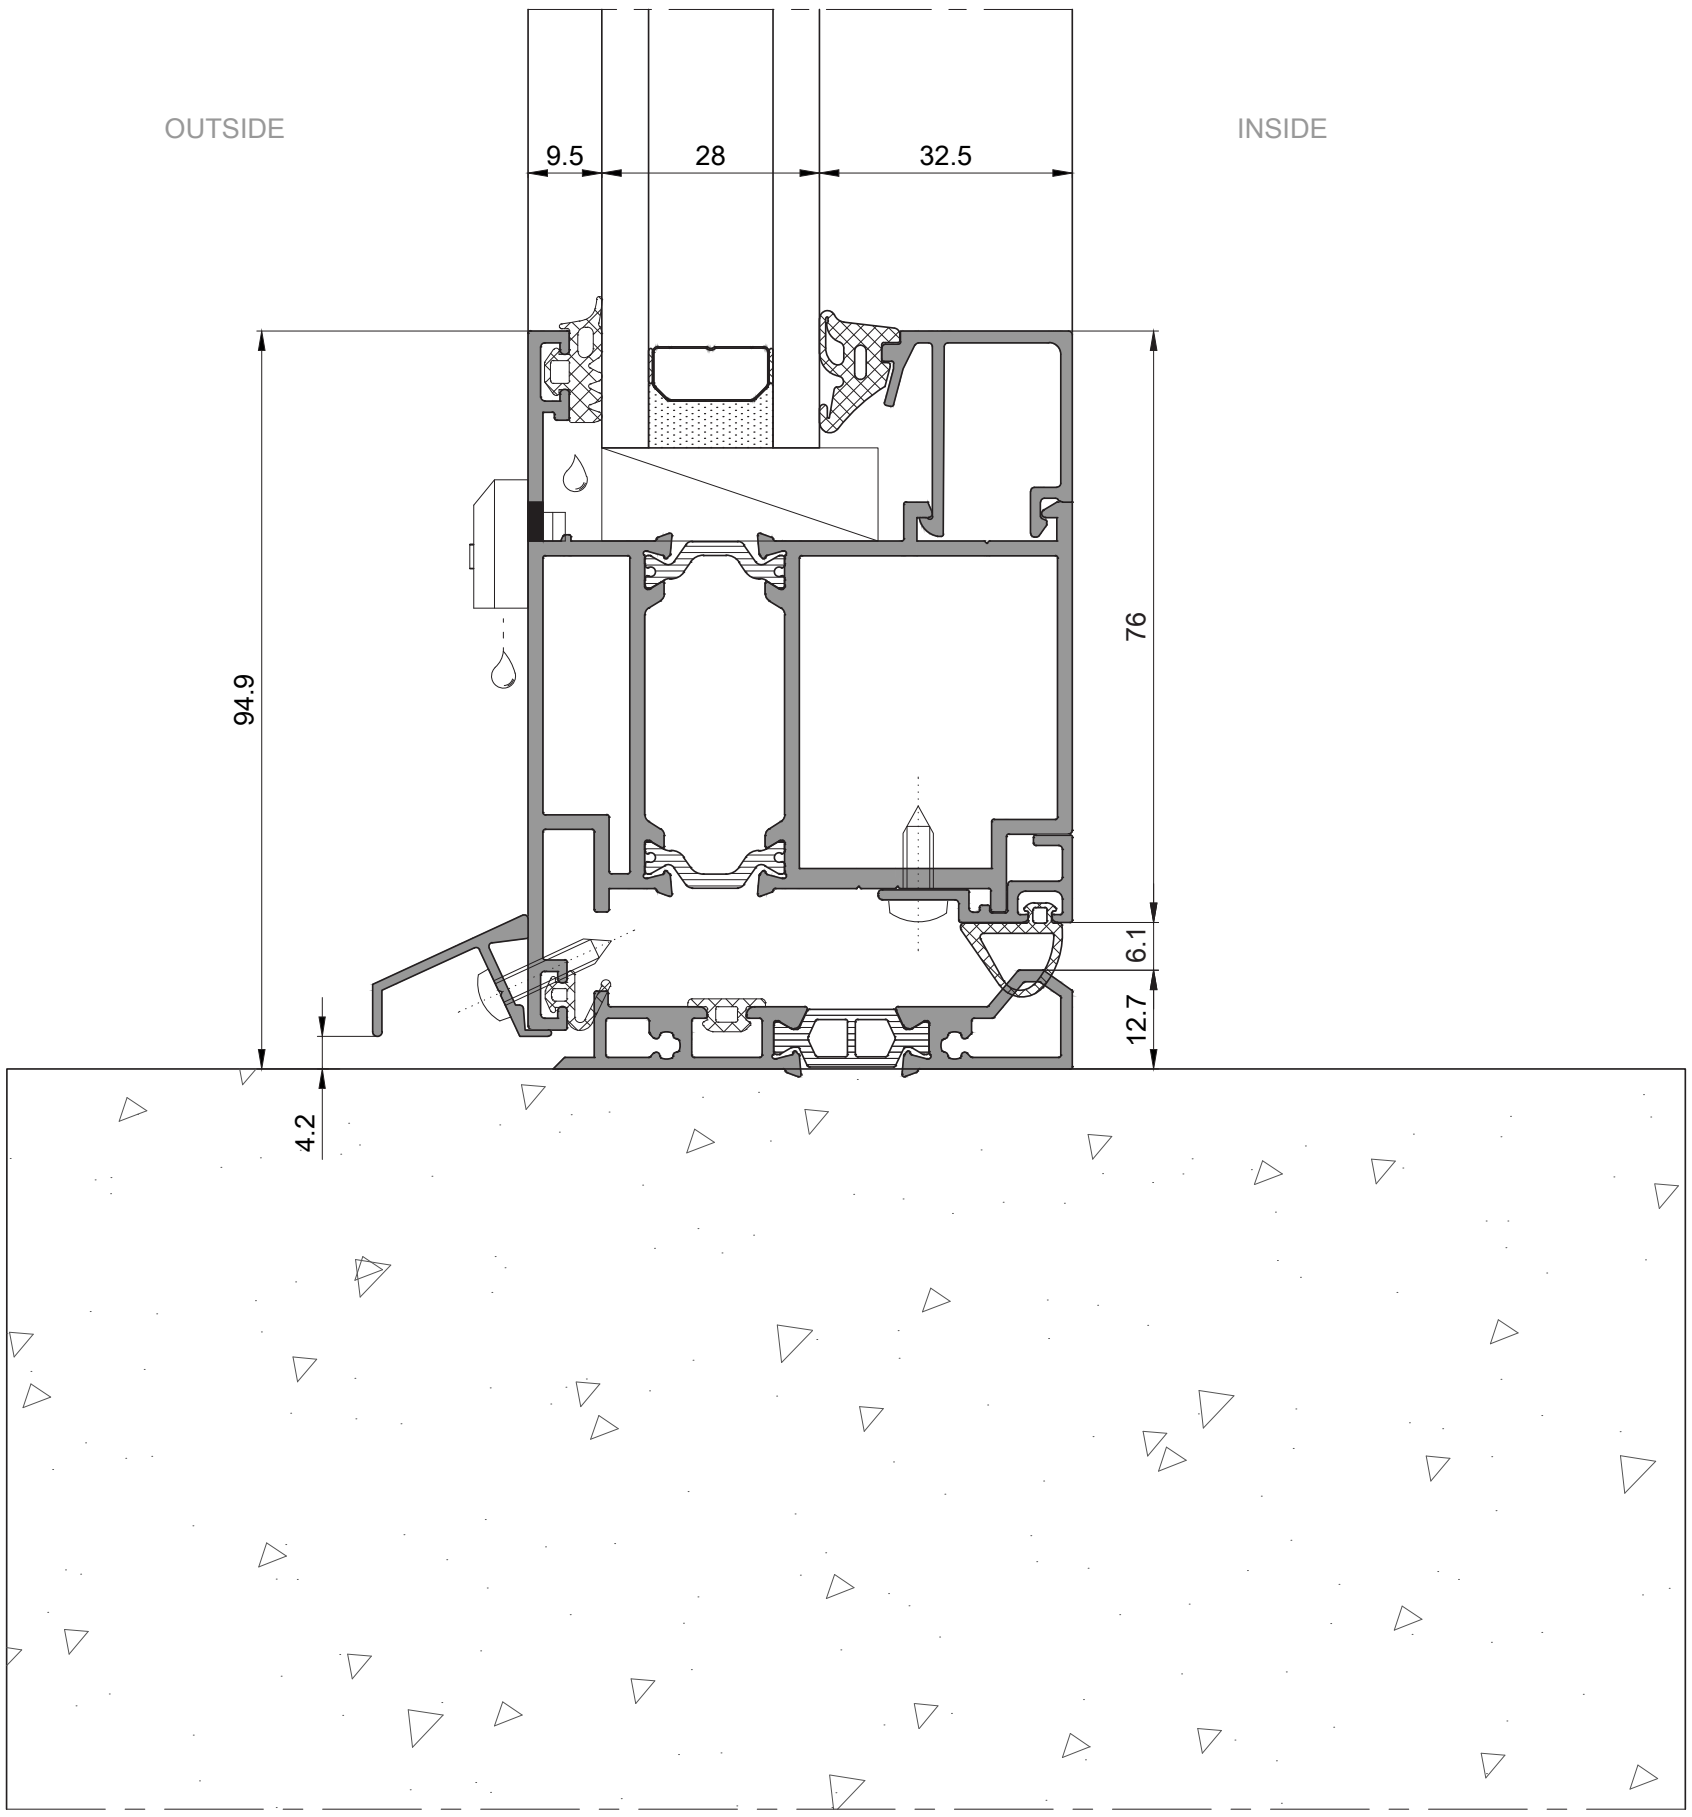



KLEIDCO®
aluminium building solutions

Spectral127
Slim Window System

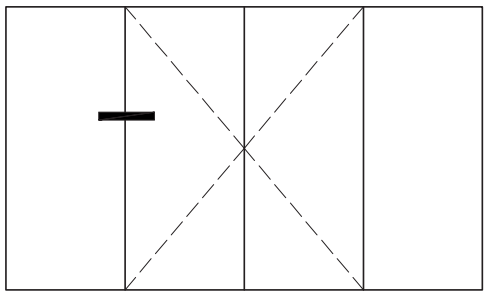



# Inward Opening Flush Door Sections

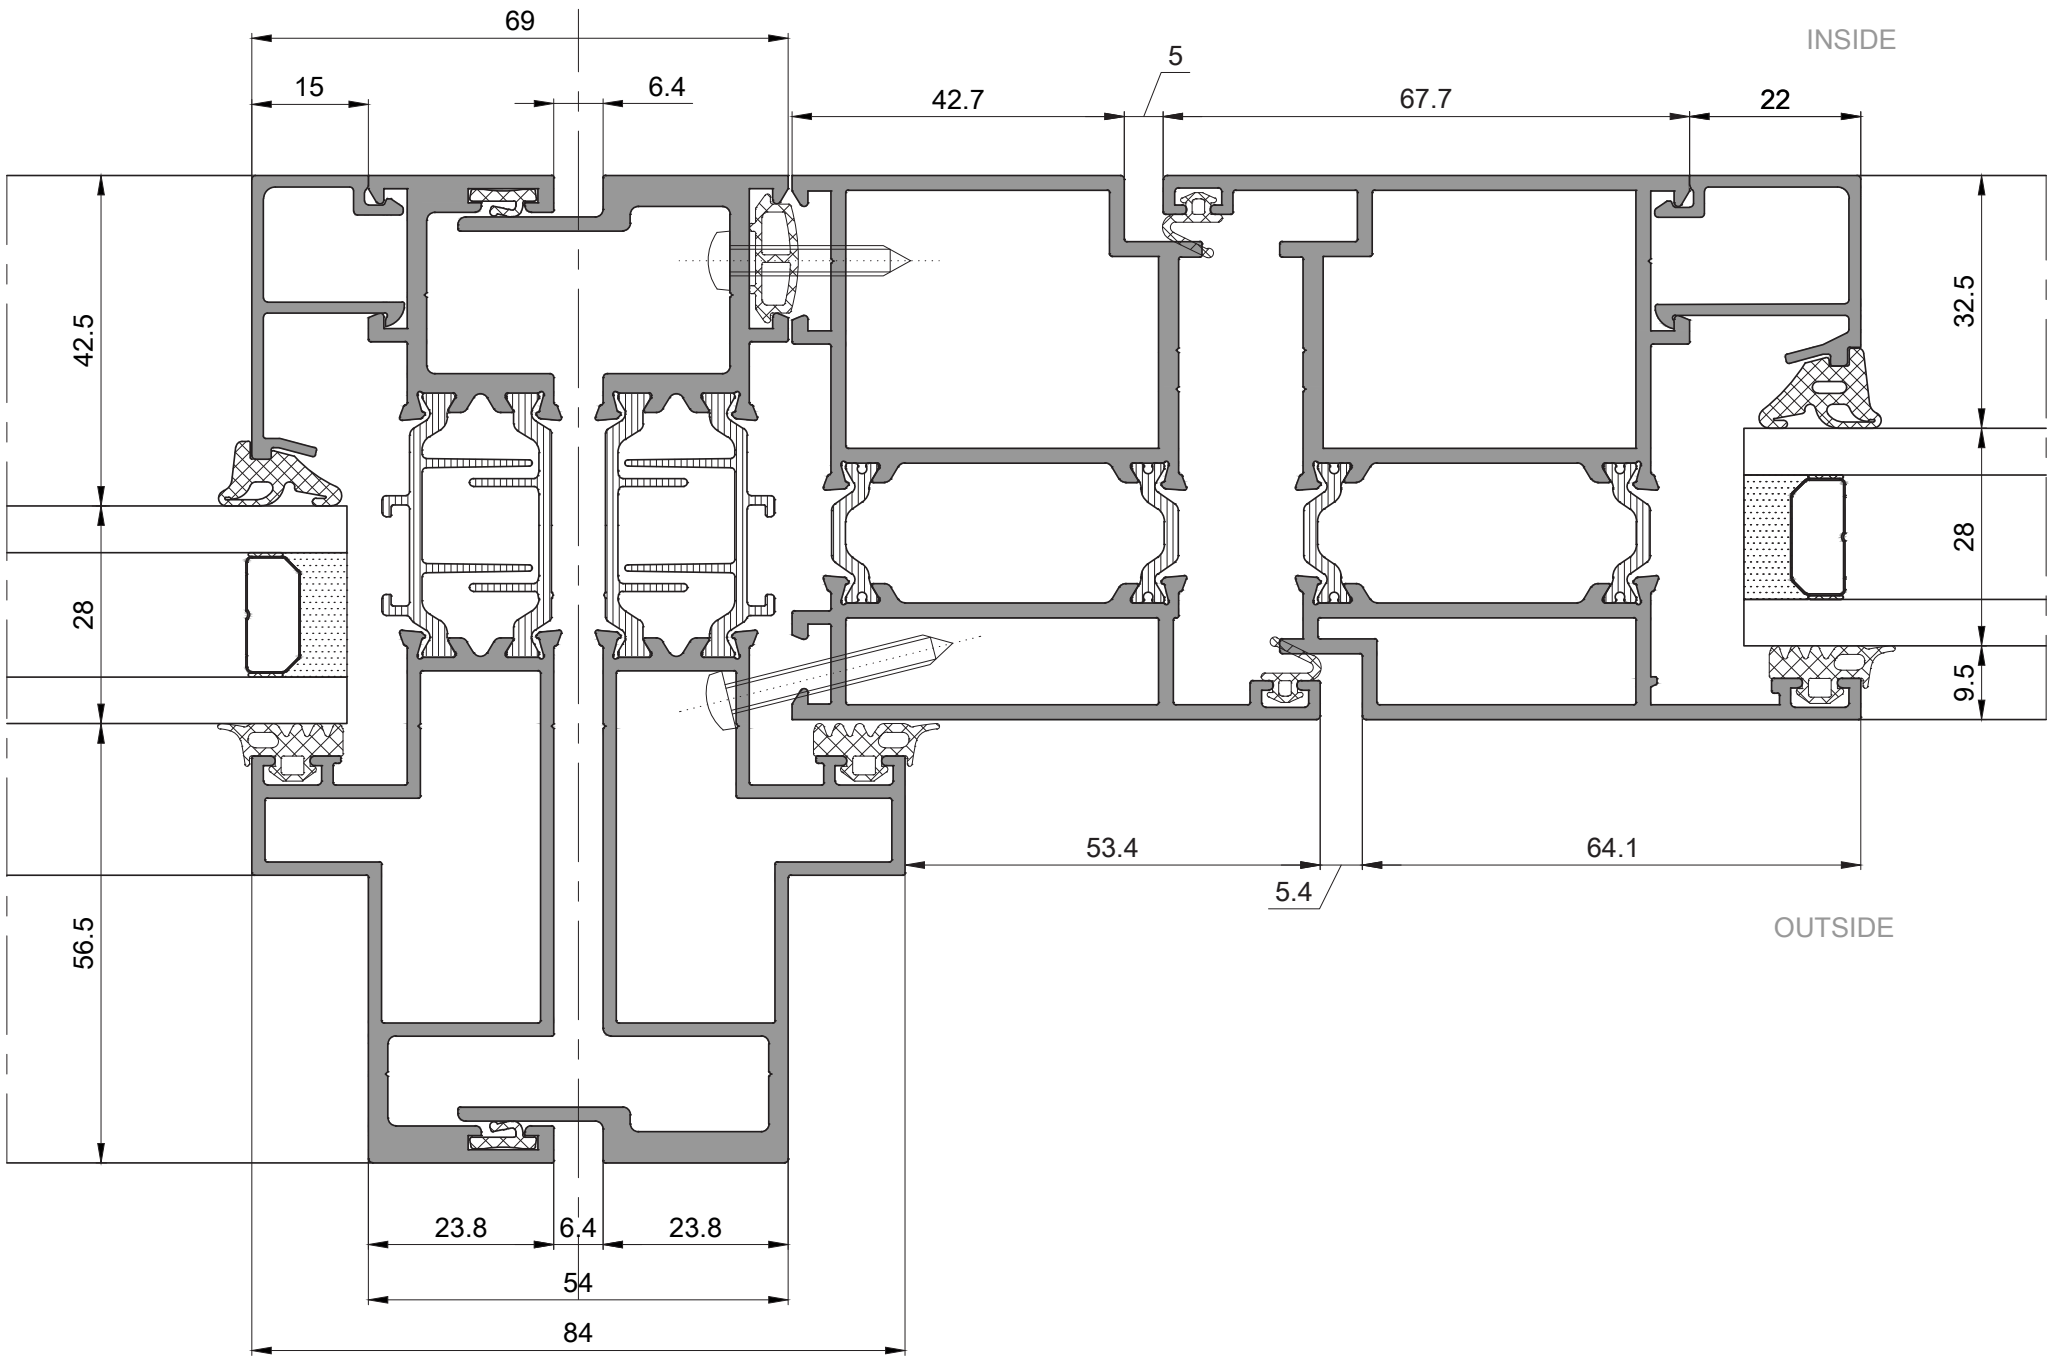

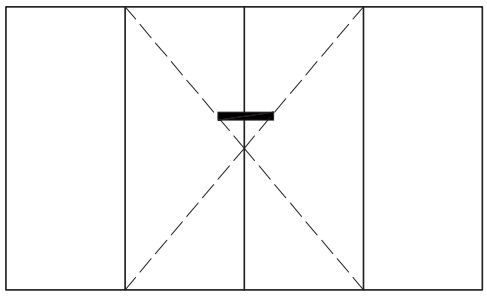

# Inward Opening Flush Door Sections

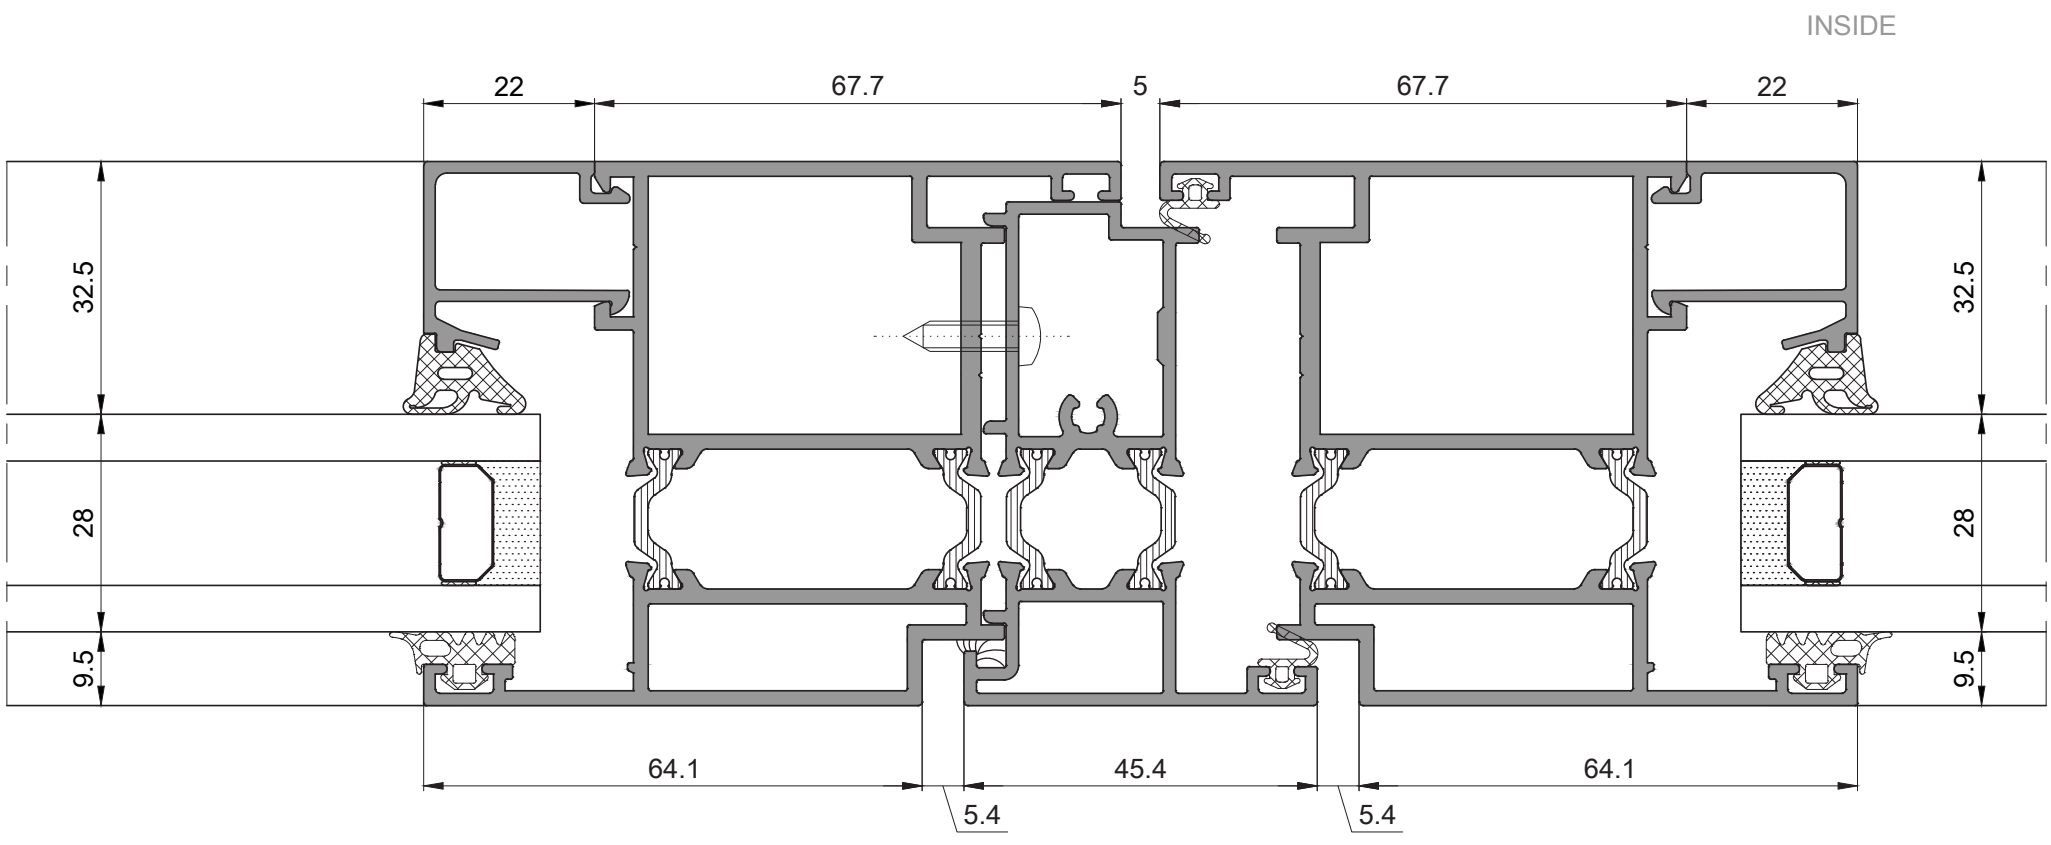

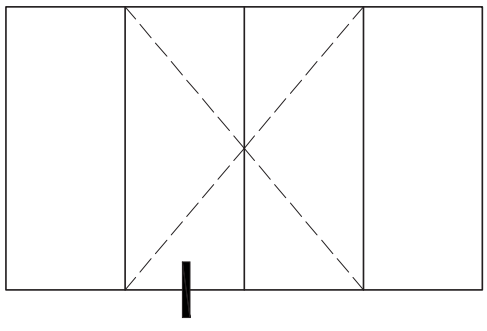

# Inward Opening Flush Door Sections

