

Unique Slide

Sliding Systems

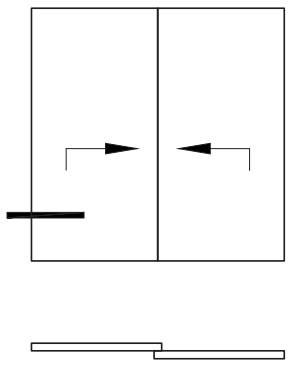



Lift&Slide Door Jamb Section

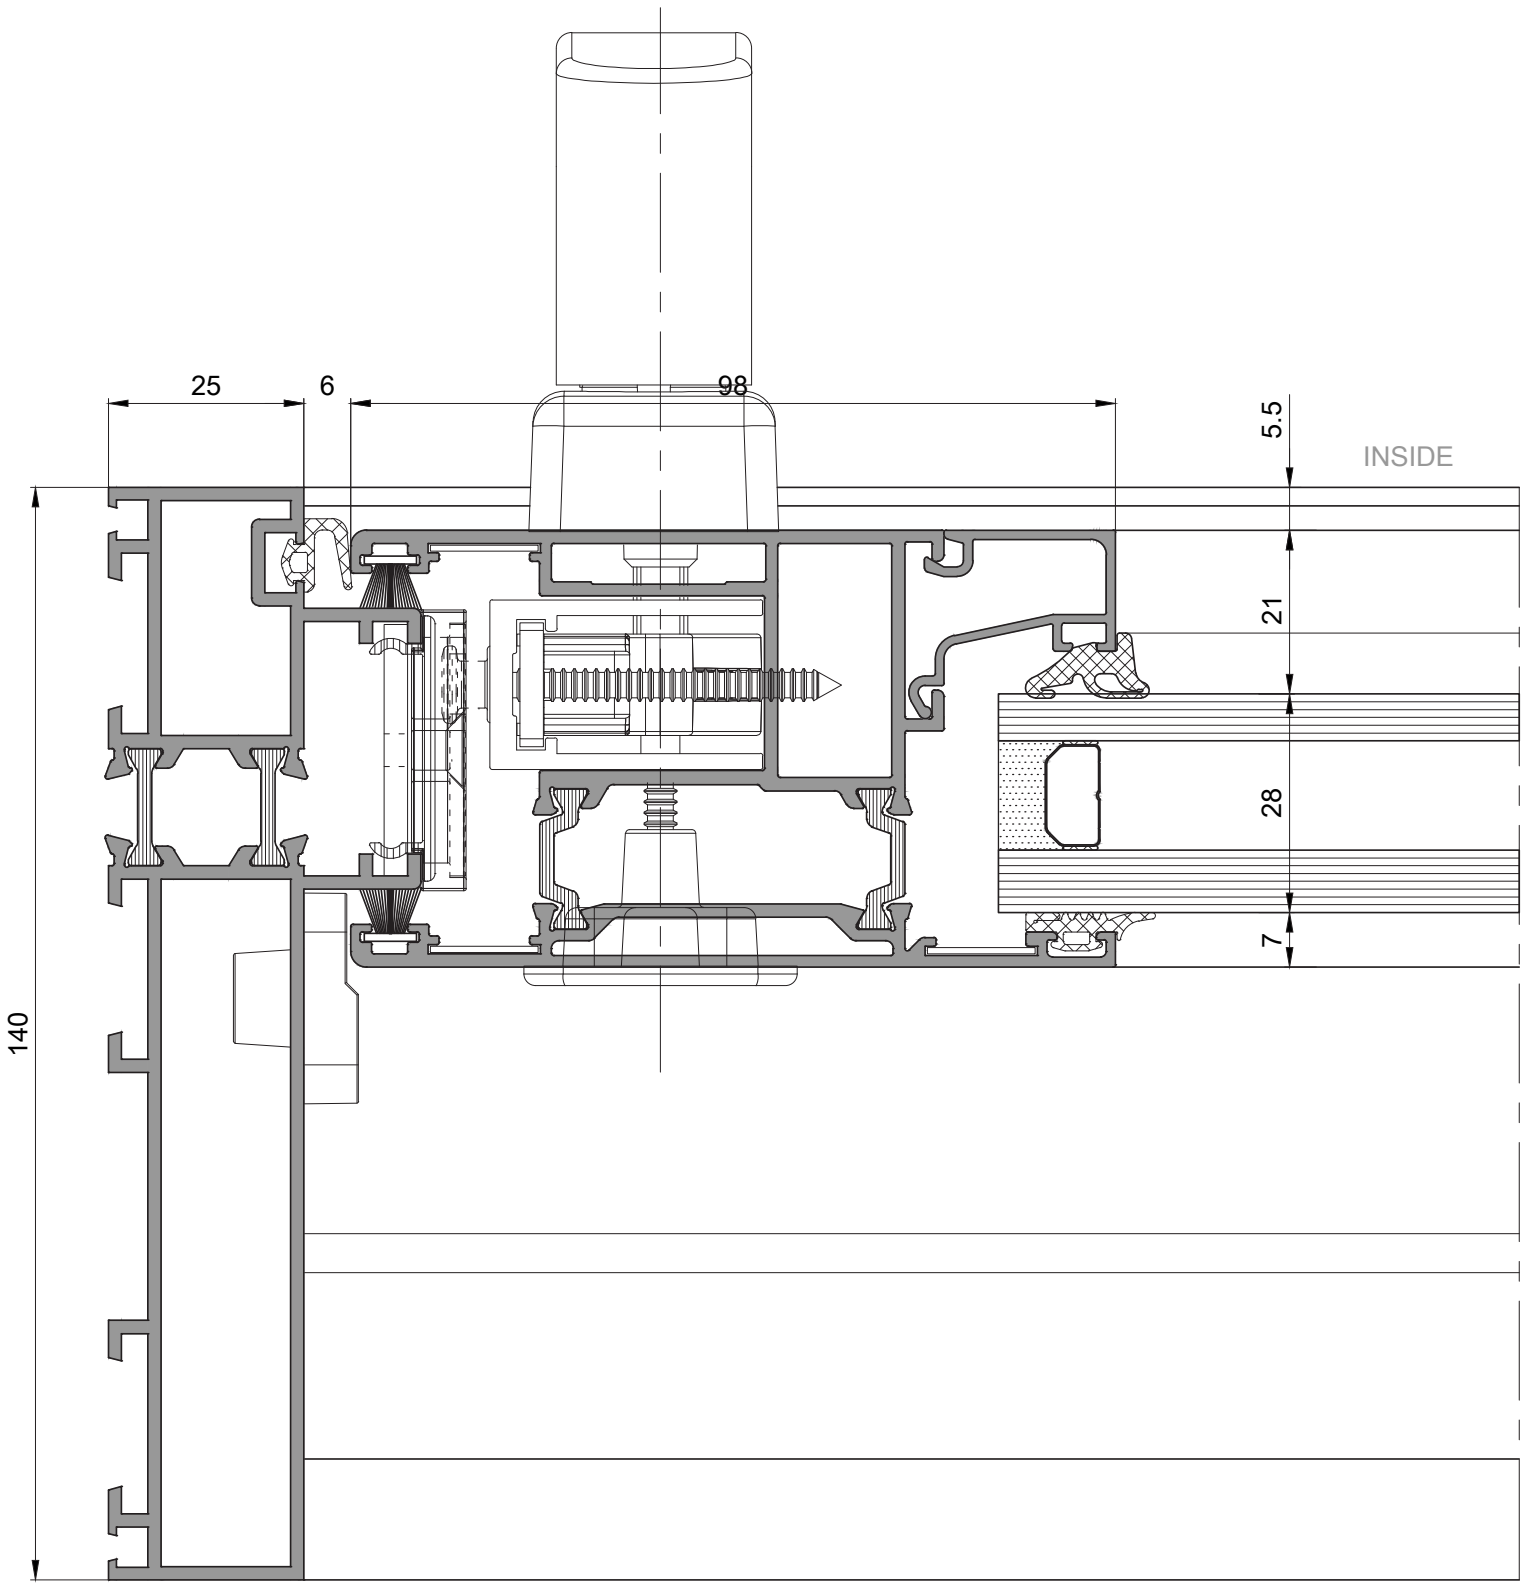





Lift&Slide Door Interlock Section

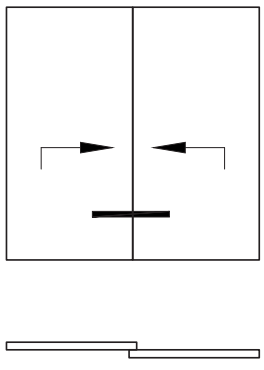

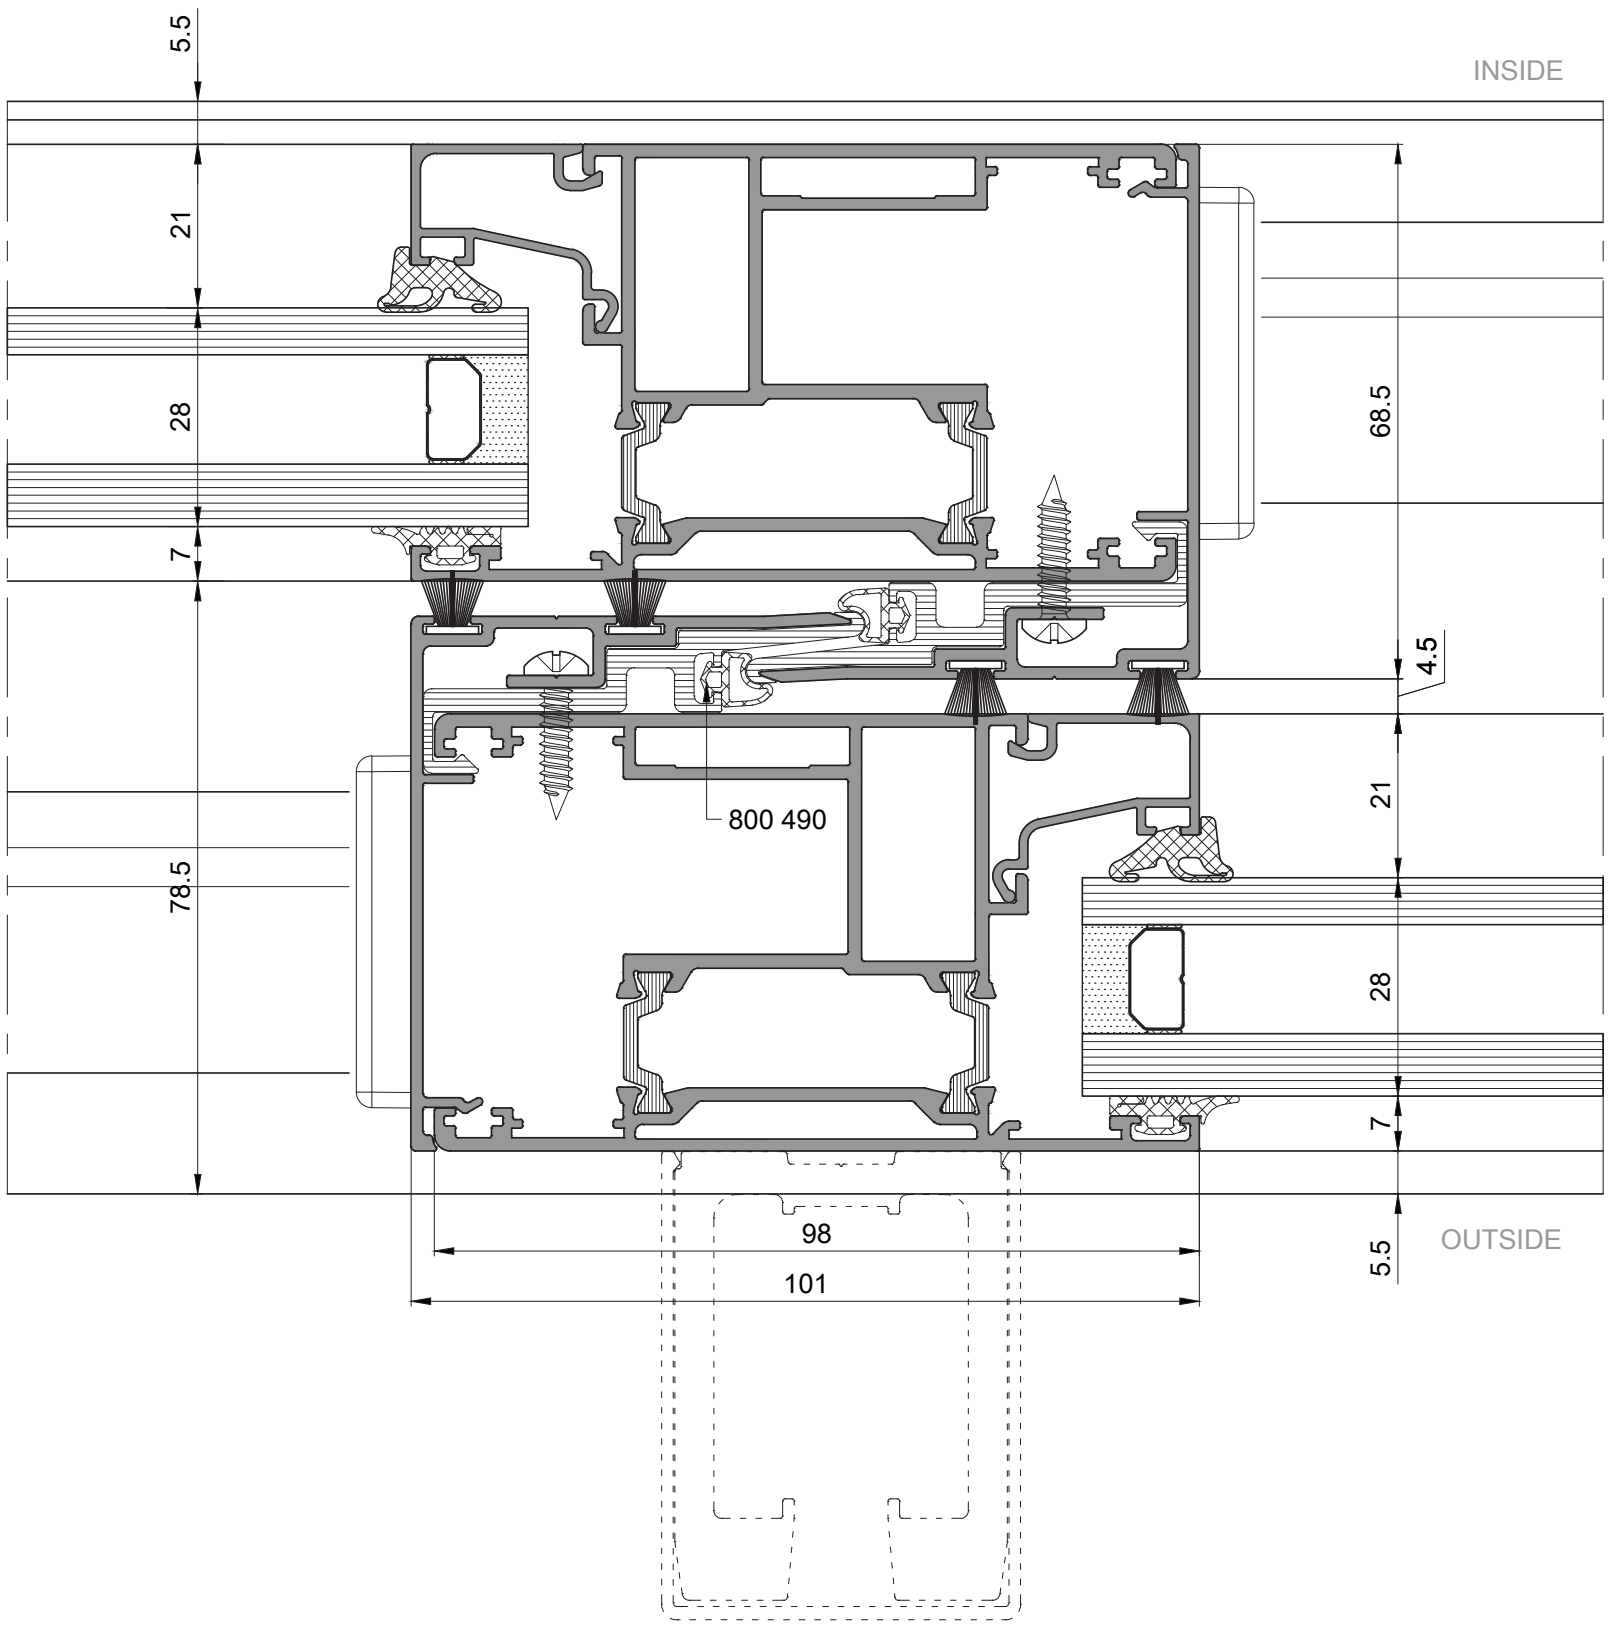



Lift&Slide Door Jamb Section

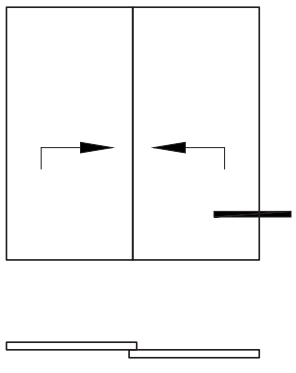

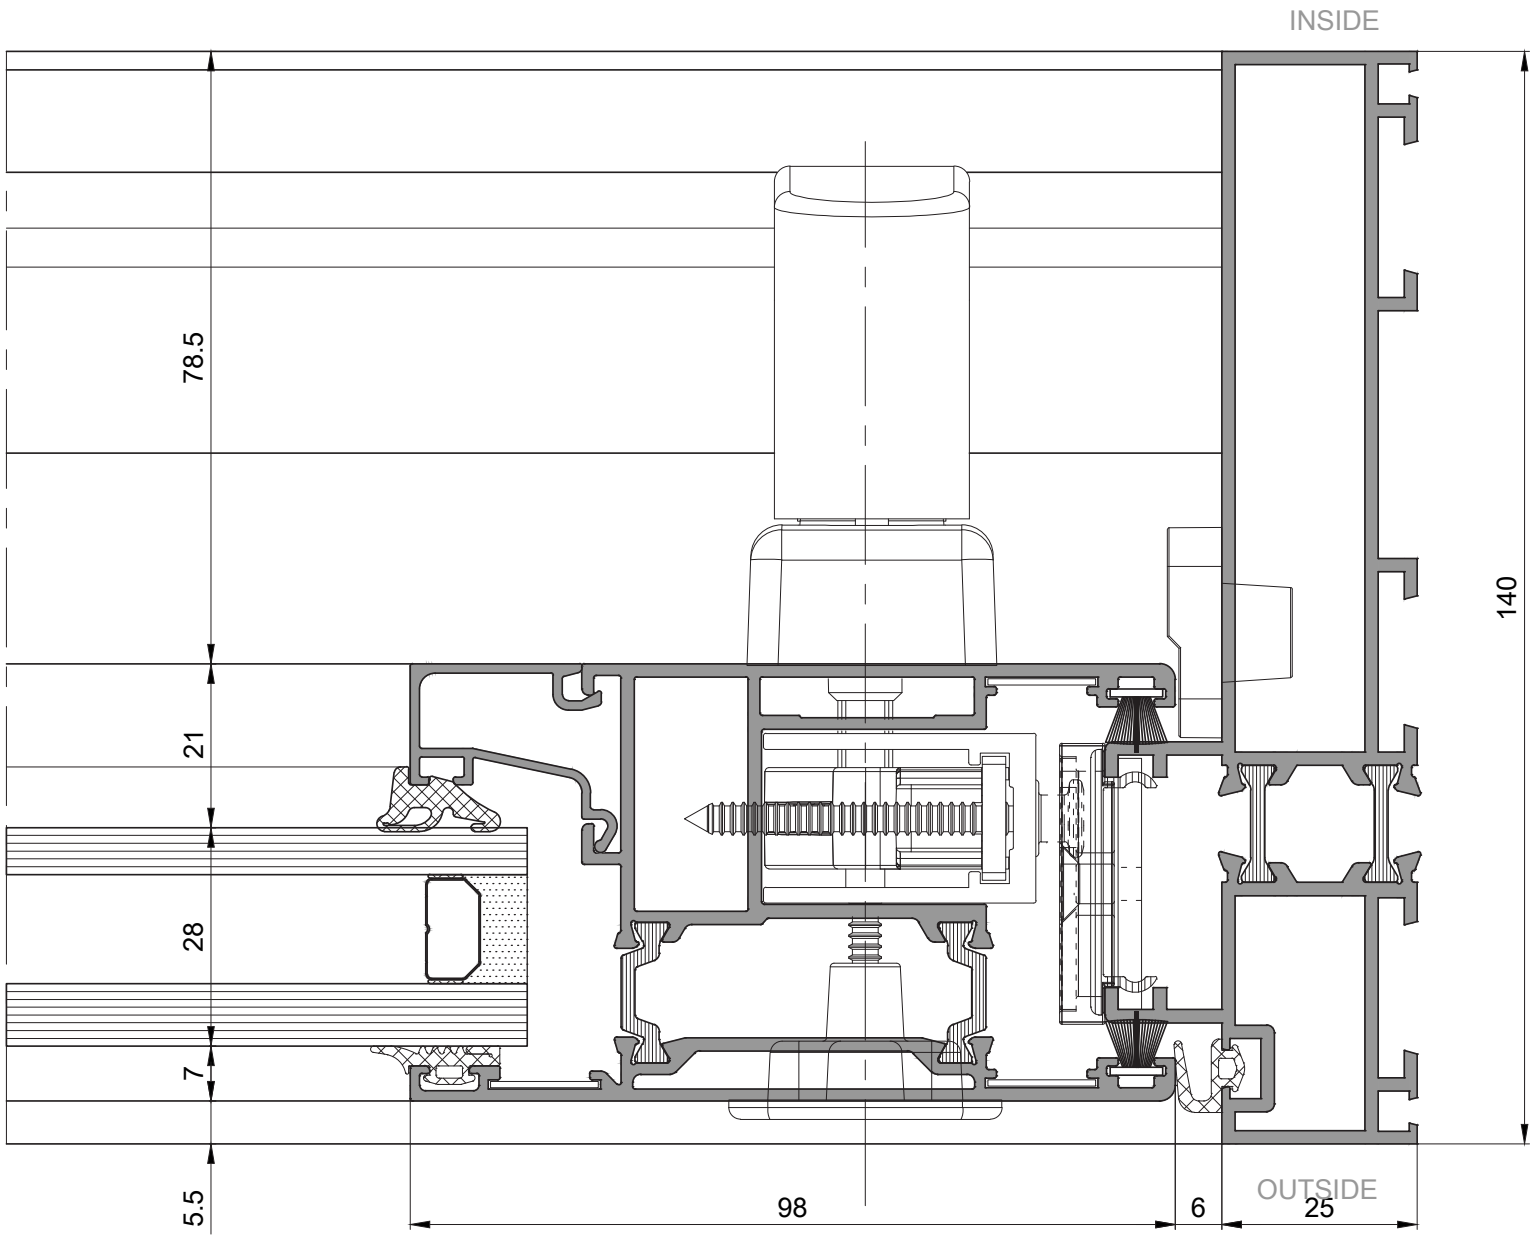



Lift&Slide Door Slim Interlock Section

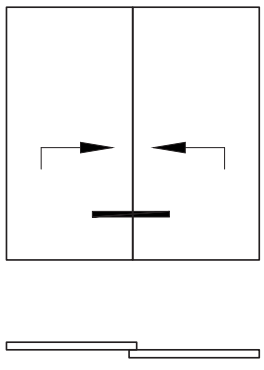

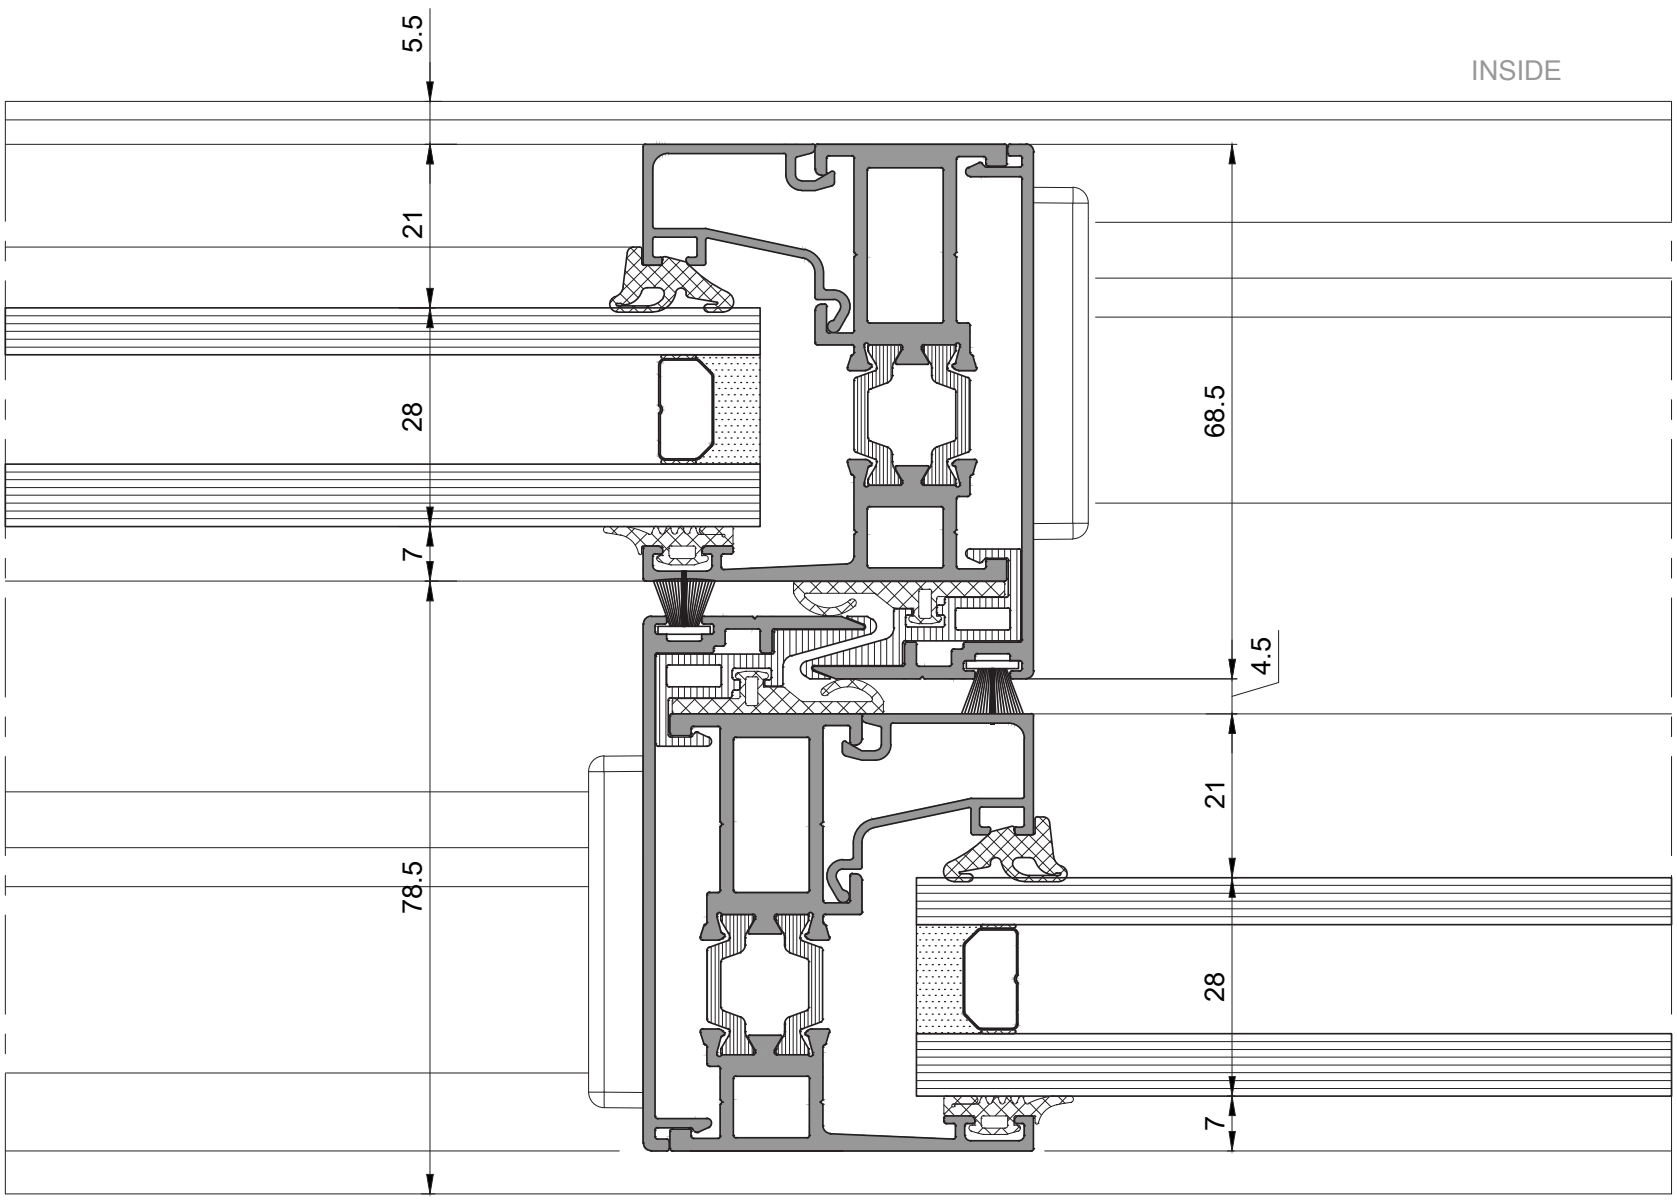



Lift&Slide Door Double Sash Section

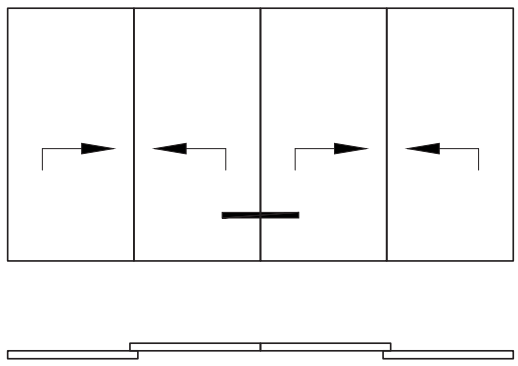

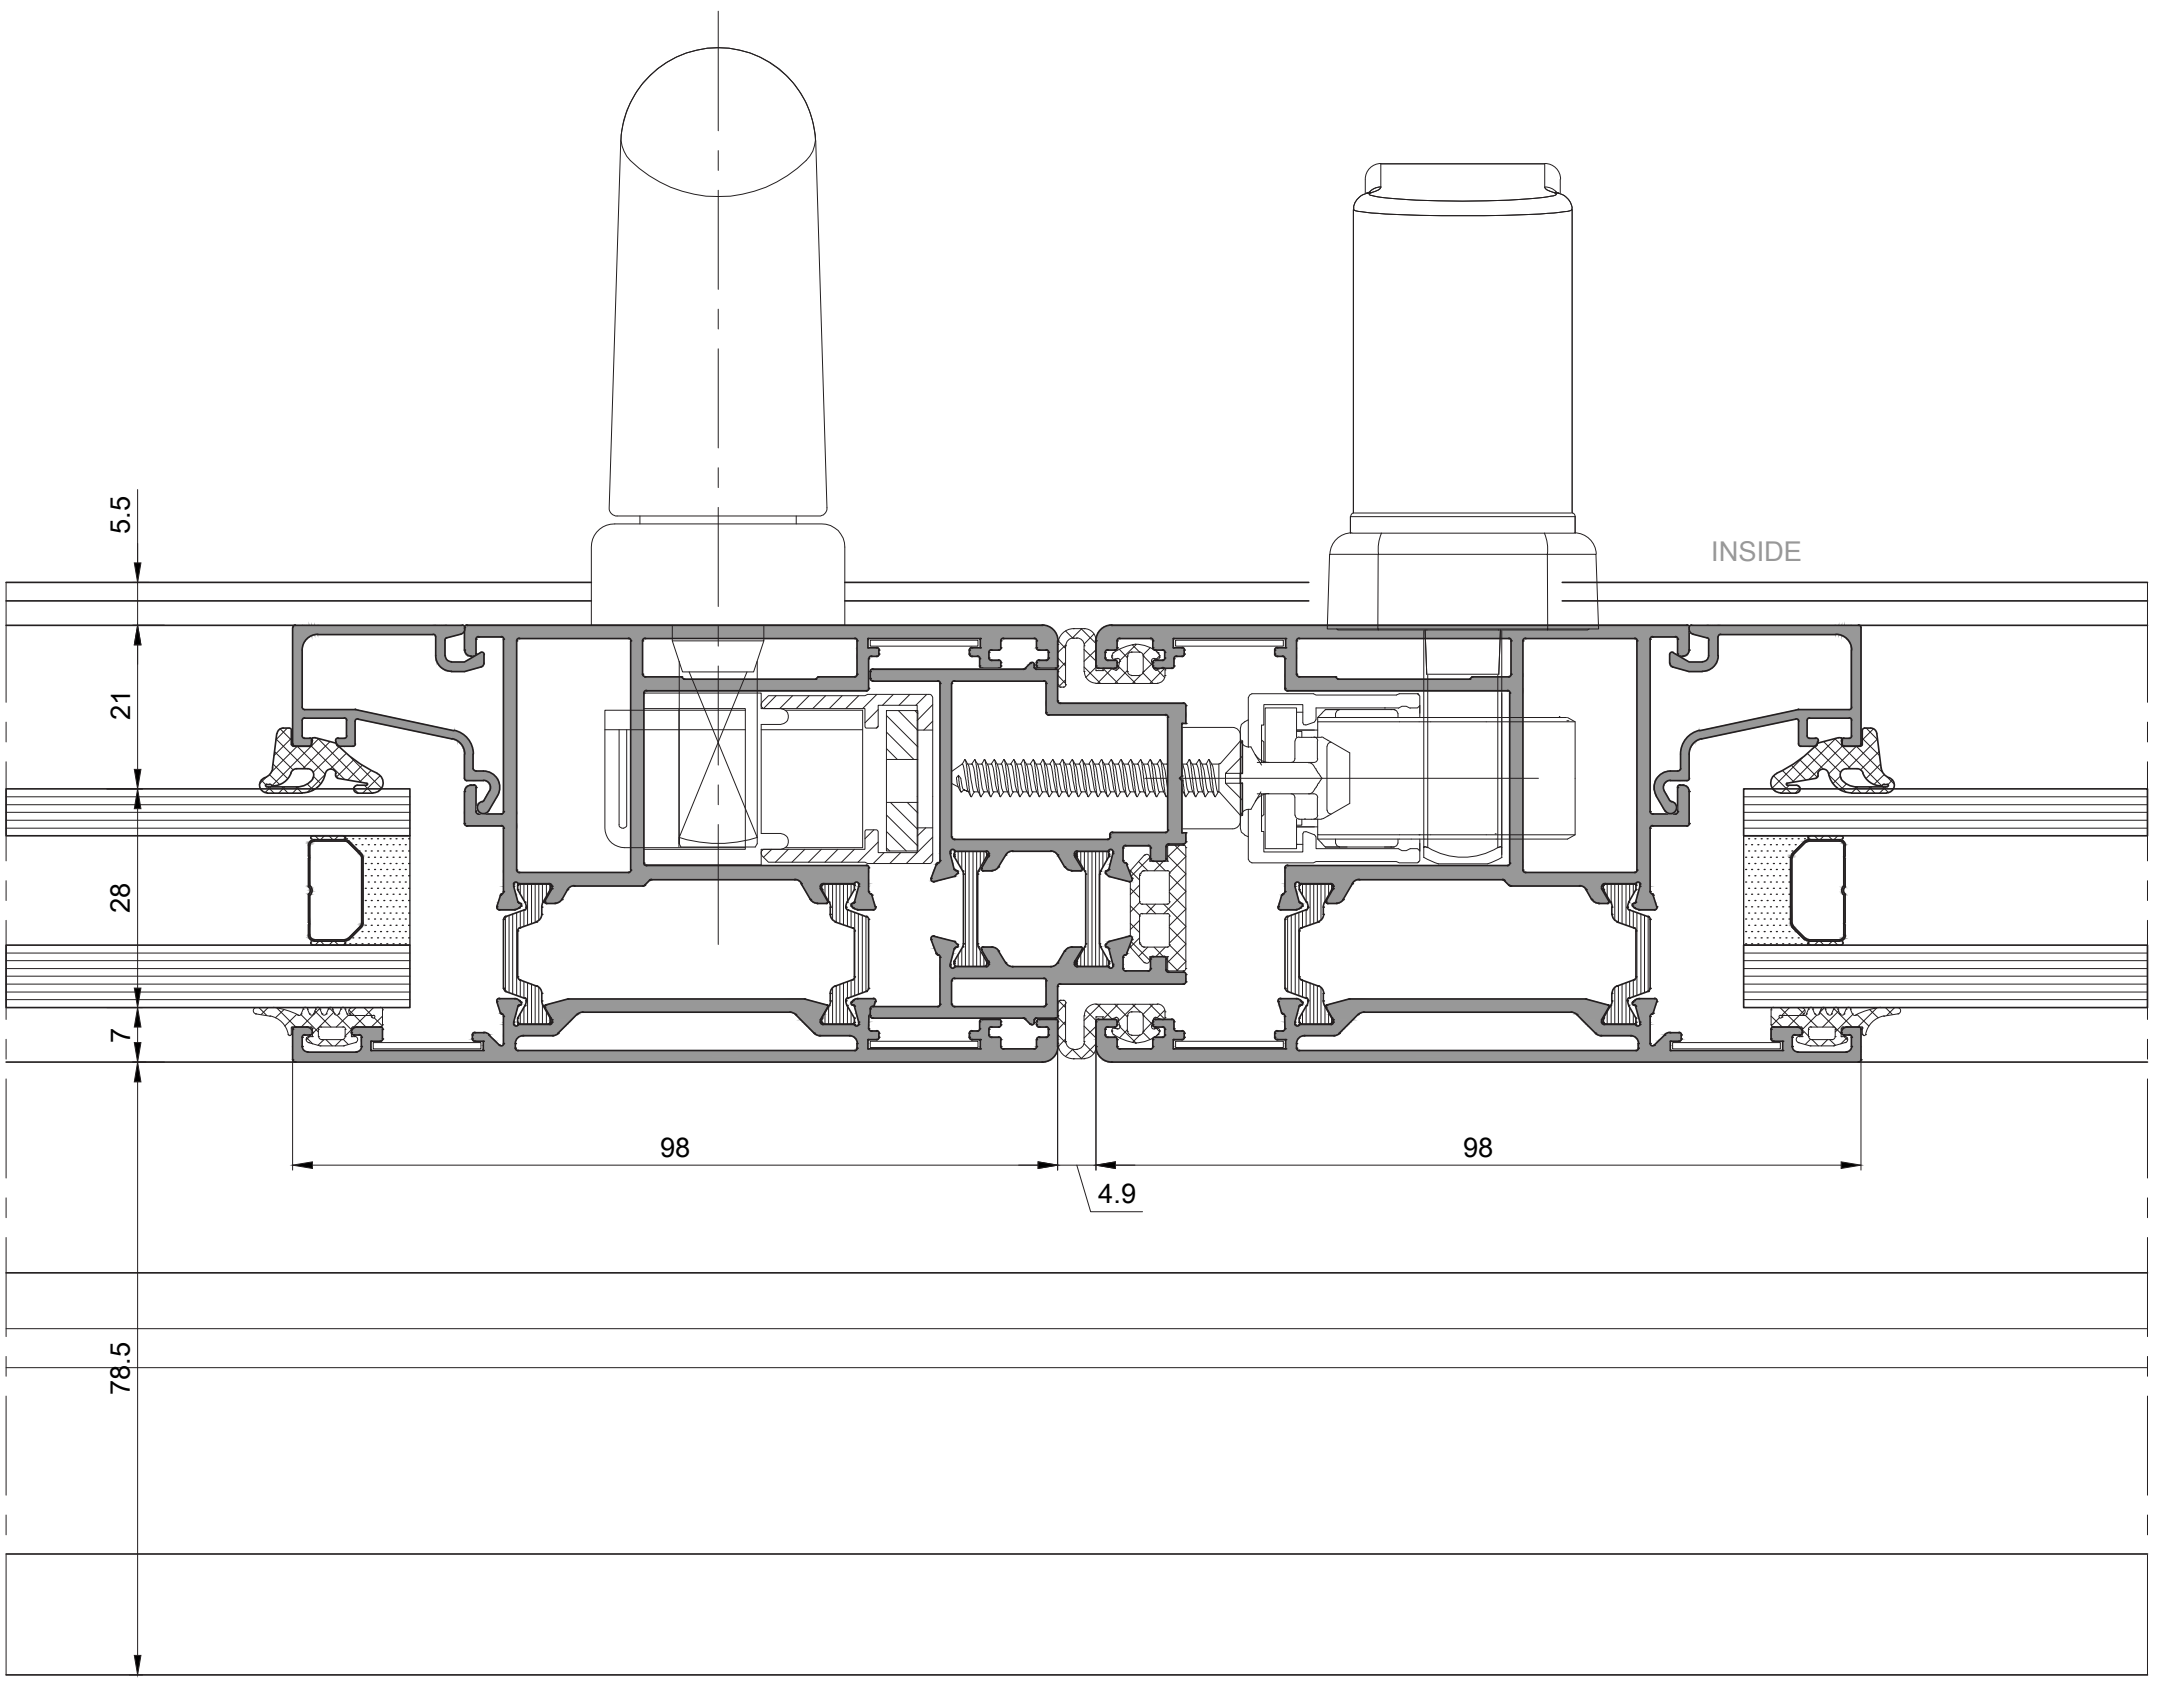



Lift&Slide Door Threshold Section

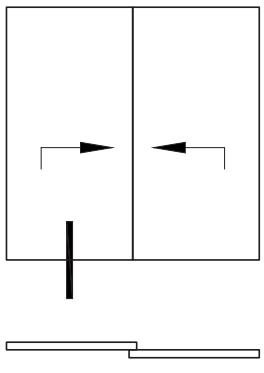


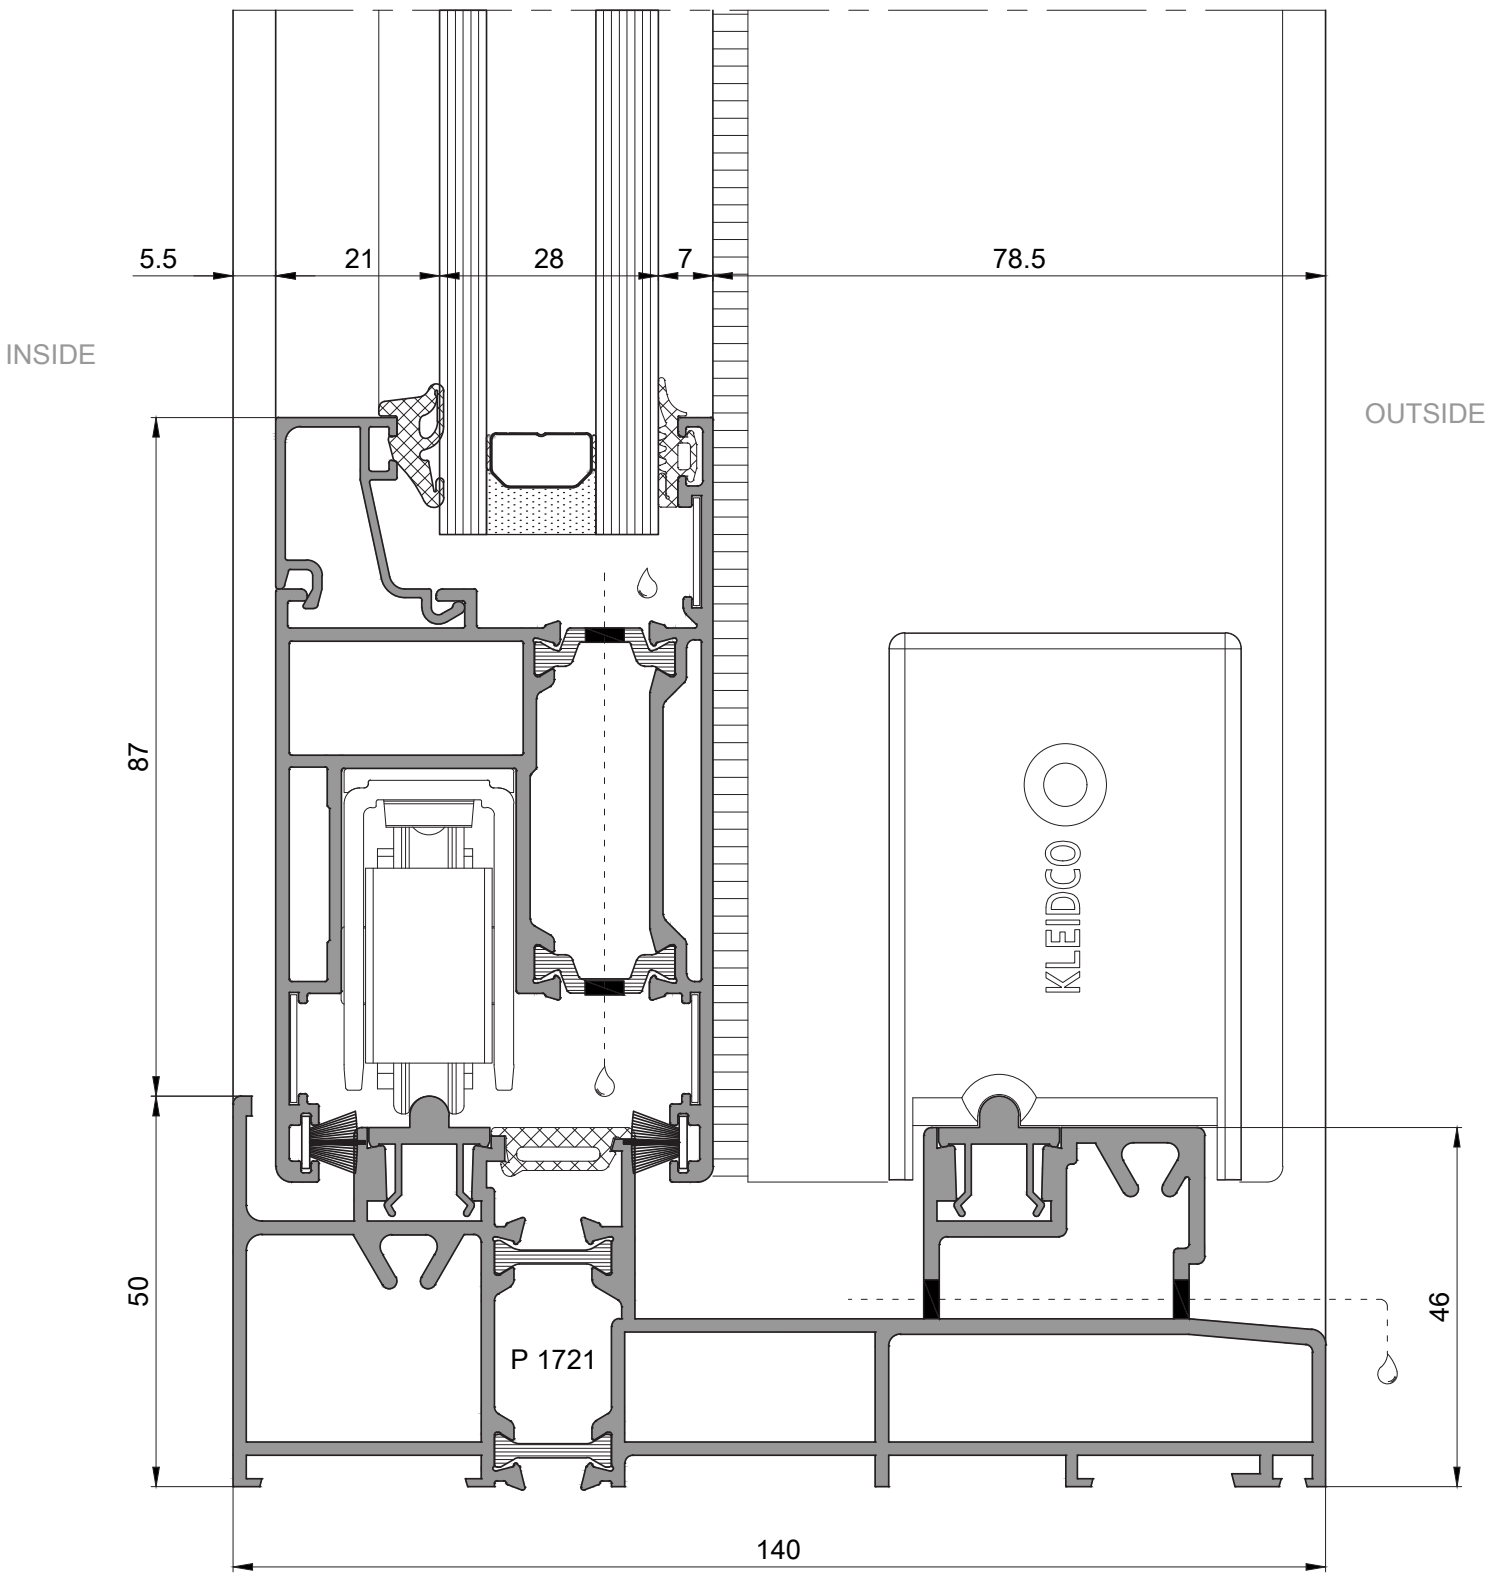


Lift&Slide Door Low Threshold Section

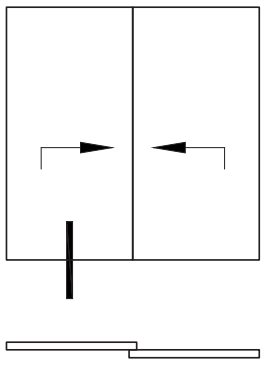


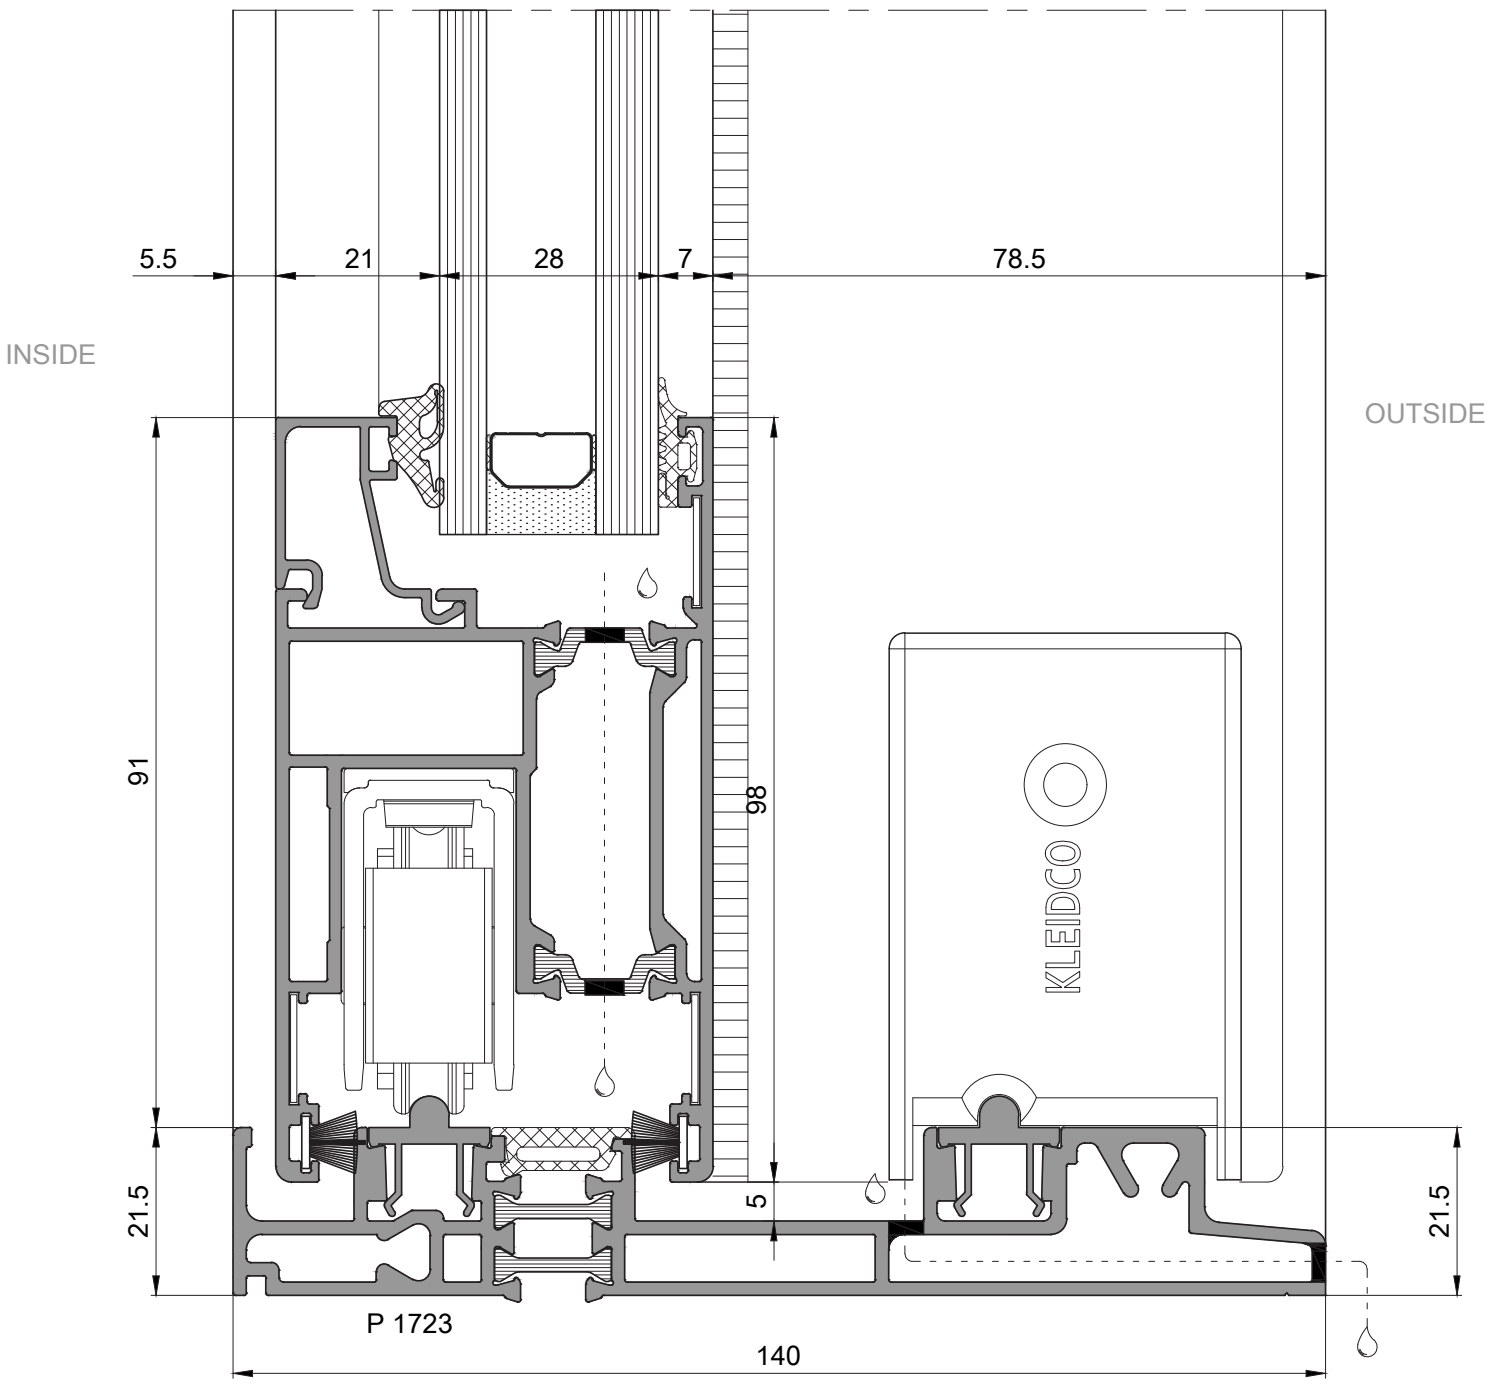

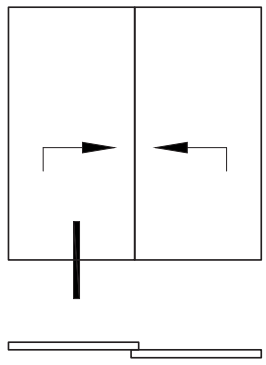



Lift&Slide Door Flat Threshold Section

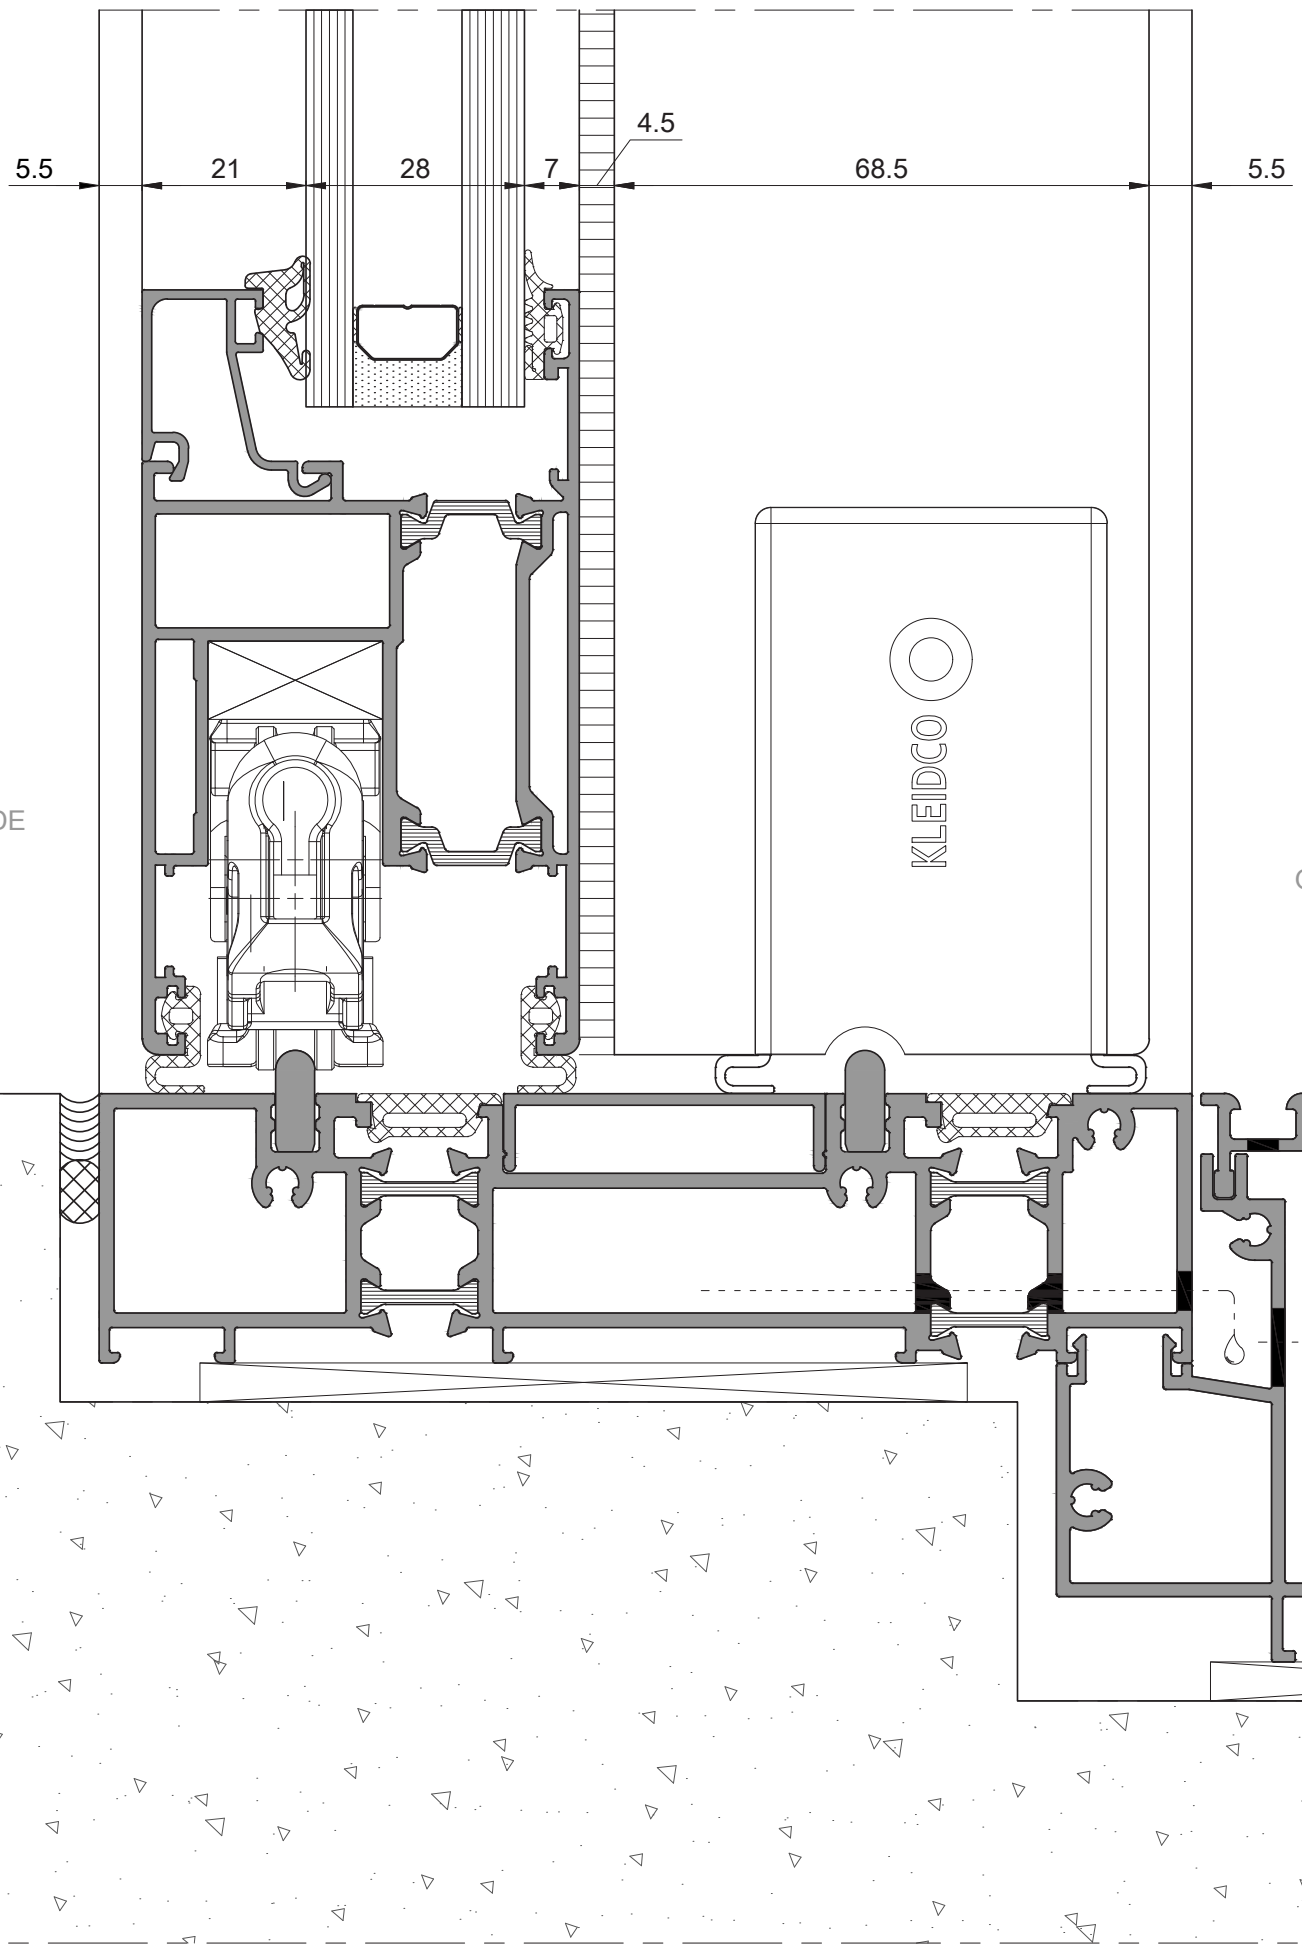


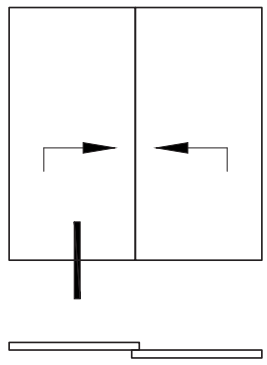



Lift&Slide Door Flat Threshold Section

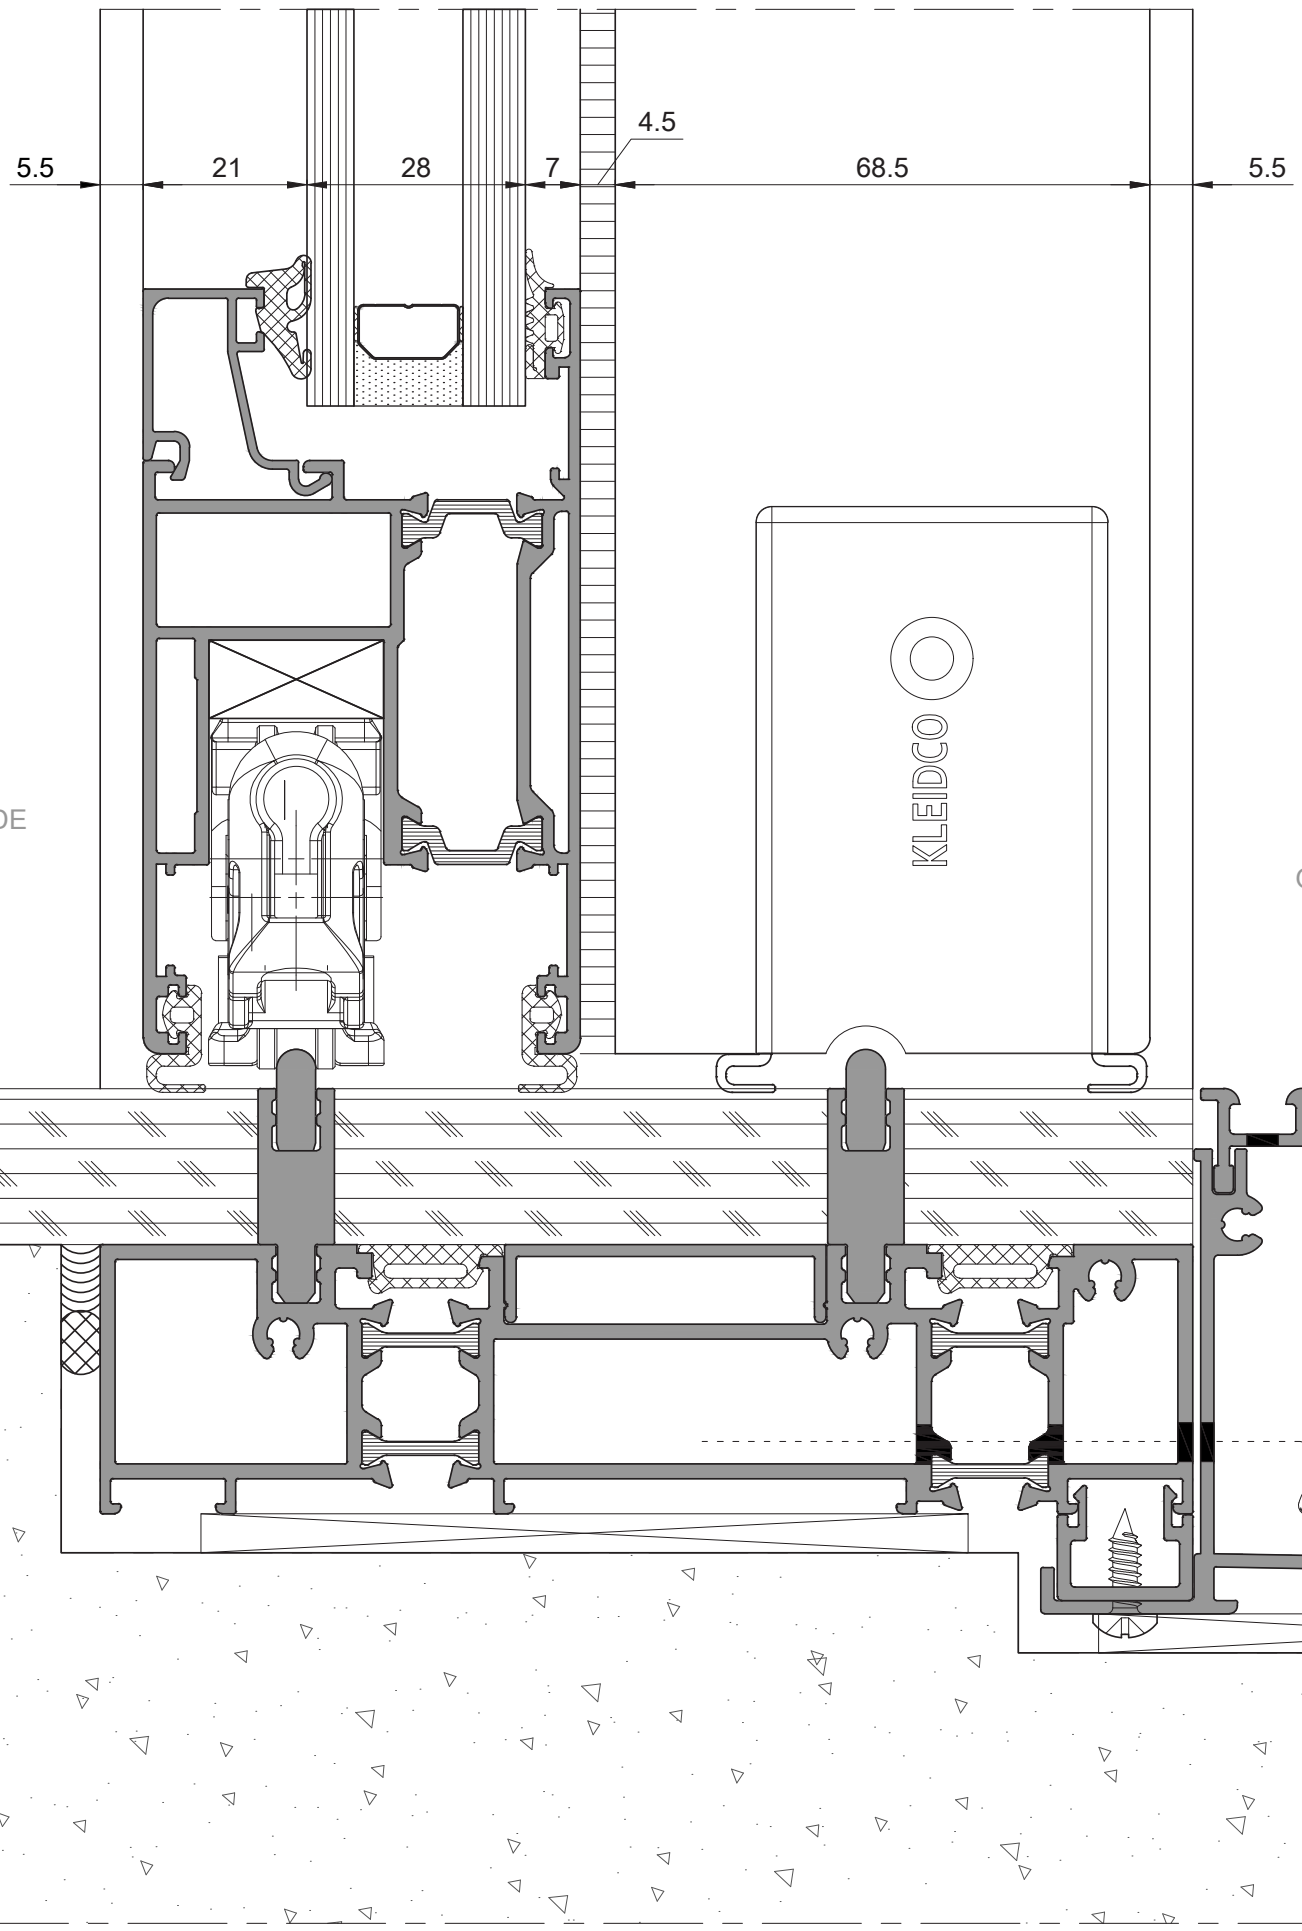

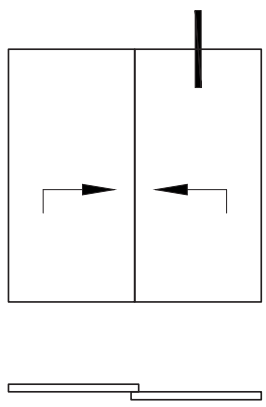

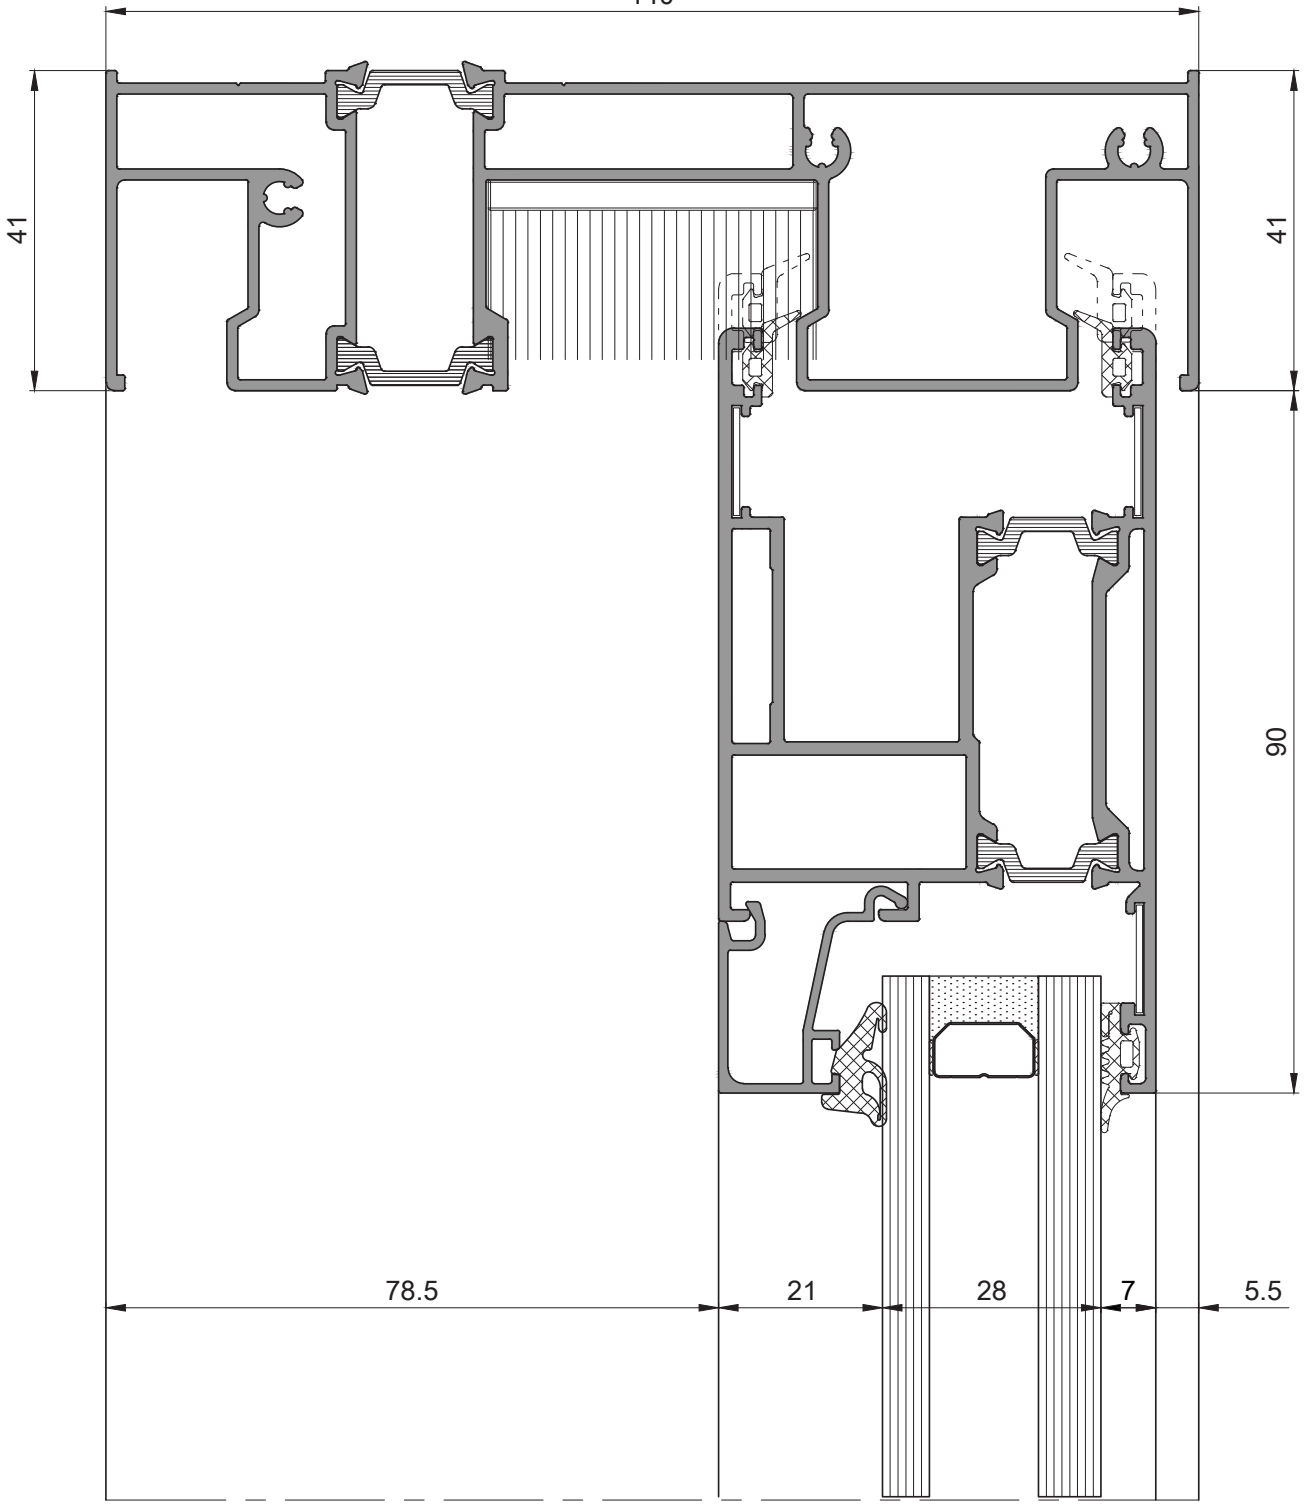

41
41
90
78.5
21
28
7
5.5

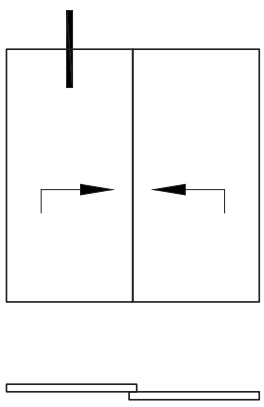


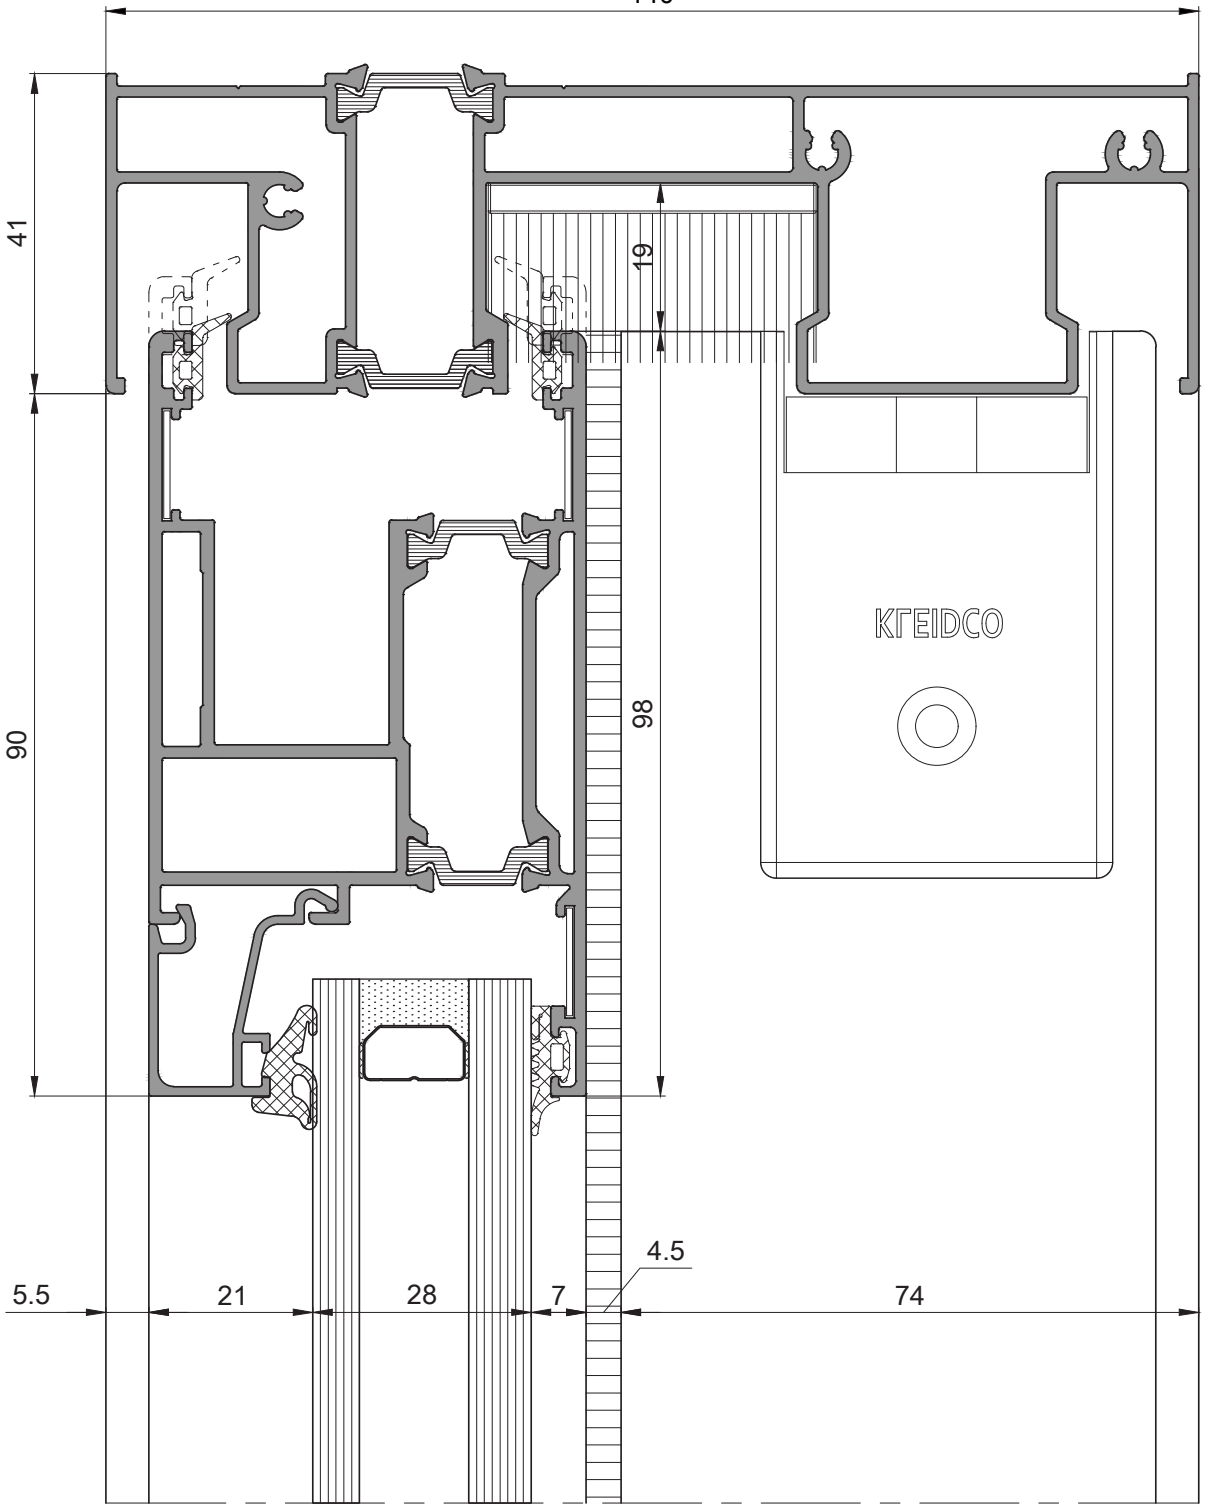
41
90
19
98
KLEIDCO
4.5
5.5
21
28
7
74

KLEIDCO®
aluminium building solutions


UNIQUEslide
Lift & Slide
Door System

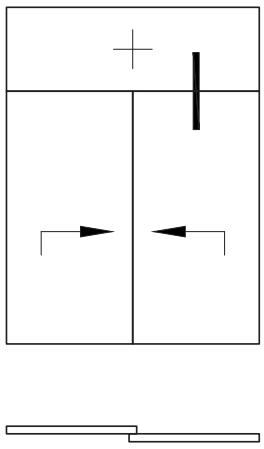

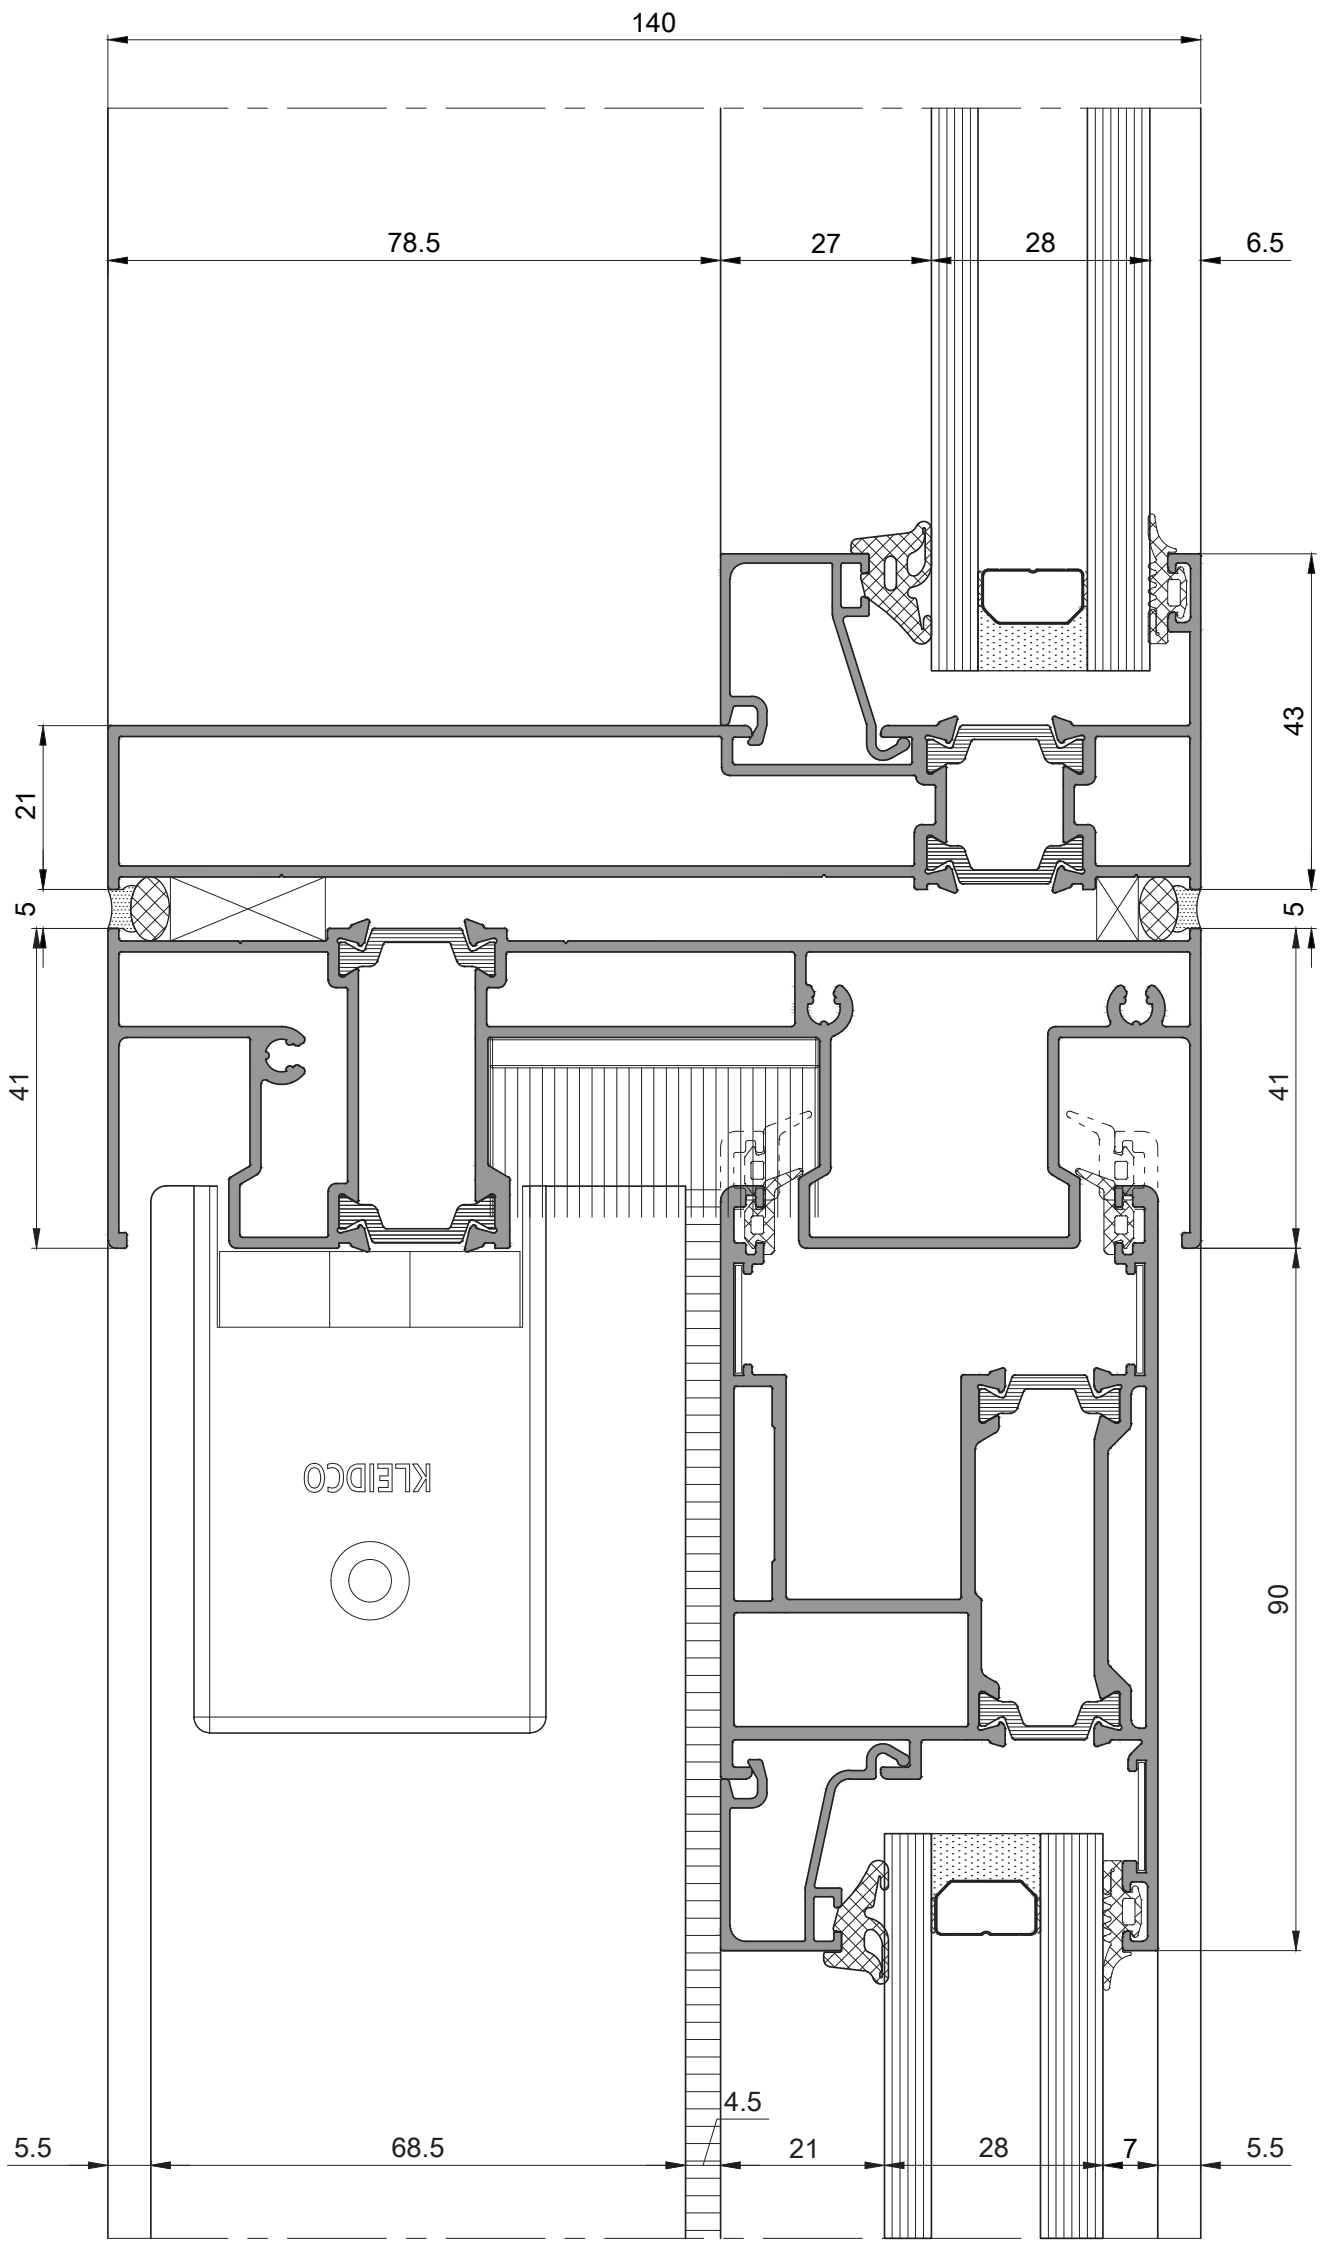

KLEIDCO®
aluminium building solutions

UNIQUEslide
Lift & Slide
Door System

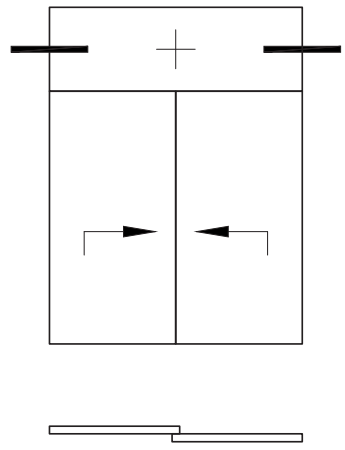



KLEIDCO®
aluminium building solutions

UNIQUEslide
Lift & Slide
Door System

